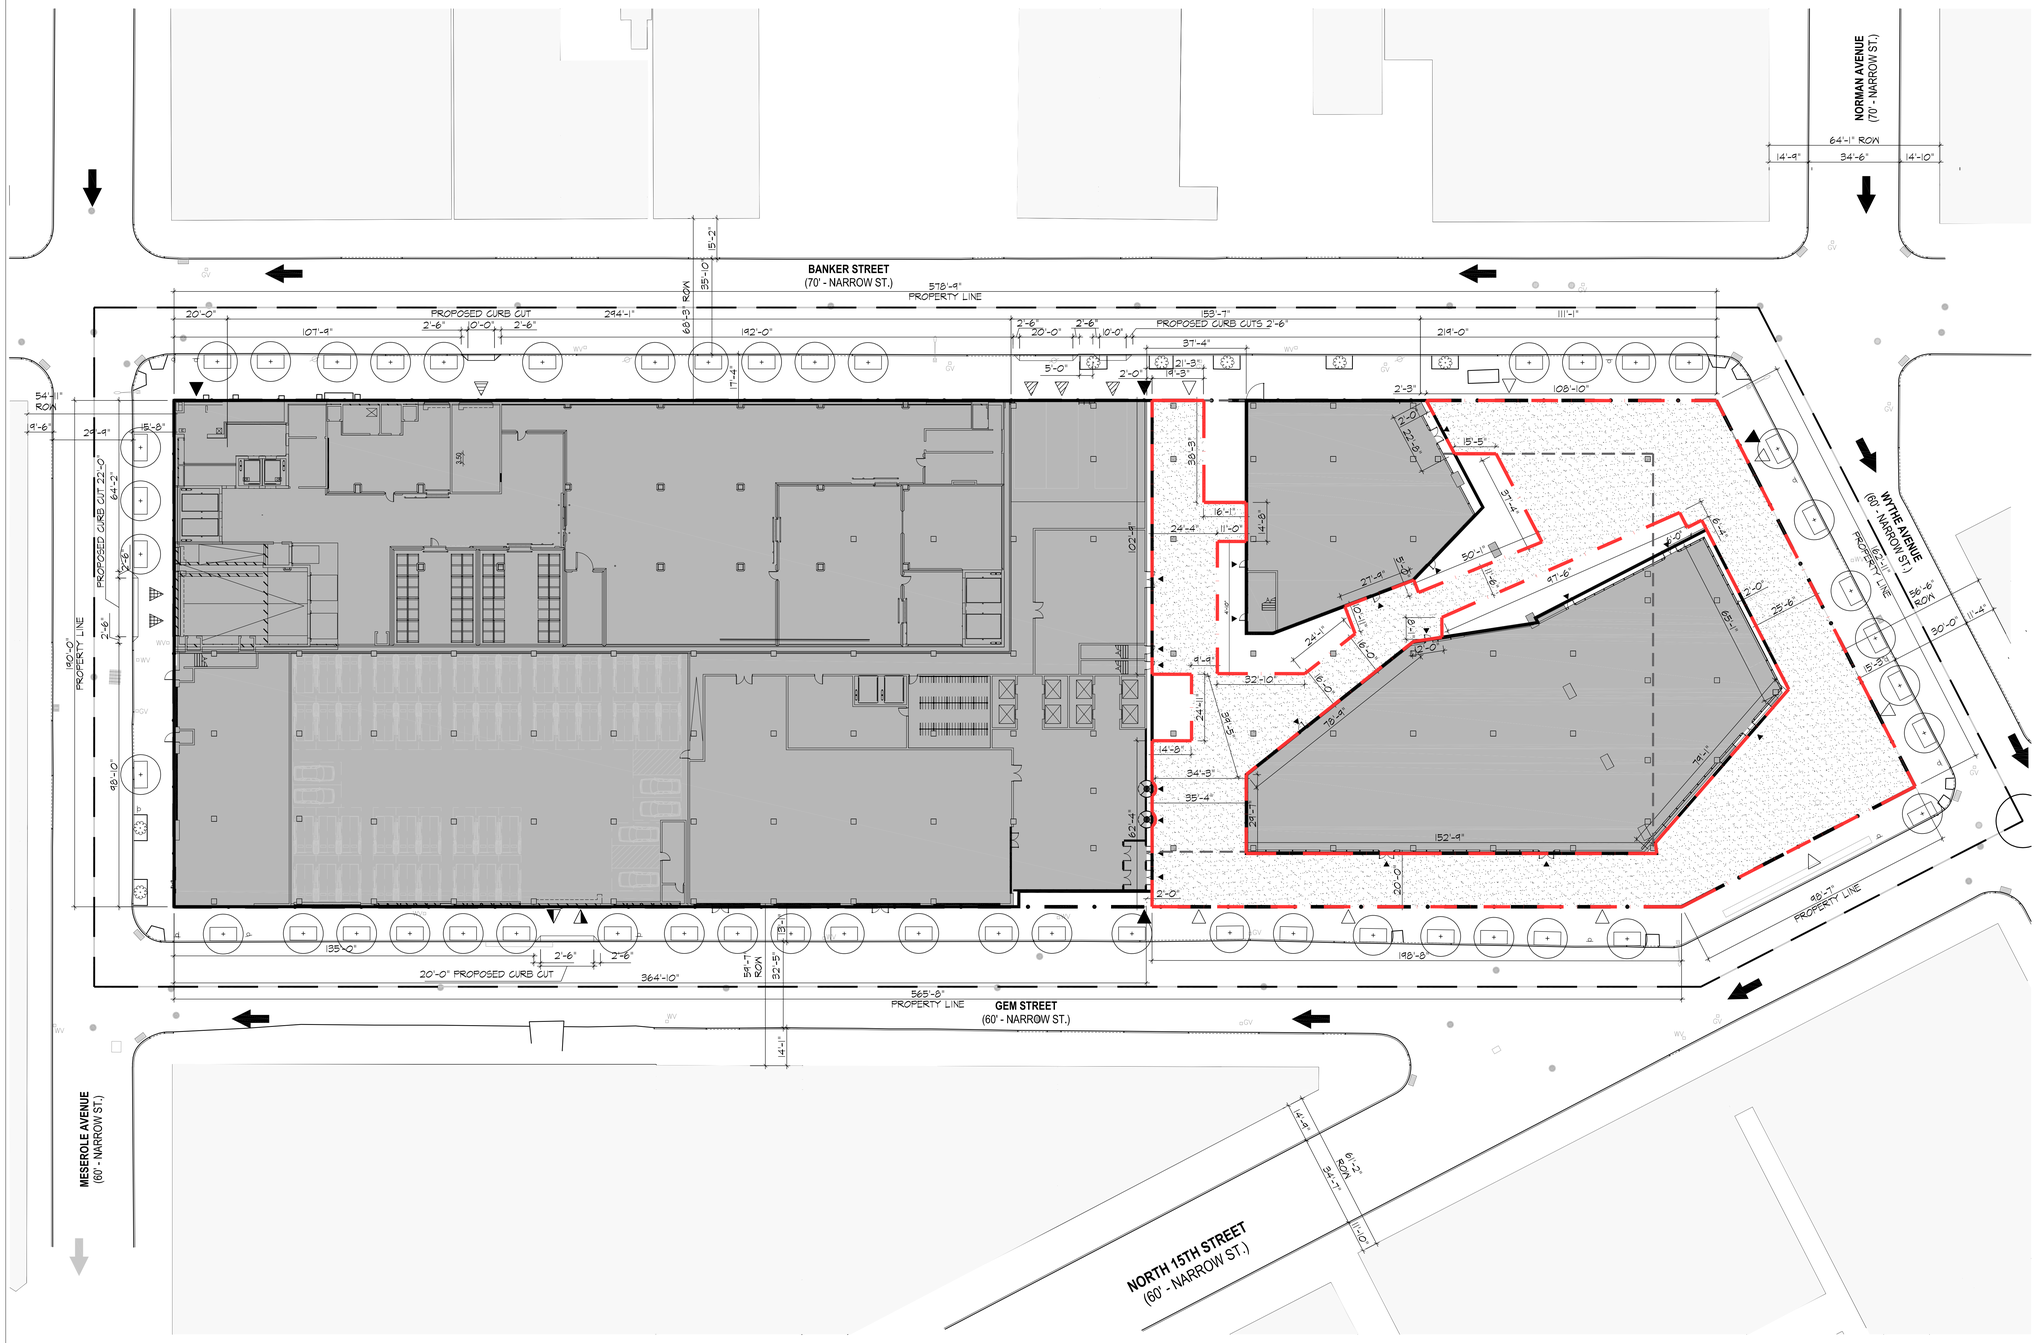

RUBENSTEIN PARTNERS
30 Gem Street, Brooklyn, NY 11222
Brooklyn, NY 11222

Gensler
1700 Broadway
Suite 400
New York, NY 10019
United States
Tel 212.492.1400
Fax 212.492.1472

Thornton Tomasetti
51 Madison Avenue
New York, NY 10010
Tel 917.661.7800
Fax 917.661.7801

Syska Hennessy Group
1515 Broadway
New York, NY 10003
Tel 212.921.2300

LANGAN
Langan
21 Penn Plaza
8th Floor
New York, NY 10001-2727
Tel 212.479.5400
Fax 212.479.5444

M. Paul Friedberg & Partners
120 Broadway
20th Floor
New York, NY 10271
Tel 212.477.6366
Fax 212.477.6548

ONELUXstudio
One Lux Studio
158 West 29th Street
10th Floor
New York, NY 10001
Tel 212.201.5790

Cerami & Associates
404 5th Avenue
8th Floor
New York, NY 10018
Tel 212.379.1776

Lerch Bates
1430 Broadway
Suite 908
New York, NY 10018
Tel 212.596.4690

Philip Habib & Associates
102 Madison Avenue
11th Floor
New York, NY 10016
Tel 212.929.5656
Fax 212.929.5605

RWDI Engineers
85 Broad Street
16th Floor
New York, NY 10004
Tel 954.431.6800

Herrick Feinstein LLP
Land Use & Zoning
Two Park Avenue
New York, NY 10016
Tel 212.592.1400
Fax 212.592.1500

THE AUSTIN COMPANY
The Austin Company
6095 Parkland Boulevard
Cleveland, OH 44124
Tel 440.544.2600
Fax 440.544.2690

KEY PLAN

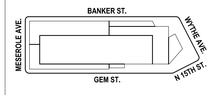

Date	Description
07.15.2019	DRAFT ULURP PRELIMINARY SUBMISSION
05.26.2020	ULURP SUBMISSION
10.19.2020	ULURP SUBMISSION
10.30.2020	REV ULURP SUBMISSION

P:2018K0297

Seal / Signature

Warning: It is a violation of the law for any person, unless acting under the direction of a licensed architect, to alter an item in any way. If an item bearing the seal of an architect is altered, the altering architect shall affix to his item the seal and the notation "altered by" followed by his signature and the date of such alteration, and a specific description of the alteration.

Project Name
ACME FISH EXPANSION PROJECT

Project Number
06.2422.001

Description
ZONING LOT SITE PLAN
PLAZA LEVEL

Scale
As indicated
0 5 10 20 40

Z-01.00
DRAWING NO. _____ OF _____

© 2019 Gensler



1 PUBLIC ACCESSIBLE AREA PLAN
3/32"=1'-0"

LEGEND

- ZONING LOT LINE
- LIMITS OF PAA (21,403 SQ. FT.)
- MAX BUILDING ENVELOPE
- BUILDING ABOVE
- BUILDING ENTRANCE
- CONCRETE SIDEWALK (1/L100)
- PLAZA PAVING (3/L100)
- WOOD DECK (5/L100)
- EXISTING TREE
- PROPOSED TREE (1/L103)
- LIGHT POLE (5/L103)
- LIGHT BOLLARD (7/L103)
- PLANTING (2/L103, 3/L103)
- BENCH (1/L101)
- SCULPTURAL SEATING (1/L102)
- MOVEABLE TABLES AND CHAIRS (1/L104)
- LITTER RECEPTACLE (2/L104)
- BIKE RACK (3/L104)
- SIGNAGE (4/L104)
- ARTWORK

RUBENSTEIN PARTNERS
30 Gem Street, Brooklyn, NY 11222
Brooklyn, NY 11222

Gensler
1700 Broadway
Suite 400
New York, NY 10019
United States
Tel 212.492.1400
Fax 212.492.1472

Thornton Tomasetti
Thornton Tomasetti
51 Madison Avenue
New York, NY 10010
Tel 917.661.7800
Fax 917.661.7801

Syska Hennessey Group
Syska Hennessey Group
1515 Broadway
New York, NY 10003
Tel 212.921.2300

LANGAN
Langan
21 Penn Plaza
8th Floor
New York, NY 10001-2727
Tel 212.479.5400
Fax 212.479.5444

MPFP
M. Paul Friedberg & Partners
120 Broadway
20th Floor
New York, NY 10271
Tel 212.477.6366
Fax 212.477.6548

ONELUXstudio
One Lux Studio
158 West 29th Street
10th Floor
New York, NY 10001
Tel 212.201.5790

Cerami
Cerami & Associates
404 5th Avenue
8th Floor
New York, NY 10018
Tel 212.379.1776

LERCH BATES
Lerch Bates
1430 Broadway
Suite 908
New York, NY 10018
Tel 212.596.4690

PHA
Phillip Habib & Associates
102 Madison Avenue
11th Floor
New York, NY 10016
Tel 212.929.5656
Fax 212.929.5605

RWDI
RWDI Engineers
85 Broad Street
16th Floor
New York, NY 10004
Tel 954.431.6800

Herrick Feinstein LLP
Land Use & Zoning
Two Park Avenue
New York, NY 10016
Tel 212.592.1400
Fax 212.592.1500

THE AUSTIN COMPANY
The Austin Company
6065 Parkland Boulevard
Cleveland, OH 44124
Tel 440.544.2600
Fax 440.544.2690

KEY PLAN

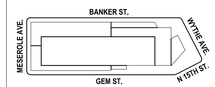

Date	Description
07.15.2019	DRAFT ULURP PRELIMINARY SUBMISSION
05.26.2020	ULURP SUBMISSION
10.19.2020	ULURP SUBMISSION
10.30.2020	REV ULURP SUBMISSION

P:2018K0297

Seal / Signature

Warning: It is a violation of the law for any person, unless acting under the direction of a licensed architect, to alter an item in any way. If an item bearing the alteration of a licensed architect is altered, the altering architect shall affix to his item the seal and the notation "altered by" followed by his signature and the date of such alteration, and a specific description of the alteration.

Project Name
ACME FISH EXPANSION PROJECT

Project Number
06.2422.001

Description
PUBLIC ACCESSIBLE AREA PLAN

Scale
As indicated
0 5 10 20 40

L-100.00

DRAWING NO. ____ OF ____

© 2019 Gensler

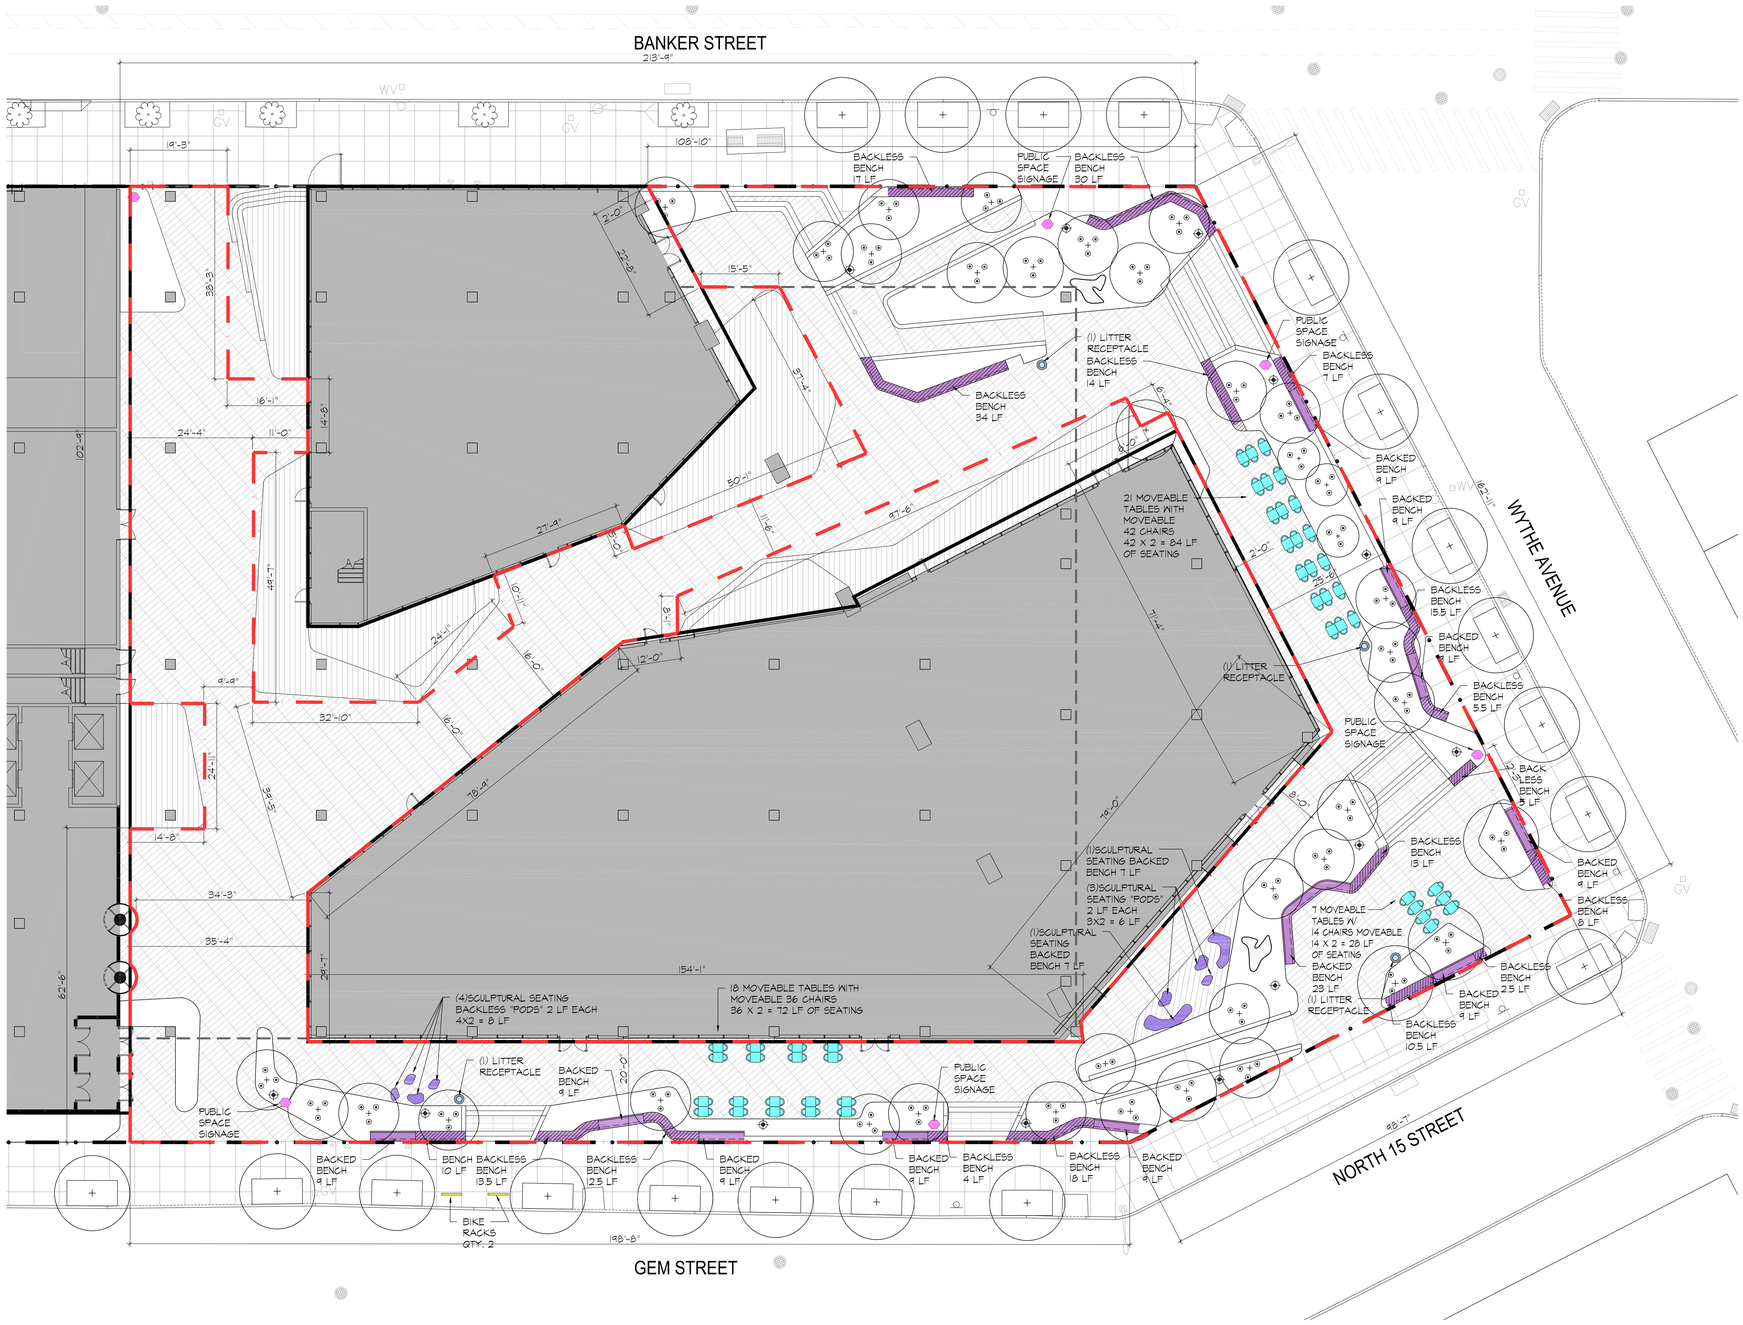

1 FURNISHING PLAN

3/32"=1'-0"

SEATING TABLE

ITEM	QUANTITY
FIXED SEATING BACKLESS	
PRECAST BENCHES	216 LF
SCULPTURAL SEATING "PODS"	14 LF
FIXED SEATING BACKED	
PRECAST BENCHES	116 LF
SCULPTURAL SEATING BACKED BENCHES	14 LF
MOVEABLE SEATING	
MOVEABLE CHAIRS	184 LF
TOTAL LF OF SEATING	544 LF

AMENITIES TABLE

ITEM	QUANTITY
BICYCLE RACK	2
LITTER RECEPTACLES	4
MOVEABLE TABLES	46
ARTWORK	2

RUBENSTEIN PARTNERS
30 Gem Street, Brooklyn, NY 11222
Brooklyn, NY 11222

Gensler
1700 Broadway
Suite 400
New York, NY 10019
United States
Tel 212.492.1400
Fax 212.492.1472

Thornton Tomasetti
Thornton Tomasetti
51 Madison Avenue
New York, NY 10010
Tel 917.661.7800
Fax 917.661.7801

SYSKA HENNESSY GROUP
Syska Hennessey Group
1515 Broadway
New York, NY 10003
Tel 212.921.2300

LANGAN
Langan
21 Penn Plaza
8th Floor
New York, NY 10001-2727
Tel 212.479.5400
Fax 212.479.5444

MPFP
M. Paul Friedberg & Partners
120 Broadway
20th Floor
New York, NY 10271
Tel 212.477.6366
Fax 212.477.6548

ONELUXstudio
One Lux Studio
158 West 29th Street
10th Floor
New York, NY 10001
Tel 212.201.5790

Cerami
Cerami & Associates
404 5th Avenue
8th Floor
New York, NY 10018
Tel 212.379.1778

LERCH BATES
Lerch Bates
1430 Broadway
Suite 908
New York, NY 10018
Tel 212.596.4690

PHA
Phillip Habib & Associates
102 Madison Avenue
11th Floor
New York, NY 10016
Tel 212.929.5656
Fax 212.929.5605

RWDI
RWDI Engineers
85 Broad Street
16th Floor
New York, NY 10004
Tel 954.431.6800

Herrick Feinstein LLP
Land Use & Zoning
Two Park Avenue
New York, NY 10016
Tel 212.592.1400
Fax 212.592.1500

THE AUSTIN COMPANY
The Austin Company
6095 Parkland Boulevard
Cleveland, OH 44124
Tel 440.544.2600
Fax 440.544.2690

KEY PLAN

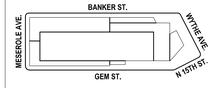

△	Date	Description
	07.15.2019	DRAFT ULURP PRELIMINARY SUBMISSION
	05.26.2020	ULURP SUBMISSION
	10.19.2020	ULURP SUBMISSION
	10.30.2020	REV ULURP SUBMISSION

P:2018K0297

Seal / Signature

Warning: It is a violation of law for any person, unless acting under the direction of a licensed architect, to alter an item in any way. If an item bearing the seal of an architect is altered, the altering architect shall affix to his item the seal and the notation "altered by" followed by his signature and the date of such alteration, and a specific description of the alteration.

Project Name
ACME FISH EXPANSION PROJECT

Project Number
06.2422.001

Description
FURNISHING PLAN

Scale
As indicated
0 5 10 20 40

L-200.00

DRAWING NO. _____ OF _____

© 2019 Gensler



LEGEND

- ZONING LOT LINE
- LIMITS OF PAA (21,403 SQ. FT.)
- MAX BUILDING ENVELOPE
- BUILDING ABOVE
- BUILDING ENTRANCE
- CONCRETE SIDEWALK — L100
- PLAZA PAVING — 3 / L100
- WOOD DECK — 5 / L100
- EXISTING TREE
- PROPOSED TREE — L103
- LIGHT POLE — 5 / L103
- LIGHT BOLLARD — 7 / L103
- PLANTING — 2 / L103, 3 / L103
- BENCH — L101
- ×0.00 EXISTING SPOT GRADE
- + 00.00 PROPOSED SPOT GRADE

1 GRADING AND PAVING PLAN
3/32"=1'-0"

STONE PAVING



MATERIAL: GRANITE
COLOR: ASHFORD WHITE
FINISH: THERMAL



MATERIAL: GRANITE
COLOR: ADDISON GRAY
FINISH: THERMAL

WOOD DECKING

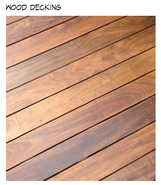

MATERIAL: PRE GROOVED WOOD DECKING

PRECAST CONCRETE BENCHES



MANUFACTURER: LANDSCAPE FORMS
COLOR: LIGHT GRAY

CONCRETE PAVING



MANUFACTURER: L.M. SCHOFIELD
COLOR: LANDMARK GRAY

RUBENSTEIN PARTNERS
30 Gem Street, Brooklyn, NY 11222
Brooklyn, NY 11222

Gensler
1700 Broadway
Suite 400
New York, NY 10019
United States
Tel 212.492.1400
Fax 212.492.1472

Thornton Tomasetti
Thornton Tomasetti
51 Madison Avenue
New York, NY 10010
Tel 917.661.7800
Fax 917.661.7801

Syska Hennessy Group
Syska Hennessy Group
1515 Broadway
New York, NY 10003
Tel 212.921.2300

LANGAN
Langan
21 Penn Plaza
8th Floor
New York, NY 10001-2727
Tel 212.479.5400
Fax 212.479.5444

MPFP
M. Paul Friedberg & Partners
120 Broadway
20th Floor
New York, NY 10271
Tel 212.477.6366
Fax 212.477.6548

ONELUXstudio
One Lux Studio
158 West 29th Street
10th Floor
New York, NY 10001
Tel 212.201.5790

Cerami
Cerami & Associates
404 5th Avenue
8th Floor
New York, NY 10018
Tel 212.379.1776

LERCH BATES
Lerch Bates
1430 Broadway
Suite 908
New York, NY 10018
Tel 212.596.4690

PHA
Phillip Habib & Associates
102 Madison Avenue
11th Floor
New York, NY 10016
Tel 212.929.5656
Fax 212.929.5605

RWDI Engineers
85 Broad Street
16th Floor
New York, NY 10004
Tel 954.431.6800

Herrick Feinstein LLP
Land Use & Zoning
Two Park Avenue
New York, NY 10016
Tel 212.592.1400
Fax 212.592.1500

THE AUSTIN COMPANY
The Austin Company
6065 Parkland Boulevard
Cleveland, OH 44124
Tel 440.544.2600
Fax 440.544.2690

KEY PLAN

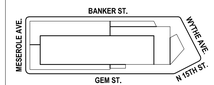

Date	Description
07.15.2019	DRAFT ULURP PRELIMINARY SUBMISSION
05.26.2020	ULURP SUBMISSION
10.19.2020	ULURP SUBMISSION
10.30.2020	REV ULURP SUBMISSION

P:2018K0297

Seal / Signature

Warning: It is a violation of the law for any person, unless acting under the direction of a licensed architect, to alter in any way, if an item bearing the seal of an architect is altered, the altering architect shall affix to his item the seal and notation "altered by" followed by his name and the date of such alteration, and a specific description of the alteration.

Project Name
ACME FISH EXPANSION PROJECT

Project Number
06.2422.001

Description
GRADING AND PAVING PLAN

Scale
As indicated
0 5 10 20 40

L-300.00

DRAWING NO. ____ OF ____

© 2019 Gensler



1 PLANTING AND LIGHTING PLAN

3/32"=1'-0"

LEGEND

- ZONING LOT LINE
- LIMITS OF PAA (21,403 SQ. FT.)
- MAX BUILDING ENVELOPE
- BUILDING ABOVE
- BUILDING ENTRANCE
- CONCRETE SIDEWALK (1/L100)
- PLAZA PAVING (3/L100)
- WOOD DECK (5/L100)
- EXISTING TREE
- PROPOSED TREE (1/L103)
- LIGHT POLE (5/L103)
- LIGHT BOLLARD (7/L103)
- SOFFIT LIGHT ABOVE (6/L103)
- UNDER BENCH LIGHT (9/L103)
- PLANTING (2/L103, 3/L103)
- BIKE RACK (3/L104)
- SIGNAGE (4/L104)
- ARTWORK

PLANTING TABLE

ITEM	QUANTITY
PLANTING WITHIN PARTIALLY COVERED PAA	694 SQ. FT.
PLANTING WITHIN PAA OPEN TO THE SKY	3,869 SQ. FT.
TOTAL PLANTING SQUARE FOOTAGE	4,563 SQ. FT.
PERCENTAGE OF PAA AREA PLANTED	20%
TREES	
TREES WITHIN PARTIALLY COVERED PAA	0
TREES WITHIN PAA OPEN TO THE SKY	37
TOTAL TREES	37

PLANT LIST

	BOTANTICAL NAME	COMMON NAME	SIZE	ROOT	SPACING	COMMENTS
TREES						
CF	CORNUS FLORIDA	FLOWERING DOGWOOD	16'-18' HT.	B&B	AS SHOWN	MULTI STEM
LI	LAGERSTROMEA INDICA	CREPE MYRTLE	16'-18' HT.	B&B	AS SHOWN	MULTI STEM
BN	BETULA NIGRA 'HERITAGE'	HERITAGE RIVER BIRCH	16'-18' HT.	B&B	AS SHOWN	MULTI STEM
BP	BETULA PAPYRIFERA	WHITE BIRCH	16'-18' HT.	B&B	AS SHOWN	SINGLE STEM
SHRUBS & GRASSES						
TB	TAXUS BACCATA 'HICKSI'	HICK'S YEW	36" HT.		30" O.C.	
KB	CALAMAGROSTI BRACHYTRICHA	KOREAN FEATHER REED GRASS	36" HT.	5 GAL.	36" O.C.	
FG	FESTUCA GLAUCA 'ELIJAH BLUE'	BLUE FESCUE	12" HT.	2 GAL.	18" O.C.	
MS	MISCANTHUS SINENSIS 'VARIEGATUS'	JAPANESE SILVER GRASS	4' HT.	2 GAL.	60" O.C.	
PE	PENNISETUM ORIENTALE 'KARLEY ROSE'	KARLEY ROSE FOUNTAIN GRASS	36" HT.	3 GAL.	AS SHOWN	
PERENNIALS AND GROUNDCOVERS						
SA	SEDUM 'AUTUMN JOY'	AUTUMN JOY SEDUM	3 GAL	CONT.	24" OC.	
LI	LIRIOPE MUSCARI 'VARIEGATA'	VARIGATED LILY TURF	2 GAL.	CONT.	24" OC.	
VM	VINCA MINOR	VINING PERIWINKLE	1 GAL.	CONT.	12" OC.	
JD	JUNIPERUS DAVURICA 'PARSONI'	DAHURIAN JUNIPER	2 GAL	CONT.	24"-30" OC.	
JP	JUNIPERUS HORIZONTALIS 'BLUE CHIP'	BLUE CHIP JUNIPER	2 GAL.	CONT.	24"-30" O.C.	
SB	STACHYS BYZANTINA	LAMBS EAR	1 GAL	CONT.	12" OC.	
RB	RUDBECKIA FLUGIDA	BLACK EYED SUSAN	1 GAL.	CONT.	12" OC.	


LAGERSTROMEA INDICA


CORNUS FLORIDA


BETULA PAPYRIFERA


BETULA NIGRA 'HERITAGE'


TAXUS BACCATA 'HICKSI'

CALAMAGROSTI BRACHYTRICHA


MISCANTHUS SINENSIS 'VARIEGATUS'


PENNISETUM ORIENTALE 'KARLEY ROSE'


FESTUCA GLAUCA 'ELIJAH BLUE'


SEDUM 'AUTUMN JOY'


RUDBECKIA FLUGIDA


LIRIOPE MUSCARI 'VARIEGATA'


JUNIPERUS HORIZONTALIS 'BLUE CHIP'


JUNIPERUS DAVURICA 'PARSONI'


STACHYS BYZANTINA


VINCA MINOR

RUBENSTEIN PARTNERS
30 Gem Street, Brooklyn, NY 11222
Brooklyn, NY 11222

Gensler
1700 Broadway
Suite 400
New York, NY 10019
United States
Tel 212.492.1400
Fax 212.492.1472

Thornton Tomasetti
Thornton Tomasetti
51 Madison Avenue
New York, NY 10010
Tel 917.661.7800
Fax 917.661.7801

SYSKA HENNESSY GROUP
Syska Hennessey Group
1515 Broadway
New York, NY 10003
Tel 212.921.2300

LANGAN
Langan
21 Penn Plaza
8th Floor
New York, NY 10001-2727
Tel 212.479.5400
Fax 212.479.5444

MPFP
M. Paul Friedberg & Partners
120 Broadway
20th Floor
New York, NY 10271
Tel 212.477.6366
Fax 212.477.6548

ONELUXstudio
One Lux Studio
158 West 29th Street
10th Floor
New York, NY 10001
Tel 212.201.5790

Cerami
Cerami & Associates
404 5th Avenue
8th Floor
New York, NY 10018
Tel 212.379.1778

LERCH BATES
Lerch Bates
1430 Broadway
Suite 908
New York, NY 10018
Tel 212.596.4690

PHA
Phillip Habib & Associates
102 Madison Avenue
11th Floor
New York, NY 10016
Tel 212.929.5656
Fax 212.929.5605

RWDI
RWDI Engineers
85 Broad Street
16th Floor
New York, NY 10004
Tel 954.431.6800

Herrick Feinstein LLP
Land Use & Zoning
Two Park Avenue
New York, NY 10016
Tel 212.592.1400
Fax 212.592.1500

THE AUSTIN COMPANY
The Austin Company
6095 Parkland Boulevard
Cleveland, OH 44124
Tel 440.544.2600
Fax 440.544.2690

KEY PLAN

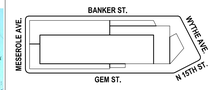

△	Date	Description
	07.15.2019	DRAFT ULURP PRELIMINARY SUBMISSION
	05.26.2020	ULURP SUBMISSION
	10.19.2020	ULURP SUBMISSION
	10.30.2020	REV ULURP SUBMISSION

P:2018K0297

Seal / Signature

Warning: It is a violation of law, for any person, unless acting under the direction of a licensed architect, to alter an item in any way. If an item bearing the seal of an architect is altered, the altering architect shall affix to his item the seal and the notation "altered by" followed by his signature and the date of such alteration, and a specific description of the alteration.

Project Name
ACME FISH EXPANSION PROJECT

Project Number
06.2422.001

Description
PLANTING AND LIGHTING PLAN

Scale
As indicated
0 5 10 20 40

L-400.00

DRAWING NO. ____ OF ____

©2019 Gensler

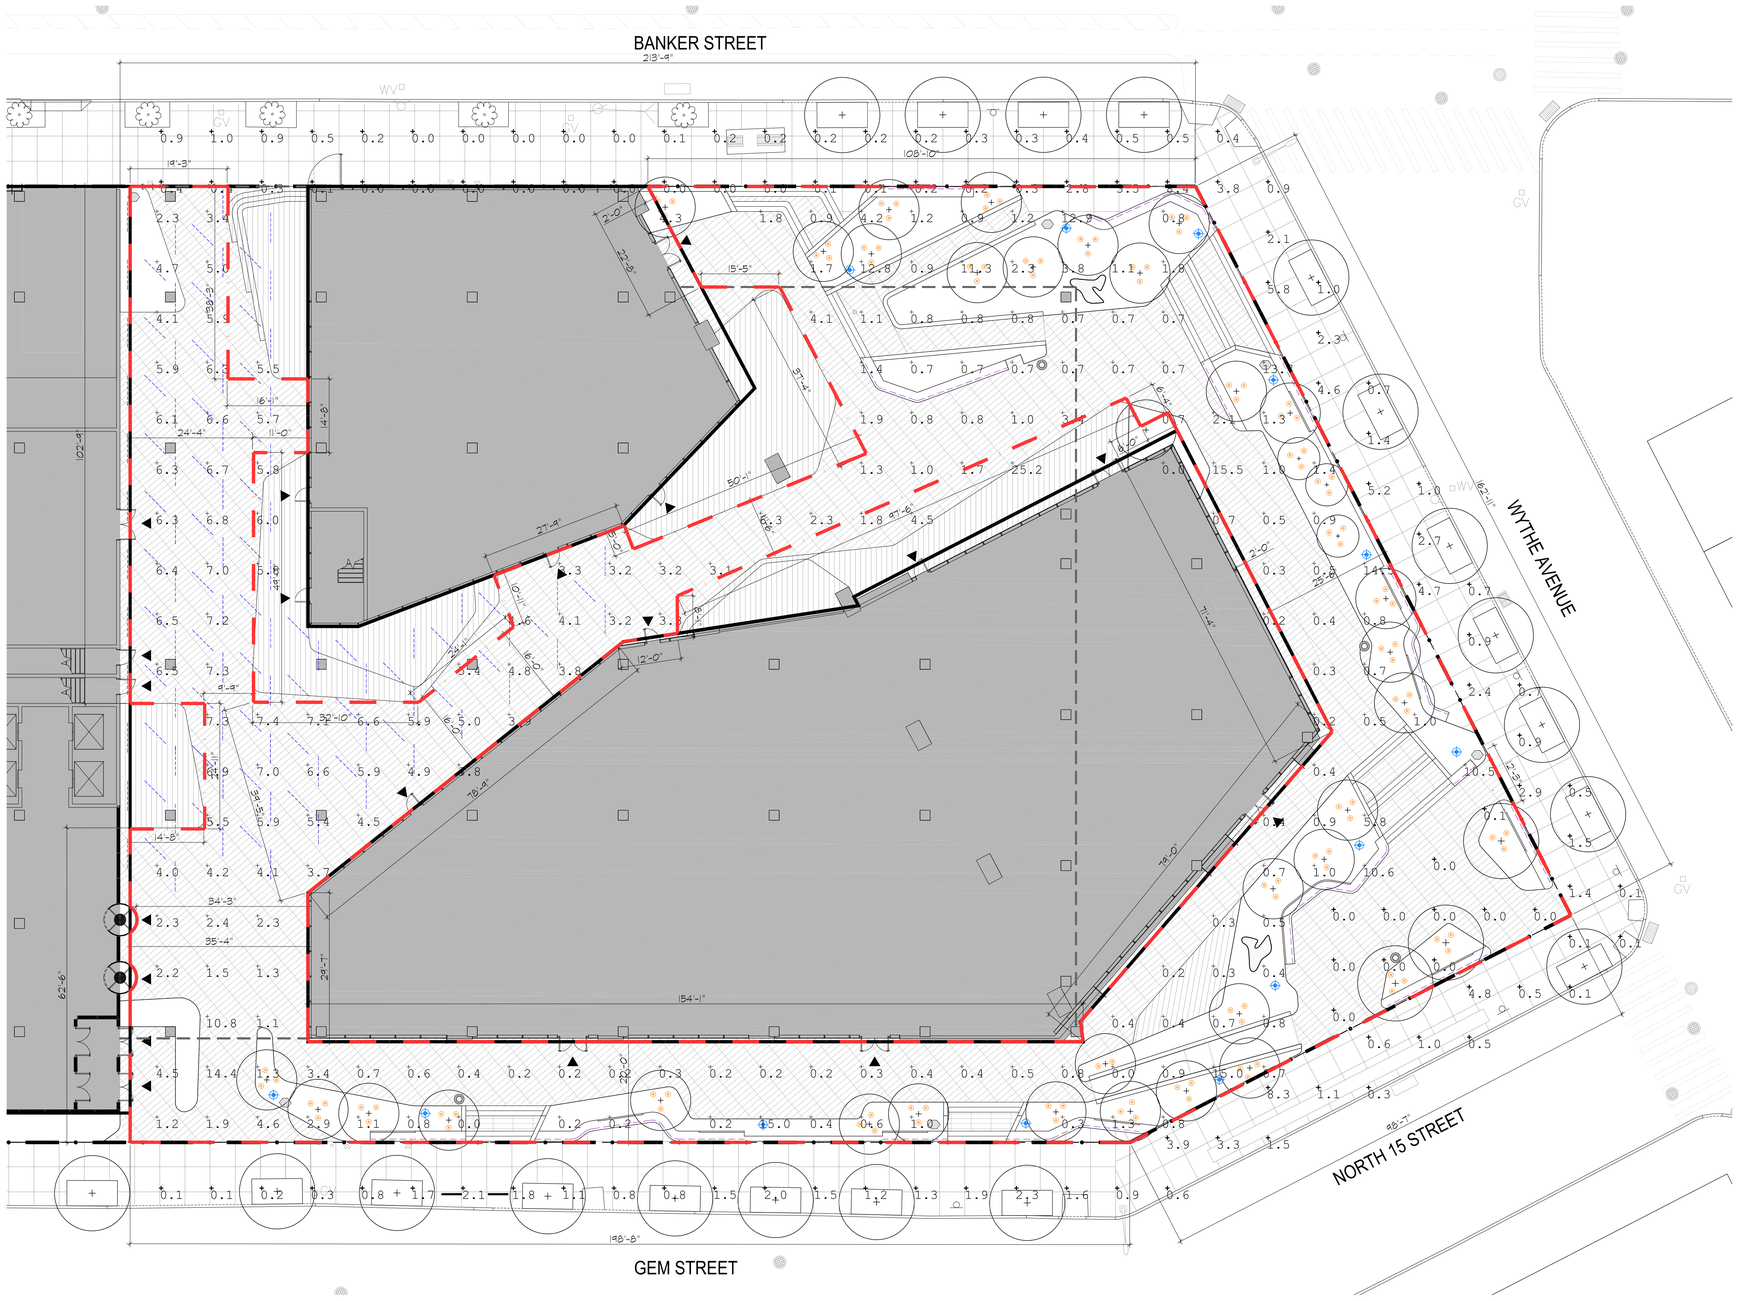

1 PHOTOMETRIC PLAN
3/32"=1'-0"

RUBENSTEIN PARTNERS
30 Gem Street, Brooklyn, NY 11222
Brooklyn, NY 11222

Gensler
1700 Broadway
Suite 400
New York, NY 10019
United States
Tel 212.492.1400
Fax 212.492.1472

Thornton Tomasetti
Thornton Tomasetti
51 Madison Avenue
New York, NY 10010
Tel 917.661.7800
Fax 917.661.7801

SYSKA HENNESSY GROUP
Syska Hennessey Group
1515 Broadway
New York, NY 10003
Tel 212.921.2300

LANGAN
Langan
21 Penn Plaza
8th Floor
New York, NY 10001-2727
Tel 212.479.5400
Fax 212.479.5444

MPFP
M. Paul Friedberg & Partners
120 Broadway
20th Floor
New York, NY 10271
Tel 212.477.6366
Fax 212.477.6548

ONELUXstudio
One Lux Studio
158 West 29th Street
10th Floor
New York, NY 10001
Tel 212.201.5790

Cerami
Cerami & Associates
404 5th Avenue
8th Floor
New York, NY 10018
Tel 212.379.1778

LERCH BATES
Lerch Bates
1430 Broadway
Suite 908
New York, NY 10018
Tel 212.596.4690

PHA
Phillip Habib & Associates
102 Madison Avenue
11th Floor
New York, NY 10016
Tel 212.929.5656
Fax 212.929.5605

RWDI
RWDI Engineers
85 Broad Street
16th Floor
New York, NY 10004
Tel 954.431.6800

HERRICK
Herrick Feinstein LLP
Land Use & Zoning
Two Park Avenue
New York, NY 10016
Tel 212.592.1400
Fax 212.592.1500

THE AUSTIN COMPANY
The Austin Company
6095 Parkland Boulevard
Cleveland, OH 44124
Tel 440.544.2600
Fax 440.544.2690

KEY PLAN

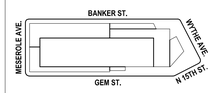

△	Date	Description
	07.15.2019	DRAFT ULURP PRELIMINARY SUBMISSION
	05.26.2020	ULURP SUBMISSION
	10.19.2020	ULURP SUBMISSION
	10.30.2020	REV ULURP SUBMISSION

P:2018K0297

Seal / Signature

Warning: It is a violation of law for any person, unless acting under the direction of a licensed architect, to alter an item in any way. If an item bearing the seal of an architect is altered, the altering architect shall affix to his item the seal and the notation "altered by" followed by his signature and the date of such alteration, and a specific description of the alteration.

Project Name
ACME FISH EXPANSION PROJECT

Project Number
06.2422.001

Description
PHOTOMETRIC PLAN

Scale
As indicated
0 5 10 20 40

L-401.00

DRAWING NO. _____ OF _____

© 2019 Gensler



1 CIRCULATION PLAN
3/32"=1'-0"

LEGEND

- ZONING LOT LINE
- LIMITS OF PAA (21,403 SQ. FT.)
- MAX BUILDING ENVELOPE
- BUILDING ABOVE
- BUILDING ENTRANCE
- CONCRETE SIDEWALK (1/L100)
- PLAZA PAVING (3/L100)
- WOOD DECK (5/L100)
- EXISTING TREE
- PROPOSED TREE (1/L103)
- LIGHT POLE (5/L103)
- LIGHT BOLLARD (7/L103)
- PLANTING (2/L103, 3/L103)
- BENCH (1/L101)
- SCULPTURAL SEATING (1/L102)
- MOVEABLE TABLES AND CHAIRS (1/L104)
- LITTER RECEPTACLE (2/L104)
- BIKE RACK (3/L104)
- SIGNAGE (4/L104)
- ARTWORK
- CLEAR PEDESTRIAN CIRCULATION PATH

RUBENSTEIN PARTNERS
30 Gem Street, Brooklyn, NY 11222
Brooklyn, NY 11222

Gensler
1700 Broadway
Suite 400
New York, NY 10019
United States
Tel 212.492.1400
Fax 212.492.1472

Thornton Tomasetti
Thornton Tomasetti
51 Madison Avenue
New York, NY 10010
Tel 917.661.7800
Fax 917.661.7801

Syska Hennessy Group
Syska Hennessey Group
1515 Broadway
New York, NY 10003
Tel 212.921.2300

LANGAN
Langan
21 Penn Plaza
8th Floor
New York, NY 10001-2727
Tel 212.479.5400
Fax 212.479.5444

MPFP
M. Paul Friedberg & Partners
120 Broadway
20th Floor
New York, NY 10271
Tel 212.477.6366
Fax 212.477.6548

ONELUXstudio
One Lux Studio
158 West 29th Street
10th Floor
New York, NY 10001
Tel 212.201.5790

Cerami
Cerami & Associates
404 5th Avenue
8th Floor
New York, NY 10018
Tel 212.379.1778

LERCH BATES
Lerch Bates
1430 Broadway
Suite 908
New York, NY 10018
Tel 212.596.4690

PHA
Phillip Habib & Associates
102 Madison Avenue
11th Floor
New York, NY 10016
Tel 212.929.5656
Fax 212.929.5605

RWDI
RWDI Engineers
85 Broad Street
16th Floor
New York, NY 10004
Tel 954.431.6800

Herrick Feinstein LLP
Land Use & Zoning
Two Park Avenue
New York, NY 10016
Tel 212.592.1400
Fax 212.592.1500

THE AUSTIN COMPANY
The Austin Company
6095 Parkland Boulevard
Cleveland, OH 44124
Tel 440.544.2600
Fax 440.544.2690

KEY PLAN

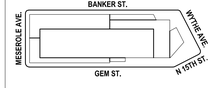

△	Date	Description
	07.15.2019	DRAFT ULURP PRELIMINARY SUBMISSION
	05.26.2020	ULURP SUBMISSION
	10.19.2020	ULURP SUBMISSION
	10.30.2020	REV ULURP SUBMISSION

P:2018K0297

Seal / Signature



Warning: It is a violation of the law for any person, unless acting under the direction of a licensed architect, to alter an item in any way. If an item bearing the seal of an architect is altered, the altering architect must affix to the item his seal and the notation "altered by" followed by his signature and the date of such alteration, and a specific description of the alteration.

Project Name
ACME FISH EXPANSION PROJECT

Project Number
06.2422.001

Description
CIRCULATION PLAN

Scale
As indicated
0 5 10 20 40

L-500.00

DRAWING NO. _____ OF _____

© 2019 Gensler



KEY PLAN

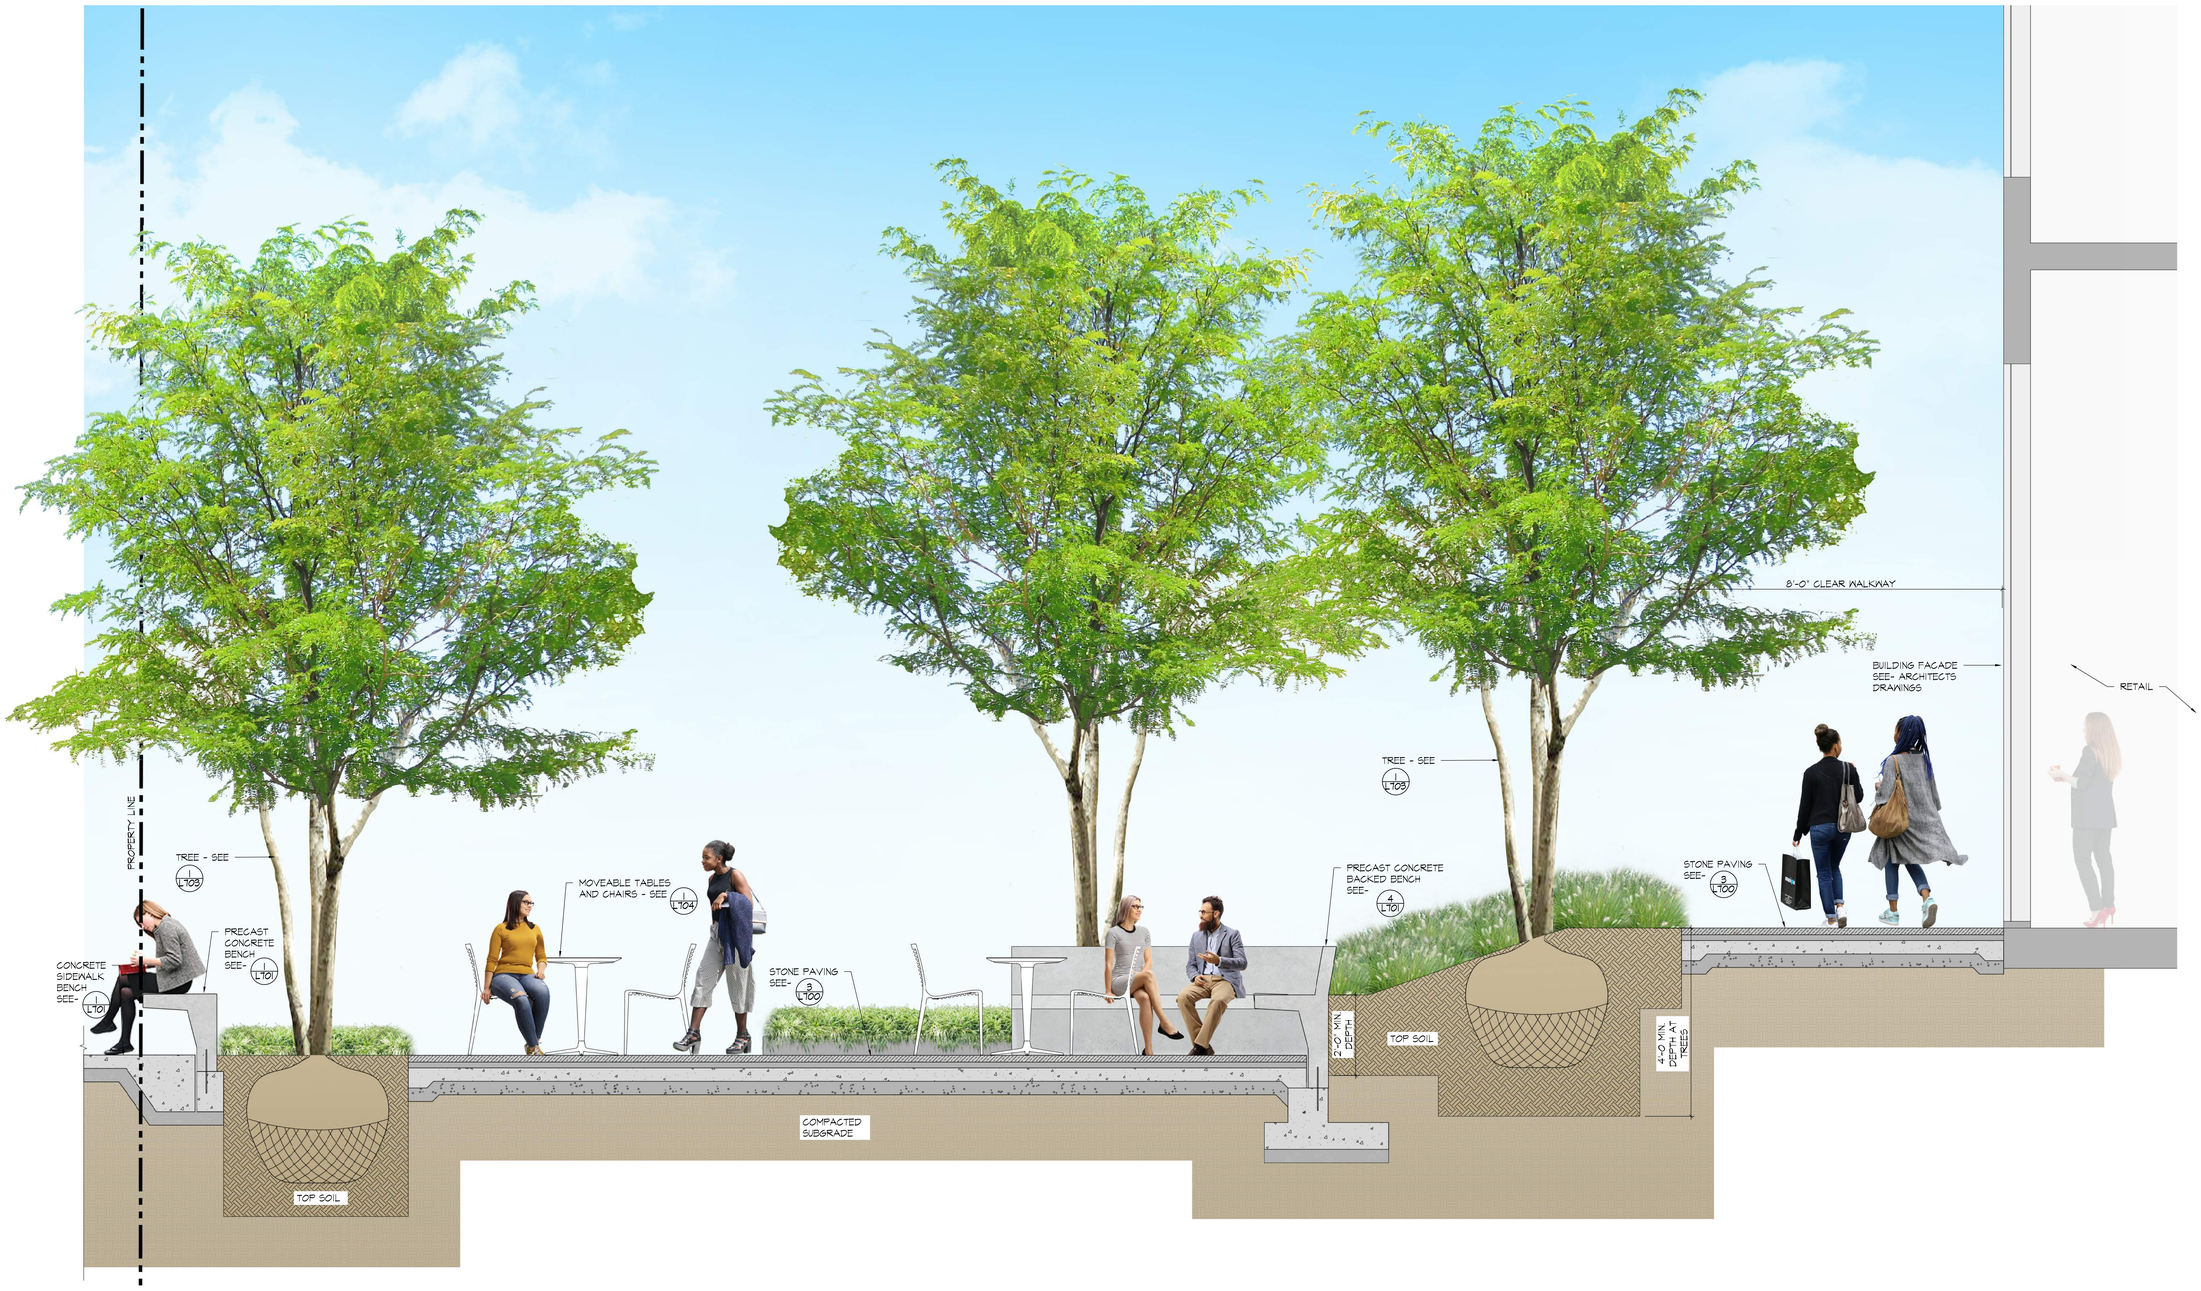

RUBENSTEIN PARTNERS
30 Gem Street, Brooklyn, NY 11222
Brooklyn, NY 11222

Gensler
1700 Broadway
Suite 400
New York, NY 10019
United States
Tel 212.492.1400
Fax 212.492.1472

Thornton Tomasetti
51 Madison Avenue
New York, NY 10010
Tel 917.661.7800
Fax 917.661.7801

Syska Hennessey Group
1515 Broadway
New York, NY 10003
Tel 212.921.2300

Langan
21 Penn Plaza
8th Floor
New York, NY 10001-2727
Tel 212.479.5400
Fax 212.479.5444

M. Paul Friedberg & Partners
120 Broadway
20th Floor
New York, NY 10271
Tel 212.477.6366
Fax 212.477.6548

One Lux Studio
158 West 29th Street
10th Floor
New York, NY 10001
Tel 212.201.5790

Ceramí & Associates
404 5th Avenue
8th Floor
New York, NY 10018
Tel 212.379.1778

Lerch Bates
1430 Broadway
Suite 908
New York, NY 10018
Tel 212.596.4690

Phillip Habib & Associates
102 Madison Avenue
11th Floor
New York, NY 10016
Tel 212.929.5656
Fax 212.929.5605

RWDI Engineers
85 Broad Street
16th Floor
New York, NY 10004
Tel 954.431.6800

Herrick Feinstein LLP
Land Use & Zoning
Two Park Avenue
New York, NY 10016
Tel 212.592.1400
Fax 212.592.1500

THE AUSTIN COMPANY
The Austin Company
6095 Parkland Boulevard
Cleveland, OH 44124
Tel 440.544.2600
Fax 440.544.2690

KEY PLAN

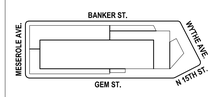

△	Date	Description
	07.15.2019	DRAFT ULURP PRELIMINARY SUBMISSION
	05.26.2020	ULURP SUBMISSION
	10.21.2020	ULURP SUBMISSION

P:2018K0297

Seal / Signature

Warning: It is a violation of the law for any person, unless acting under the direction of a licensed architect, to alter an item in any way. If an item bearing the seal of an architect is altered, the altering architect shall affix to his item the seal and the notation "altered by" followed by his signature and the date of such alteration, and a specific description of the alteration.

Project Name
ACME FISH EXPANSION PROJECT

Project Number
06.2422.001

Description
SECTION

Scale
As indicated
0 5 10 20 40

L-600.00

DRAWING NO. ____ OF ____

© 2019 Gensler



KEY PLAN

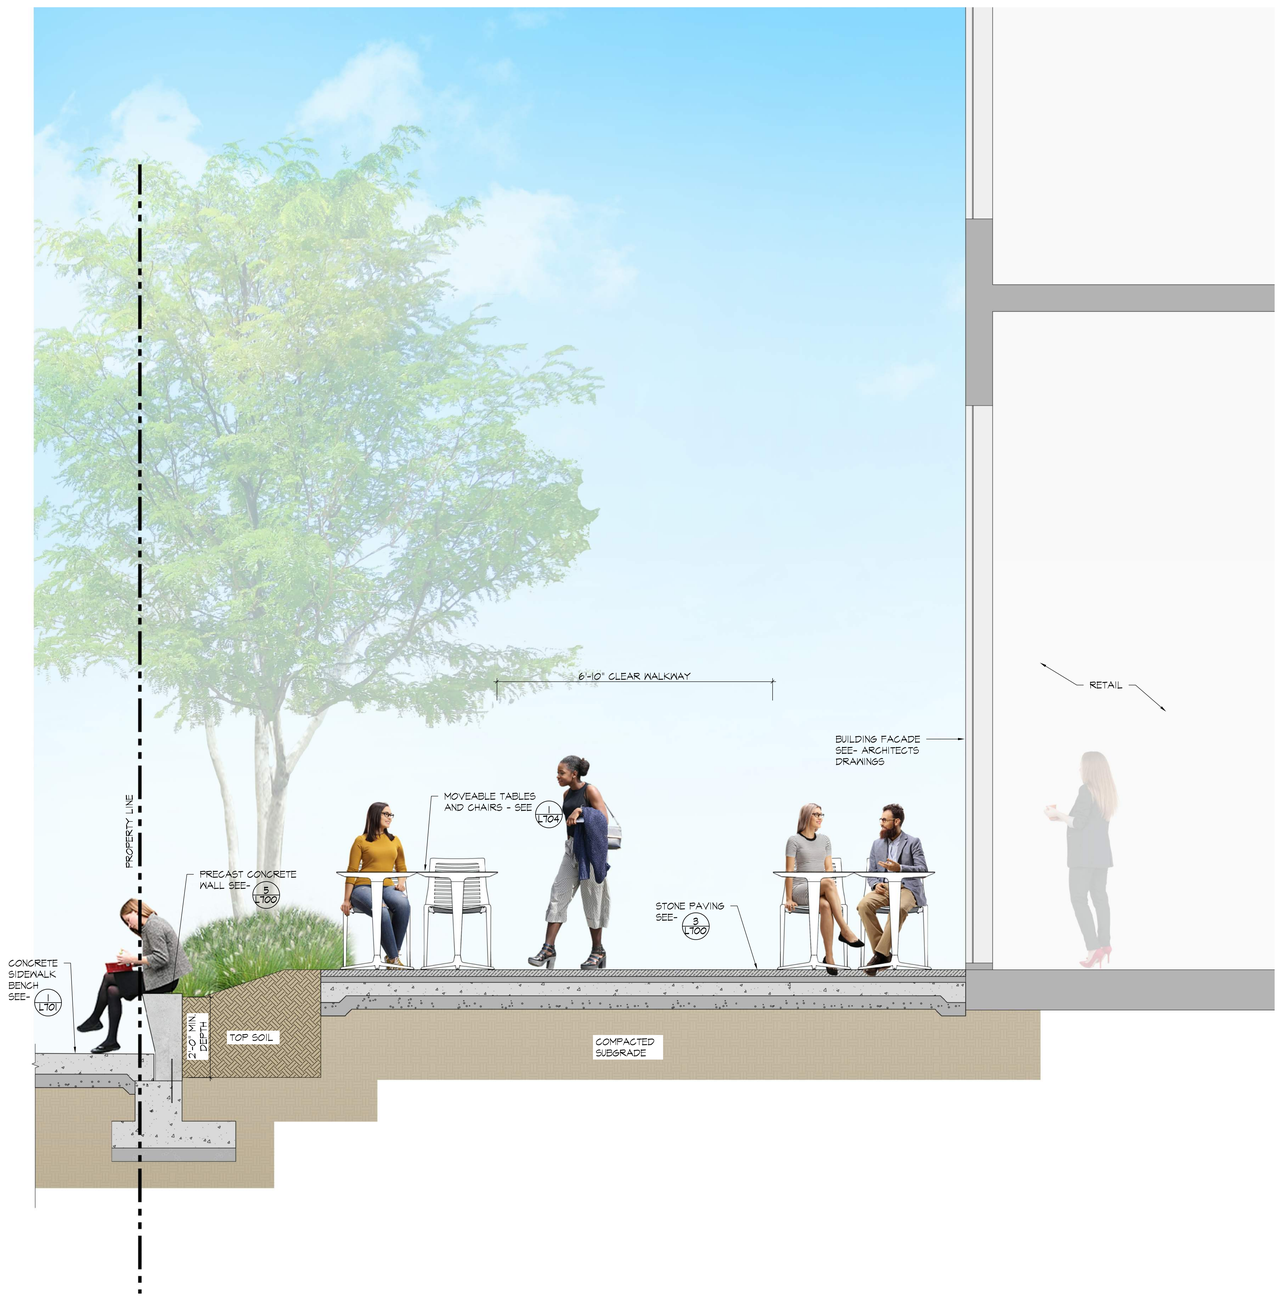

RUBENSTEIN PARTNERS
30 Gem Street, Brooklyn, NY 11222
Brooklyn, NY 11222

Gensler
1700 Broadway
Suite 400
New York, NY 10019
United States
Tel 212.492.1400
Fax 212.492.1472

Thornton Tomasetti
51 Madison Avenue
New York, NY 10010
Tel 917.661.7800
Fax 917.661.7801

Syska Hennessy Group
1515 Broadway
New York, NY 10003
Tel 212.921.2300

Langan
21 Penn Plaza
8th Floor
New York, NY 10001-2727
Tel 212.479.5400
Fax 212.479.5444

M. Paul Friedberg & Partners
120 Broadway
20th Floor
New York, NY 10271
Tel 212.477.6366
Fax 212.477.6548

One Lux Studio
158 West 29th Street
10th Floor
New York, NY 10001
Tel 212.201.5790

Ceramí & Associates
404 5th Avenue
8th Floor
New York, NY 10018
Tel 212.379.1778

Lerch Bates
1430 Broadway
Suite 908
New York, NY 10018
Tel 212.596.4690

Phillip Habib & Associates
102 Madison Avenue
11th Floor
New York, NY 10016
Tel 212.929.5656
Fax 212.929.5605

RWDI Engineers
85 Broad Street
16th Floor
New York, NY 10004
Tel 954.431.6800

Herrick Feinstein LLP
Land Use & Zoning
Two Park Avenue
New York, NY 10016
Tel 212.592.1400
Fax 212.592.1500

THE AUSTIN COMPANY
The Austin Company
6095 Parkland Boulevard
Cleveland, OH 44124
Tel 440.544.2600
Fax 440.544.2690

KEY PLAN



△	Date	Description
	07.15.2019	DRAFT ULURP PRELIMINARY SUBMISSION
	05.26.2020	ULURP SUBMISSION
	10.21.2020	ULURP SUBMISSION

P:2018K0297

Seal / Signature

Warning: It is a violation of law for any person, unless acting under the direction of a licensed architect, to alter an item in any way. If an item bearing the seal of an architect is altered, the altering architect shall affix to his item the seal and the notation "altered by" followed by his signature and the date of such alteration, and a specific description of the alteration.

Project Name
ACME FISH EXPANSION PROJECT

Project Number
06.2422.001

Description
SECTION

Scale
As indicated
0 5 10 20 40

L-601.00

DRAWING NO. _____ OF _____

© 2019 Gensler



KEY PLAN

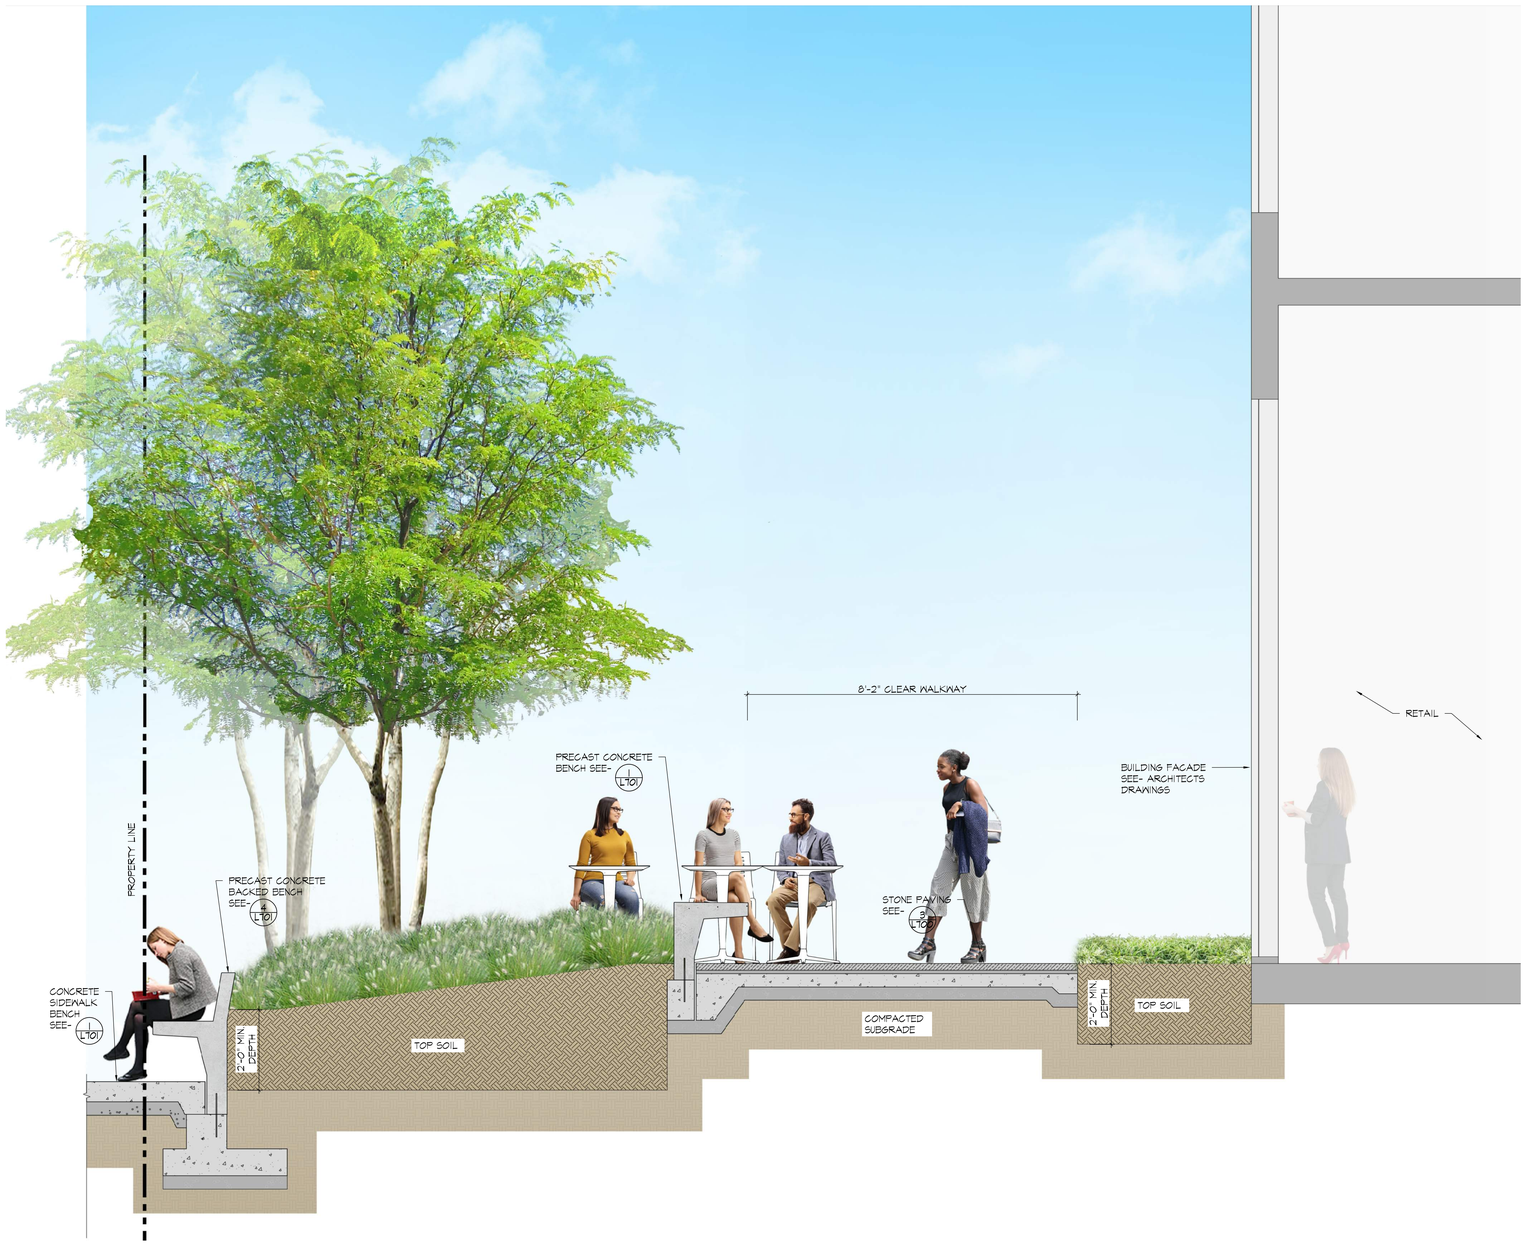

RUBENSTEIN PARTNERS
30 Gem Street, Brooklyn, NY 11222
Brooklyn, NY 11222

Gensler
1700 Broadway
Suite 400
New York, NY 10019
United States
Tel 212.492.1400
Fax 212.492.1472

Thornton Tomasetti
51 Madison Avenue
New York, NY 10010
Tel 917.661.7800
Fax 917.661.7801

Syska Hennessey Group
1515 Broadway
New York, NY 10003
Tel 212.921.2300

Langan
21 Penn Plaza
8th Floor
New York, NY 10001-2727
Tel 212.479.5400
Fax 212.479.5444

M. Paul Friedberg & Partners
120 Broadway
20th Floor
New York, NY 10271
Tel 212.477.6366
Fax 212.477.6548

One Lux Studio
158 West 29th Street
10th Floor
New York, NY 10001
Tel 212.201.5790

Cerami & Associates
404 5th Avenue
8th Floor
New York, NY 10018
Tel 212.379.1778

Lerch Bates
1430 Broadway
Suite 908
New York, NY 10018
Tel 212.596.4690

Phillip Habib & Associates
102 Madison Avenue
11th Floor
New York, NY 10016
Tel 212.929.5656
Fax 212.929.5605

RWDI Engineers
85 Broad Street
16th Floor
New York, NY 10004
Tel 954.431.6800

Herrick Feinstein LLP
Land Use & Zoning
Two Park Avenue
New York, NY 10016
Tel 212.592.1400
Fax 212.592.1500

THE AUSTIN COMPANY
The Austin Company
6095 Parkland Boulevard
Cleveland, OH 44124
Tel 440.544.2600
Fax 440.544.2690

KEY PLAN

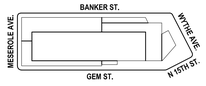

△	Date	Description
	07.15.2019	DRAFT ULURP PRELIMINARY SUBMISSION
	05.26.2020	ULURP SUBMISSION
	10.21.2020	ULURP SUBMISSION

P:2018K0297

Seal / Signature



Warning: It is a violation of the law for any person, unless acting under the direction of a licensed architect, to alter this plan in any way. If an item bearing the seal of an architect is altered, the altering architect shall affix to his item the seal and the notation "altered by" followed by his signature and the date of such alteration, and a specific description of the alteration.

Project Name
ACME FISH EXPANSION PROJECT

Project Number
06.2422.001

Description
SECTION

Scale
As indicated

0 5 10 20 40

L-602.00

DRAWING NO. _____ OF _____

© 2019 Gensler



KEY PLAN

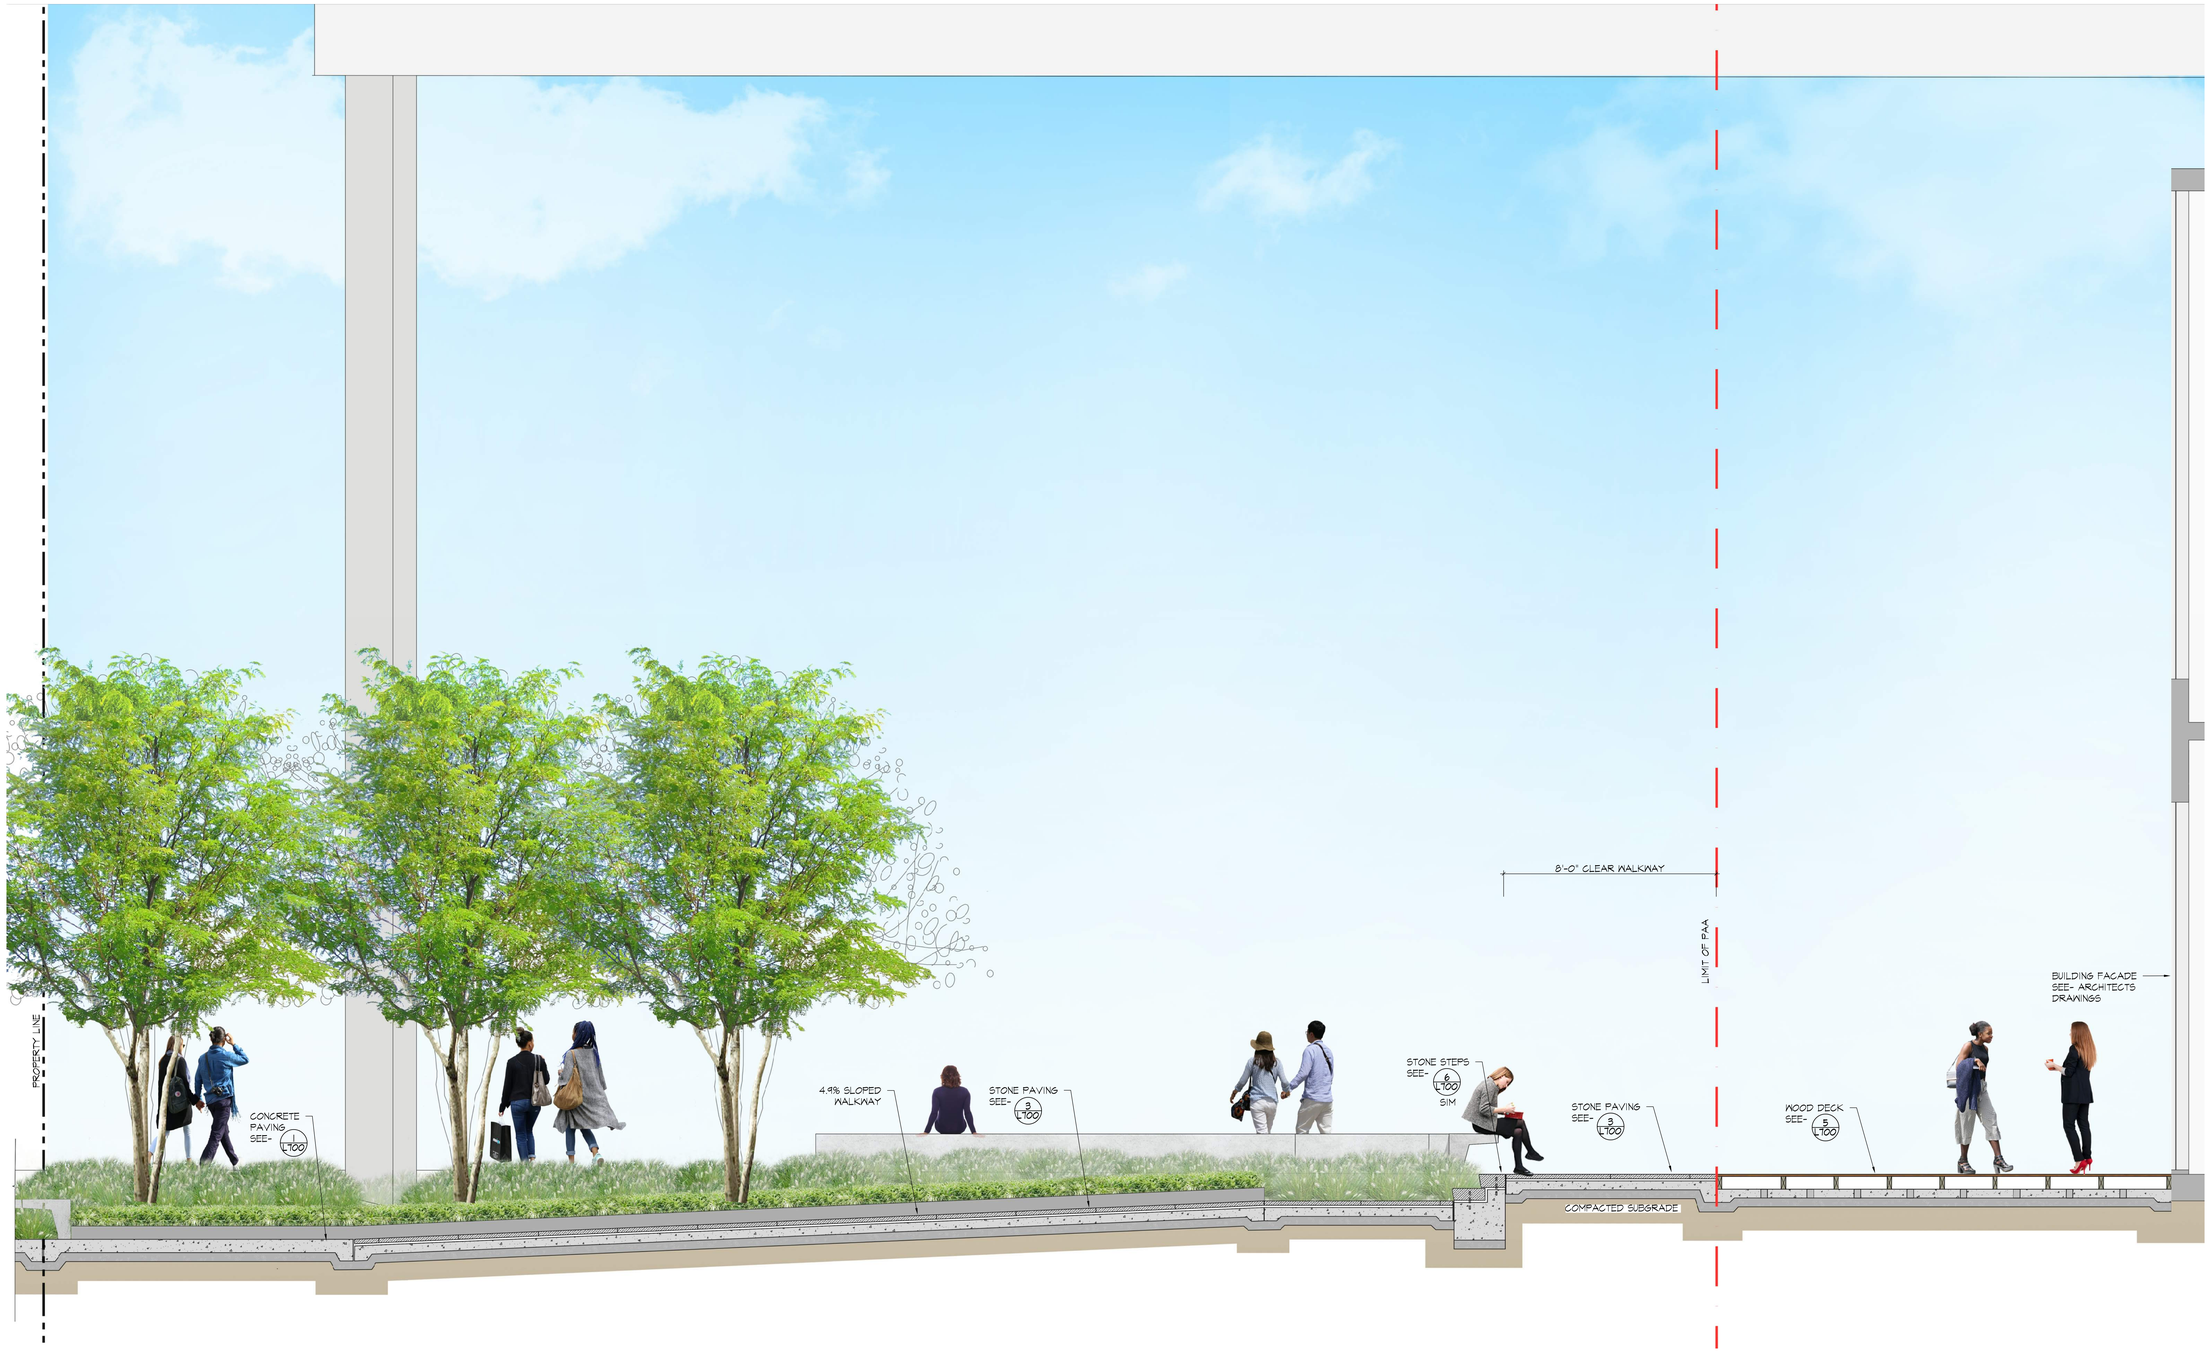

RUBENSTEIN PARTNERS
30 Gem Street, Brooklyn, NY 11222
Brooklyn, NY 11222

Gensler
1700 Broadway
Suite 400
New York, NY 10019
United States
Tel 212.492.1400
Fax 212.492.1472

Thornton Tomasetti
51 Madison Avenue
New York, NY 10010
Tel 917.661.7800
Fax 917.661.7801

Syska Hennessey Group
1515 Broadway
New York, NY 10003
Tel 212.921.2300

Langan
21 Penn Plaza
8th Floor
New York, NY 10001-2727
Tel 212.479.5400
Fax 212.479.5444

M. Paul Friedberg & Partners
120 Broadway
20th Floor
New York, NY 10271
Tel 212.477.6366
Fax 212.477.6548

One Lux Studio
158 West 29th Street
10th Floor
New York, NY 10001
Tel 212.201.5790

Ceramí & Associates
404 5th Avenue
8th Floor
New York, NY 10018
Tel 212.379.1778

Lerch Bates
1430 Broadway
Suite 908
New York, NY 10018
Tel 212.596.4690

Phillip Habib & Associates
102 Madison Avenue
11th Floor
New York, NY 10016
Tel 212.929.5656
Fax 212.929.5605

RWDI Engineers
85 Broad Street
16th Floor
New York, NY 10004
Tel 954.431.6800

Herrick Feinstein LLP
Land Use & Zoning
Two Park Avenue
New York, NY 10016
Tel 212.592.1400
Fax 212.592.1500

The Austin Company
6095 Parkland Boulevard
Cleveland, OH 44124
Tel 440.544.2600
Fax 440.544.2690

KEY PLAN

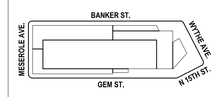

△	Date	Description
	07.15.2019	DRAFT ULURP PRELIMINARY SUBMISSION
	05.26.2020	ULURP SUBMISSION
	10.21.2020	ULURP SUBMISSION

P:2018K0297

Seal / Signature

Warning: It is a violation of the law for any person, unless acting under the direction of a licensed architect, to alter an item in any way. If an item bearing the seal of an architect is altered, the altering architect shall affix to his item the seal and the notation "altered by" followed by his signature and the date of such alteration, and a specific description of the alteration.

Project Name
ACME FISH EXPANSION PROJECT

Project Number
06.2422.001

Description
SECTION

Scale
As indicated
0 5 10 20 40

L-603.00

DRAWING NO. ____ OF ____

© 2019 Gensler

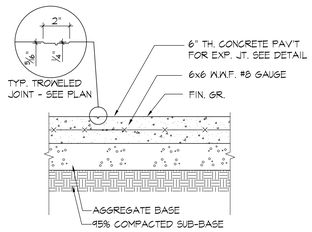

1 CONCRETE PAVING ON GRADE

SCALE: 1"=1'-0"

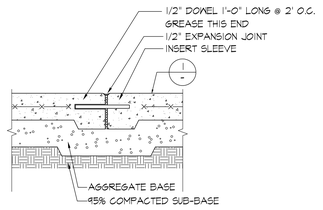

2 CONCRETE PAVING ON GRADE EXPANSION JONIT

SCALE: 1"=1'-0"

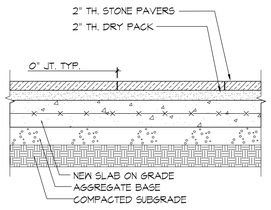

3 STONE PAVER ON GRADE

SCALE: 1"=1'-0"

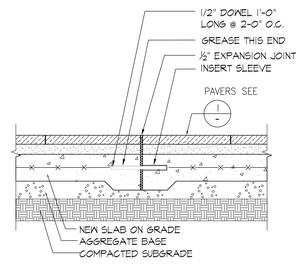

4 EXPANSION JOINT AT STONE PAVER ON GRADE

SCALE: 1"=1'-0"

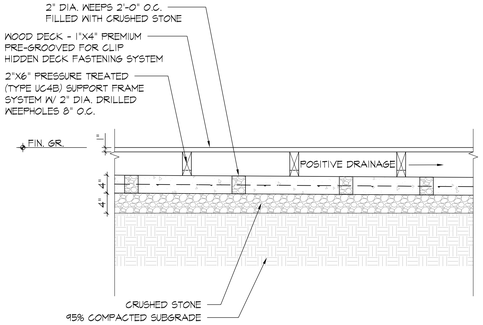

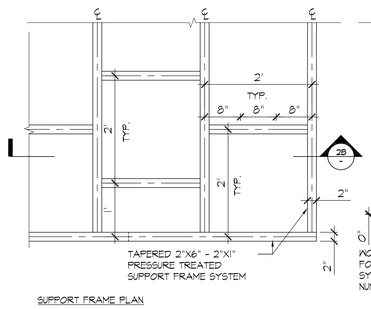

SUPPORT FRAME PLAN

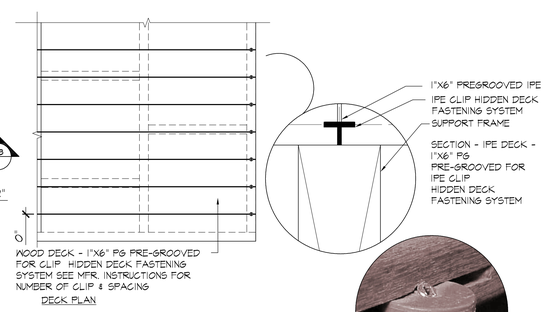

DECK PLAN



IPE DECK - 1"X6" PG PRE-GROOVED FOR IPE CLIP "EXTREME" HIDDEN DECK FASTENING SYSTEM

5 WOOD DECK ON GRADE

SCALE: 1"=1'-0"

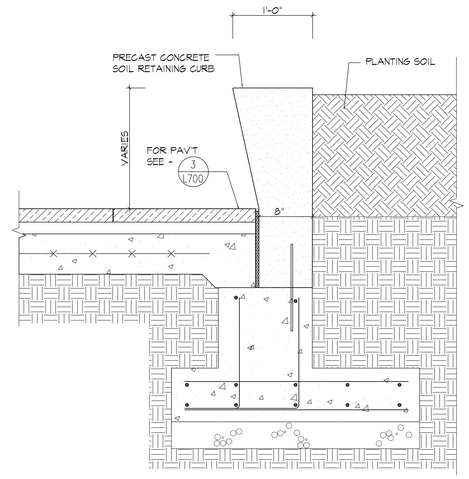

5 SOIL RETAINING PRECAST CONCRETE WALL

SCALE: 1-1/2" = 1'-0"

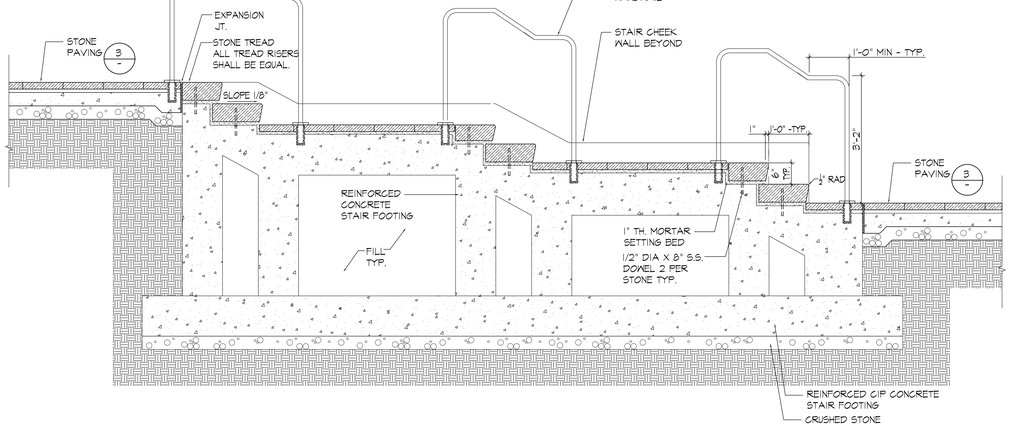

6 STAIR DETAIL

SCALE: 3/32" = 1'-0"

RUBENSTEIN PARTNERS

30 Gem Street, Brooklyn, NY 11222

Brooklyn, NY 11222

Gensler

1700 Broadway
Suite 400
New York, NY 10019
United States

Tel 212.492.1400
Fax 212.492.1472

Thornton Tomasetti

Thornton Tomasetti
51 Madison Avenue
New York, NY 10010
Tel 917.661.7800
Fax 917.661.7801

SYSKA HENNESSY GROUP

Syska Hennessey Group
1515 Broadway
New York, NY 10003
Tel 212.921.2300

LANGAN

Langan
21 Penn Plaza
8th Floor
New York, NY 10001-2727
Tel 212.479.5400
Fax 212.479.5444

MPFP

M. Paul Friedberg & Partners
120 Broadway
20th Floor
New York, NY 10271
Tel 212.477.6366
Fax 212.477.6548

ONELUXstudio

One Lux Studio
158 West 29th Street
10th Floor
New York, NY 10001
Tel 212.201.5790

Cerami

Cerami & Associates
404 5th Avenue
8th Floor
New York, NY 10018
Tel 212.379.1778

LERCH BATES

Lerch Bates
1430 Broadway
Suite 908
New York, NY 10018
Tel 212.596.4690

PHA

Phillip Habib & Associates
102 Madison Avenue
11th Floor
New York, NY 10016
Tel 212.929.5656
Fax 212.929.5605

RWDI

RWDI Engineers
85 Broad Street
16th Floor
New York, NY 10004
Tel 954.431.6800

Herrick Feinstein LLP
Land Use & Zoning
Two Park Avenue
New York, NY 10016
Tel 212.592.1400
Fax 212.592.1500

THE AUSTIN COMPANY

The Austin Company
6095 Parkland Boulevard
Cleveland, OH 44124
Tel 440.544.2600
Fax 440.544.2690

KEY PLAN

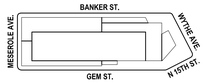

△	Date	Description
	07.15.2019	DRAFT ULURP PRELIMINARY SUBMISSION
	05.26.2020	ULURP SUBMISSION
	10.21.2020	ULURP SUBMISSION

P:2018K0297

Seal / Signature



Warning: It is a violation of the law for any person, unless acting under the direction of a licensed architect, to alter in any way an item bearing the seal of an architect is altered, the altering architect shall affix to his item the seal and the notation "altered by" followed by his signature and the date of such alteration, and a specific description of the alteration.

Project Name

ACME FISH EXPANSION PROJECT

Project Number

06.2422.001

Description

PAVING, WALL, AND STEP DETAILS

Scale

As indicated

0 5 10 20 40

L-700.00

DRAWING NO.____ OF ____

© 2019 Gensler

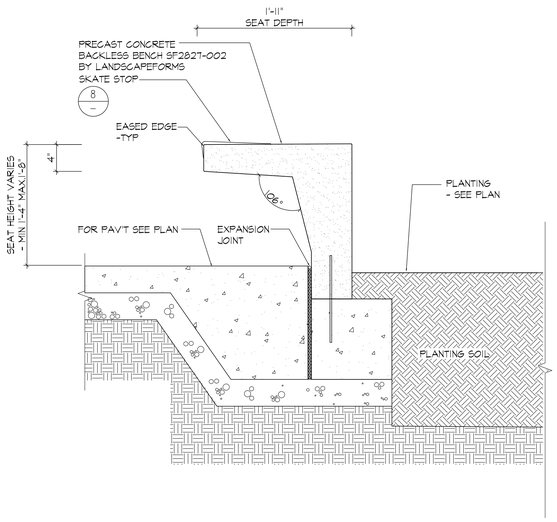

1 PRECAST CONCRETE BACKLESS BENCH

SCALE: 1-1/2" = 1'-0"

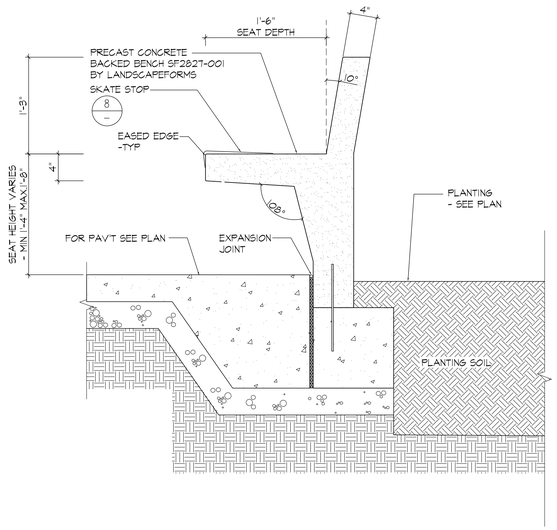

2 PRECAST CONCRETE BACKED BENCH

SCALE: 1-1/2" = 1'-0"

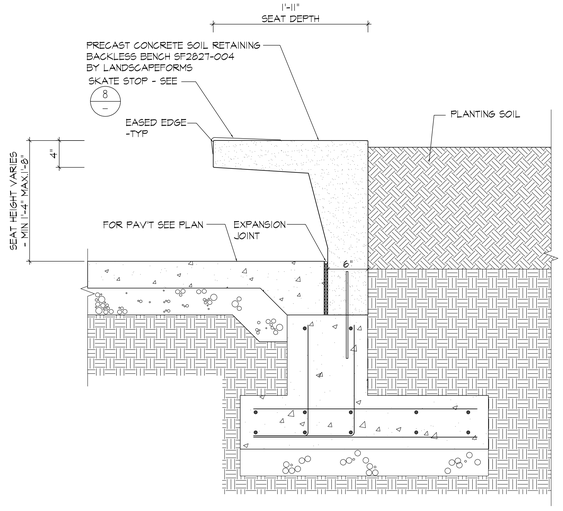

3 SOIL RETAINING PRECAST CONCRETE BACKLESS BENCH

SCALE: 1-1/2" = 1'-0"

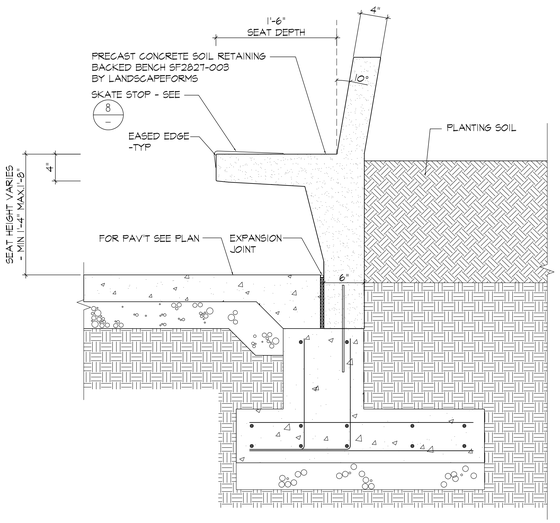

4 SOIL RETAINING PRECAST CONCRETE BACKED BENCH

SCALE: 1-1/2" = 1'-0"

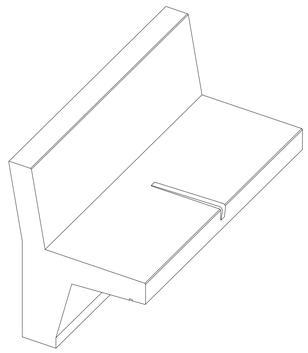

5 BACKED BENCH AXONOMETRIC

SCALE: 1-1/2" = 1'-0"

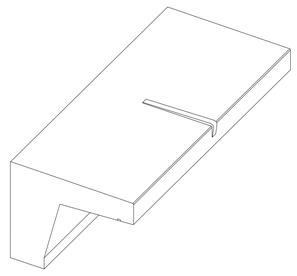

6 BACKED BENCH AXONOMETRIC

SCALE: 1-1/2" = 1'-0"

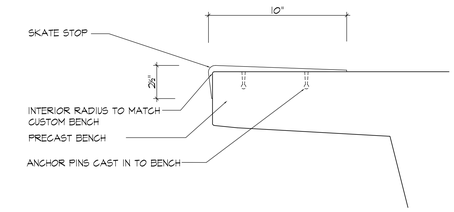

8 SKATE STOP DETAIL

SCALE: 3" = 1'-0"

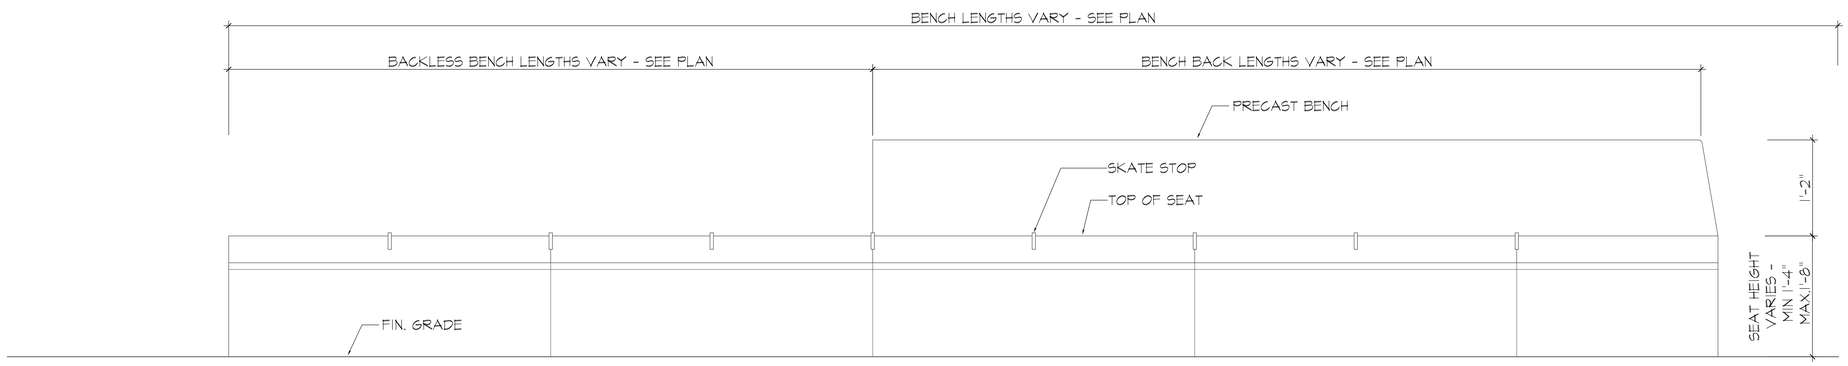

7 PLAZA BENCH ELEVATION

SCALE: 1-1/2" = 1'-0"

RUBENSTEIN PARTNERS
30 Gem Street, Brooklyn, NY 11222
Brooklyn, NY 11222

Gensler
1700 Broadway
Suite 400
New York, NY 10019
United States
Tel 212.492.1400
Fax 212.492.1472

Thornton Tomasetti
Thornton Tomasetti
51 Madison Avenue
New York, NY 10010
Tel 917.661.7800
Fax 917.661.7801

Syska Hennessey Group
Syska Hennessey Group
1515 Broadway
New York, NY 10003
Tel 212.921.2300

Langan
Langan
21 Penn Plaza
8th Floor
New York, NY 10001-2727
Tel 212.479.5400
Fax 212.479.5444

M. Paul Friedberg & Partners
M. Paul Friedberg & Partners
120 Broadway
20th Floor
New York, NY 10271
Tel 212.477.6366
Fax 212.477.6548

One Lux Studio
One Lux Studio
158 West 29th Street
10th Floor
New York, NY 10001
Tel 212.201.5790

Cerami & Associates
Cerami & Associates
404 5th Avenue
8th Floor
New York, NY 10018
Tel 212.379.1776

Lerch Bates
Lerch Bates
1430 Broadway
Suite 908
New York, NY 10018
Tel 212.596.4690

Philip Habib & Associates
Philip Habib & Associates
102 Madison Avenue
11th Floor
New York, NY 10016
Tel 212.929.5656
Fax 212.929.5605

RWDI Engineers
RWDI Engineers
85 Broad Street
16th Floor
New York, NY 10004
Tel 954.431.6800

Herrick Feinstein LLP
Herrick Feinstein LLP
Land Use & Zoning
Two Park Avenue
New York, NY 10016
Tel 212.592.1400
Fax 212.592.1500

THE AUSTIN COMPANY
The Austin Company
6095 Parkland Boulevard
Cleveland, OH 44124
Tel 440.544.2600
Fax 440.544.2690

KEY PLAN

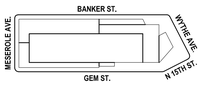

Date	Description
07.15.2019	DRAFT ULURP PRELIMINARY SUBMISSION
05.26.2020	ULURP SUBMISSION
10.21.2020	ULURP SUBMISSION

P:2018K0297

Seal / Signature



Warning: It is a violation of the law for any person, unless acting under the direction of a licensed architect, to alter an item in any way. If an item bearing the seal of an architect is altered, the altering architect shall affix to his item the seal and the notation "altered by" followed by his signature and the date of such alteration, and a specific description of the alteration.

Project Name

ACME FISH EXPANSION PROJECT

Project Number

06.2422.001

Description

PRECAST PLAZA BENCH DETAILS

Scale

As indicated

0 5 10 20 40

L-701.00

DRAWING NO. _____ OF _____

© 2019 Gensler

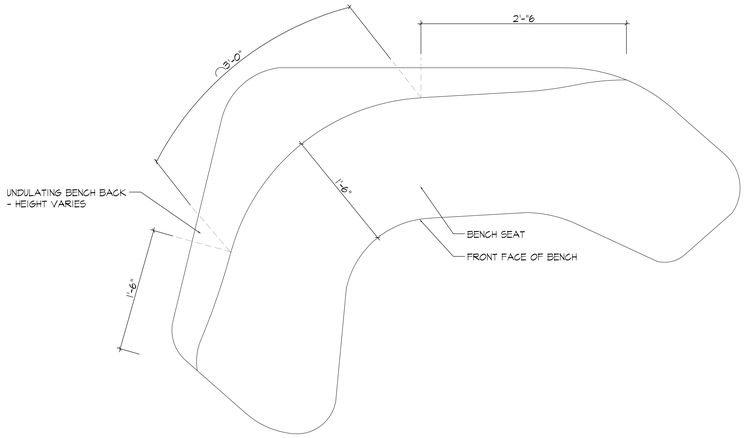

SCULPTURAL SEATING BACKED BENCH ENLARGEMENT PLAN

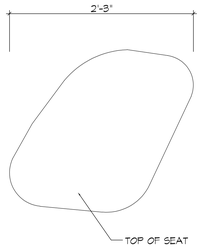

SCULPTURAL SEATING "POD" ENLARGEMENT PLAN

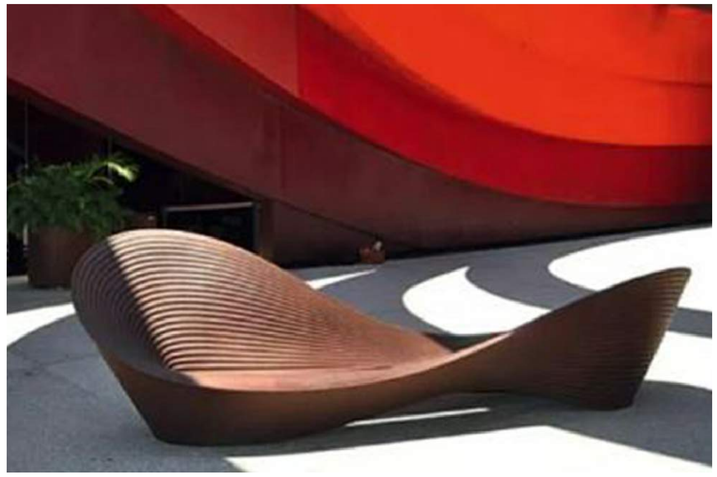

INSPIRATION IMAGE

1 SCULPTURAL SEATING ENLARGEMENT PLAN

SCALE: 1-1/2" = 1'-0"

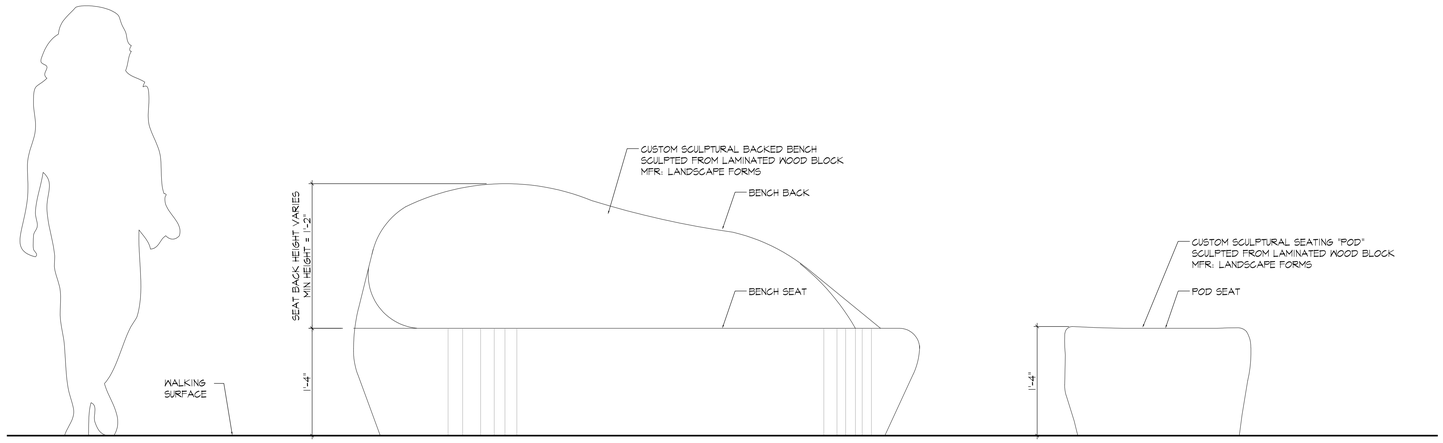

1 SCULPTURAL SEATING ELEVATIONS

SCALE: 1-1/2" = 1'-0"

RUBENSTEIN PARTNERS
30 Gem Street, Brooklyn, NY 11222
Brooklyn, NY 11222

Gensler
1700 Broadway
Suite 400
New York, NY 10019
United States
Tel 212.492.1400
Fax 212.492.1472

Thornton Tomasetti
Thornton Tomasetti
51 Madison Avenue
New York, NY 10010
Tel 917.661.7800
Fax 917.661.7801

Syska Hennessey Group
Syska Hennessey Group
1515 Broadway
New York, NY 10003
Tel 212.921.2300

LANGAN
Langan
21 Penn Plaza
8th Floor
New York, NY 10001-2727
Tel 212.479.5400
Fax 212.479.5444

MPFP
M. Paul Friedberg & Partners
120 Broadway
20th Floor
New York, NY 10271
Tel 212.477.6366
Fax 212.477.6548

ONELUXstudio
One Lux Studio
158 West 29th Street
10th Floor
New York, NY 10001
Tel 212.201.5790

Cerami
Cerami & Associates
404 5th Avenue
8th Floor
New York, NY 10018
Tel 212.379.1776

LERCH BATES
Lerch Bates
1430 Broadway
Suite 908
New York, NY 10018
Tel 212.596.4690

PHA
Phillip Habib & Associates
102 Madison Avenue
11th Floor
New York, NY 10016
Tel 212.929.5656
Fax 212.929.5605

RWDI Engineers
85 Broad Street
16th Floor
New York, NY 10004
Tel 954.431.6800

Herrick Feinstein LLP
Land Use & Zoning
Two Park Avenue
New York, NY 10016
Tel 212.592.1400
Fax 212.592.1500

THE AUSTIN COMPANY
The Austin Company
6095 Parkland Boulevard
Cleveland, OH 44124
Tel 440.544.2600
Fax 440.544.2690

KEY PLAN

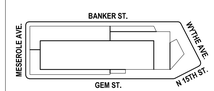

△	Date	Descripton
	07.15.2019	DRAFT ULURP PRELIMINARY SUBMISSION
	05.26.2020	ULURP SUBMISSION
	10.21.2020	ULURP SUBMISSION

P:2018K0297

Seal / Signature



Warning: It is a violation of the law for any person, unless acting under the direction of a licensed architect, to alter an architectural drawing. If an item bearing the seal of an architect is altered, the altering architect shall affix to his item the seal and the notation "altered by" followed by his signature and the date of such alteration, and a specific description of the alteration.

Project Name
ACME FISH EXPANSION PROJECT

Project Number
06.2422.001

Descripton
SCULPTURAL PLAZA BENCH DETAILS

Scale
As Indicated
0 5 10 20 40

L-702.00

DRAWING NO. _____ OF _____

© 2019 Gensler

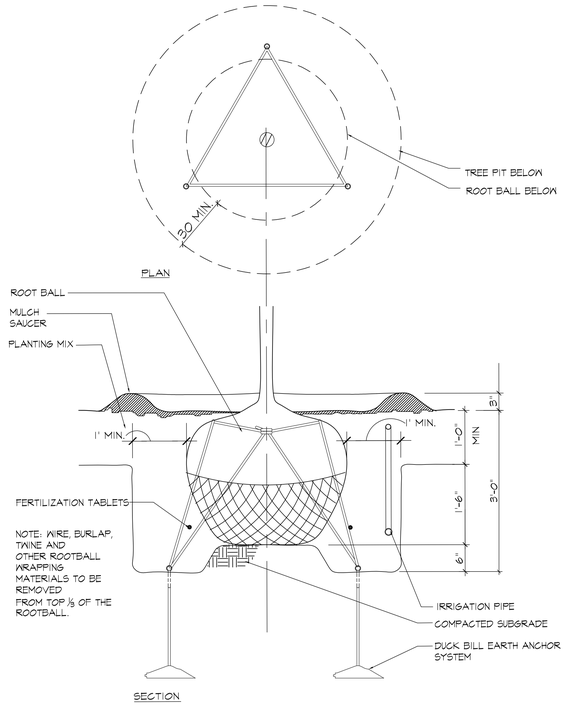

1 TYPICAL TREE PLANTING ON GRADE

SCALE: 1" = 1'-0"

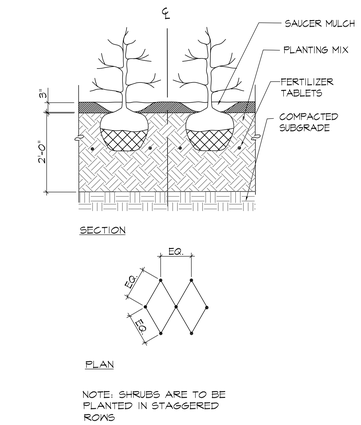

2 TYPICAL SHRUB PLANTING ON GRADE

SCALE: 3/4" = 1'-0"

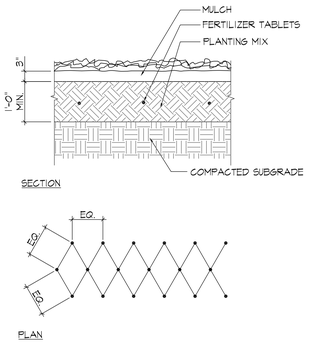

3 TYPICAL GROUNDCOVER PLANTING ON GRADE

SCALE: 3/4" = 1'-0"

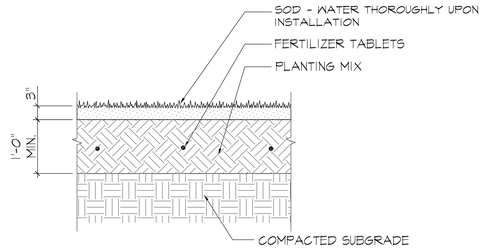

4 TYPICAL LAWN ON GRADE

SCALE: 1" = 1'-0"

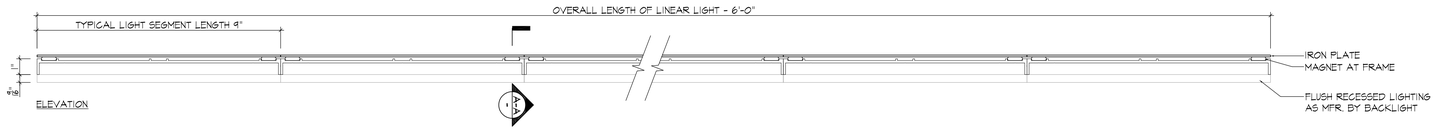

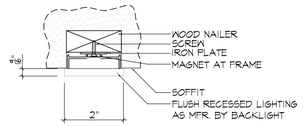

6 RECESSED SOFFIT LIGHT DETAIL

SCALE: 6" =1'- 0"

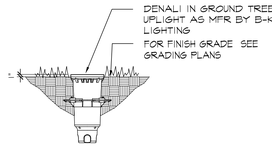

7 RECESSED SOFFIT LIGHT DETAIL

SCALE: 1" =1'- 0"

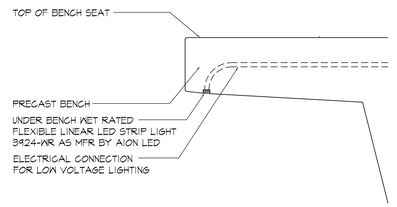

8 UNDER BENCH LED LIGHT DETAIL

SCALE: 3" =1'- 0"

5 LIGHT BOLLARD DETAIL

SCALE: 1" = 1'-0"

RUBENSTEIN PARTNERS
30 Gem Street, Brooklyn, NY 11222
Brooklyn, NY 11222

Gensler
1700 Broadway
Suite 400
New York, NY 10019
United States
Tel 212.492.1400
Fax 212.492.1472

Thornton Tomasetti
Thornton Tomasetti
51 Madison Avenue
New York, NY 10010
Tel 917.661.7800
Fax 917.661.7801

SYSKA HENNESSY GROUP
Syska Hennessey Group
1515 Broadway
New York, NY 10003
Tel 212.921.2300

LANGAN
Langan
21 Penn Plaza
8th Floor
New York, NY 10001-2727
Tel 212.479.5400
Fax 212.479.5444

MPFP
M. Paul Friedberg & Partners
120 Broadway
20th Floor
New York, NY 10271
Tel 212.477.6366
Fax 212.477.6548

ONELUXstudio
One Lux Studio
158 West 29th Street
10th Floor
New York, NY 10001
Tel 212.201.5790

Cerami
Cerami & Associates
404 5th Avenue
8th Floor
New York, NY 10018
Tel 212.379.1778

LERCH BATES
Lerch Bates
1430 Broadway
Suite 908
New York, NY 10018
Tel 212.596.4690

PHA
Phillip Habib & Associates
102 Madison Avenue
11th Floor
New York, NY 10016
Tel 212.929.5656
Fax 212.929.5605

RWDI
RWDI Engineers
85 Broad Street
16th Floor
New York, NY 10004
Tel 954.431.6800

Herrick Feinstein LLP
Land Use & Zoning
Two Park Avenue
New York, NY 10016
Tel 212.592.1400
Fax 212.592.1500

THE AUSTIN COMPANY
The Austin Company
6095 Parkland Boulevard
Cleveland, OH 44124
Tel 440.544.2600
Fax 440.544.2690

KEY PLAN

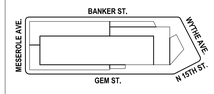

△	Date	Description
	07.15.2019	DRAFT ULURP PRELIMINARY SUBMISSION
	05.26.2020	ULURP SUBMISSION
	10.19.2020	ULURP SUBMISSION
	10.30.2020	REV ULURP SUBMISSION

P:2018K0297

Seal / Signature



Warning: It is a violation of the law for any person, unless acting under the direction of a licensed architect, to alter in any way an item bearing the seal of an architect is altered, the altering architect shall affix to his item the seal and the notation "altered by" followed by his signature and the date of such alteration, and a specific description of the alteration.

Project Name
ACME FISH EXPANSION PROJECT

Project Number
06.2422.001

Description
PLANTING AND LIGHTING DETAILS

Scale
As indicated

0 5 10 20 40

L-703.00

DRAWING NO. _____ OF _____

© 2019 Gensler

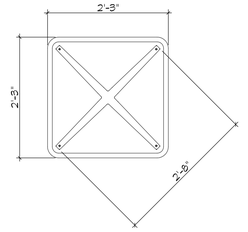



GHIFMAN DINING CHAIR
AS MFR. BY LANDSCAPE FORMS
269-337-1806
QUANTITY PER PLAN





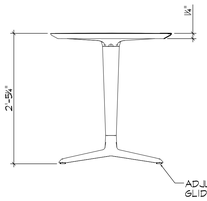

GHIFMAN CAFE TABLE
AS MFR. BY LANDSCAPE FORMS
269-337-1806
QUANTITY PER PLAN



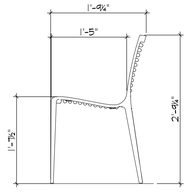

1 MOVEABLE TABLES AND CHAIRS

SCALE: 1" = 1'-0"

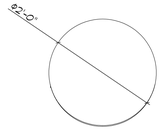

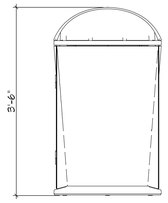

AUSTIN LITTER RECEPTACLE
AS MFR. BY LANDSCAPE FORMS
269-337-1806
QUANTITY PER PLAN

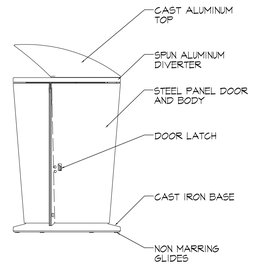

2 LITTER RECEPTACLE

SCALE: 1" = 1'-0"

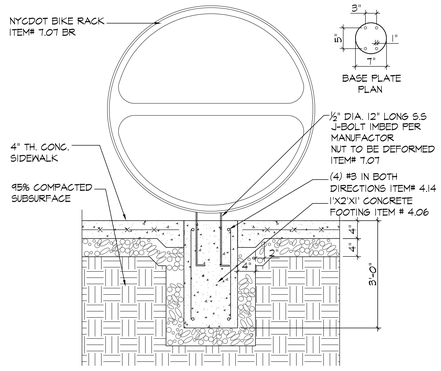



MANUFACTURER: NYC DOT
MODEL: CITY RACK

3 BIKE RACK DETAIL

SCALE: 1" = 1'-0"

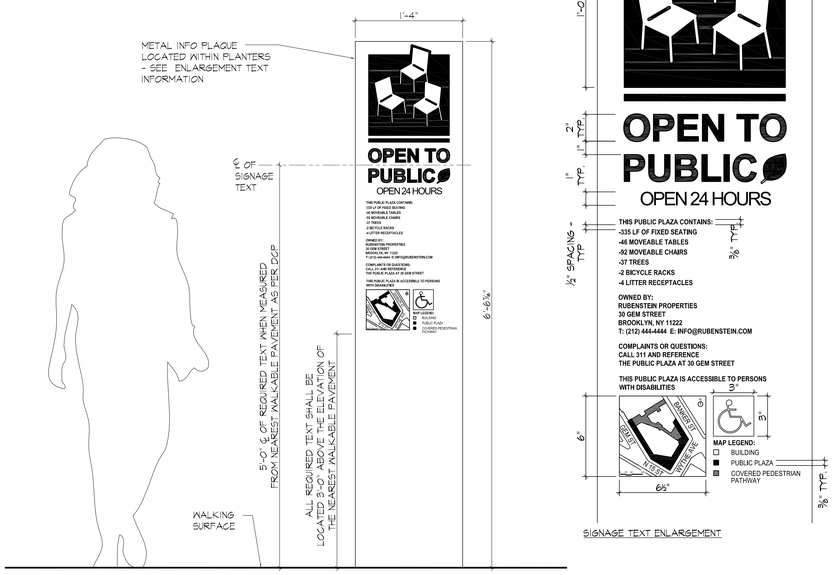

4 PUBLIC SPACE SIGNAGE

SCALE: 3/16" = 1'-0"

RUBENSTEIN PARTNERS

30 Gem Street, Brooklyn, NY 11222

Brooklyn, NY 11222

Gensler
1700 Broadway
Suite 400
New York, NY 10019
United States
Tel 212.492.1400
Fax 212.492.1472

Thornton Tomasetti
Thornton Tomasetti
51 Madison Avenue
New York, NY 10010
Tel 917.661.7800
Fax 917.661.7801

SYSKA HENNESSY GROUP
Syska Hennessey Group
1515 Broadway
New York, NY 10003
Tel 212.921.2300

LANGAN
Langan
21 Penn Plaza
8th Floor
New York, NY 10001-2727
Tel 212.479.5400
Fax 212.479.5444

MPFP
M. Paul Friedberg & Partners
120 Broadway
20th Floor
New York, NY 10271
Tel 212.477.6366
Fax 212.477.6548

ONELUXstudio
One Lux Studio
158 West 29th Street
10th Floor
New York, NY 10001
Tel 212.201.5790

Cerami
Cerami & Associates
404 5th Avenue
8th Floor
New York, NY 10018
Tel 212.379.1778

LERCH BATES
Lerch Bates
1430 Broadway
Suite 908
New York, NY 10018
Tel 212.596.4690

PHA
Phillip Habib & Associates
102 Madison Avenue
11th Floor
New York, NY 10016
Tel 212.929.5656
Fax 212.929.5605

RWDI
RWDI Engineers
85 Broad Street
16th Floor
New York, NY 10004
Tel 954.431.6800

Herrick Feinstein LLP
Land Use & Zoning
Two Park Avenue
New York, NY 10016
Tel 212.592.1400
Fax 212.592.1500

THE AUSTIN COMPANY
The Austin Company
6095 Parkland Boulevard
Cleveland, OH 44124
Tel 440.544.2600
Fax 440.544.2690

KEY PLAN

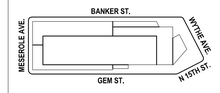

△	Date	Description
	07.15.2019	DRAFT ULURP PRELIMINARY SUBMISSION
	05.26.2020	ULURP SUBMISSION
	10.19.2020	ULURP SUBMISSION
	10.30.2020	REV ULURP SUBMISSION

P:2018K0297

Seal / Signature



Warning: It is a violation of the law for any person, unless acting under the direction of a licensed architect, to alter in any way. If an item bearing the seal of an architect is altered, the altering architect shall affix to the item his seal and the notation "altered by" followed by his signature and the date of such alteration, and a specific description of the alteration.

Project Name

ACME FISH EXPANSION PROJECT

Project Number

06.2422.001

Description

DETAILS

Scale

As indicated

0 5 10 20 40

L-704.00

DRAWING NO. _____ OF _____

© 2019 Gensler