

500 KENT

SUBMISSION
SPECIAL PERMIT

INDEX OF DRAWINGS - SPECIAL PERMIT	
Sheet Number	Sheet Name
Z-200	SPECIAL PERMIT COVER
Z-201	SPECIAL PERMIT PARKING PLAN - ZONING LOT SITE PLAN
Z-202	SPECIAL PERMIT PARKING PLAN CELLAR FLOOR
Z-203	SPECIAL PERMIT PARKING PLAN CELLAR - ILLUSTRATIVE



MARVEL
145 HUDSON STREET, FLR.3 NEW YORK, NY 10013
212.616.0420

OWNER
KENT MEMBER LLC
505 FLUSHING AVE, BROOKLYN, NY 11205

CIVIL / PARKING ENGINEER
PHILIB HABIB AND ASSOCIATES
102 MADISON AVE # 11, NEW YORK, NY 10016

LANDSCAPE ARCHITECT
MPFP
120 BROADWAY 20TH FL, NEW YORK, NY 10271

LIGHTING DESIGNER
ONE LUX STUDIO
158 WEST 29TH ST, FL 10, NEW YORK, NY 10001

LAND USE CONSULTANT
HERRICK FEINSTEIN LLP
TWO PARK AVENUE, NEW YORK, NY 10016

REV	DATE	DESCRIPTION
	11/03/2021	ULURP SUBMISSION
	09/08/2022	ULURP SUBMISSION
	03/15/2023	ULURP SUBMISSION
	07/14/2023	ULURP SUBMISSION
	10/02/2023	ULURP SUBMISSION

ID #2019K0330

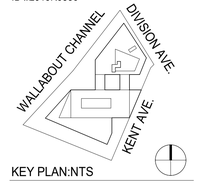

KEY PLAN:NTS

MA PROJECT NO. 1725
500 KENT

500 KENT AVENUE
BROOKLYN, NY 11249

SPECIAL PERMIT COVER



SCALE:

DRAWING #:
Z-200.00
___ of ___

© MARVEL ARCHITECTS, PLLC 2023

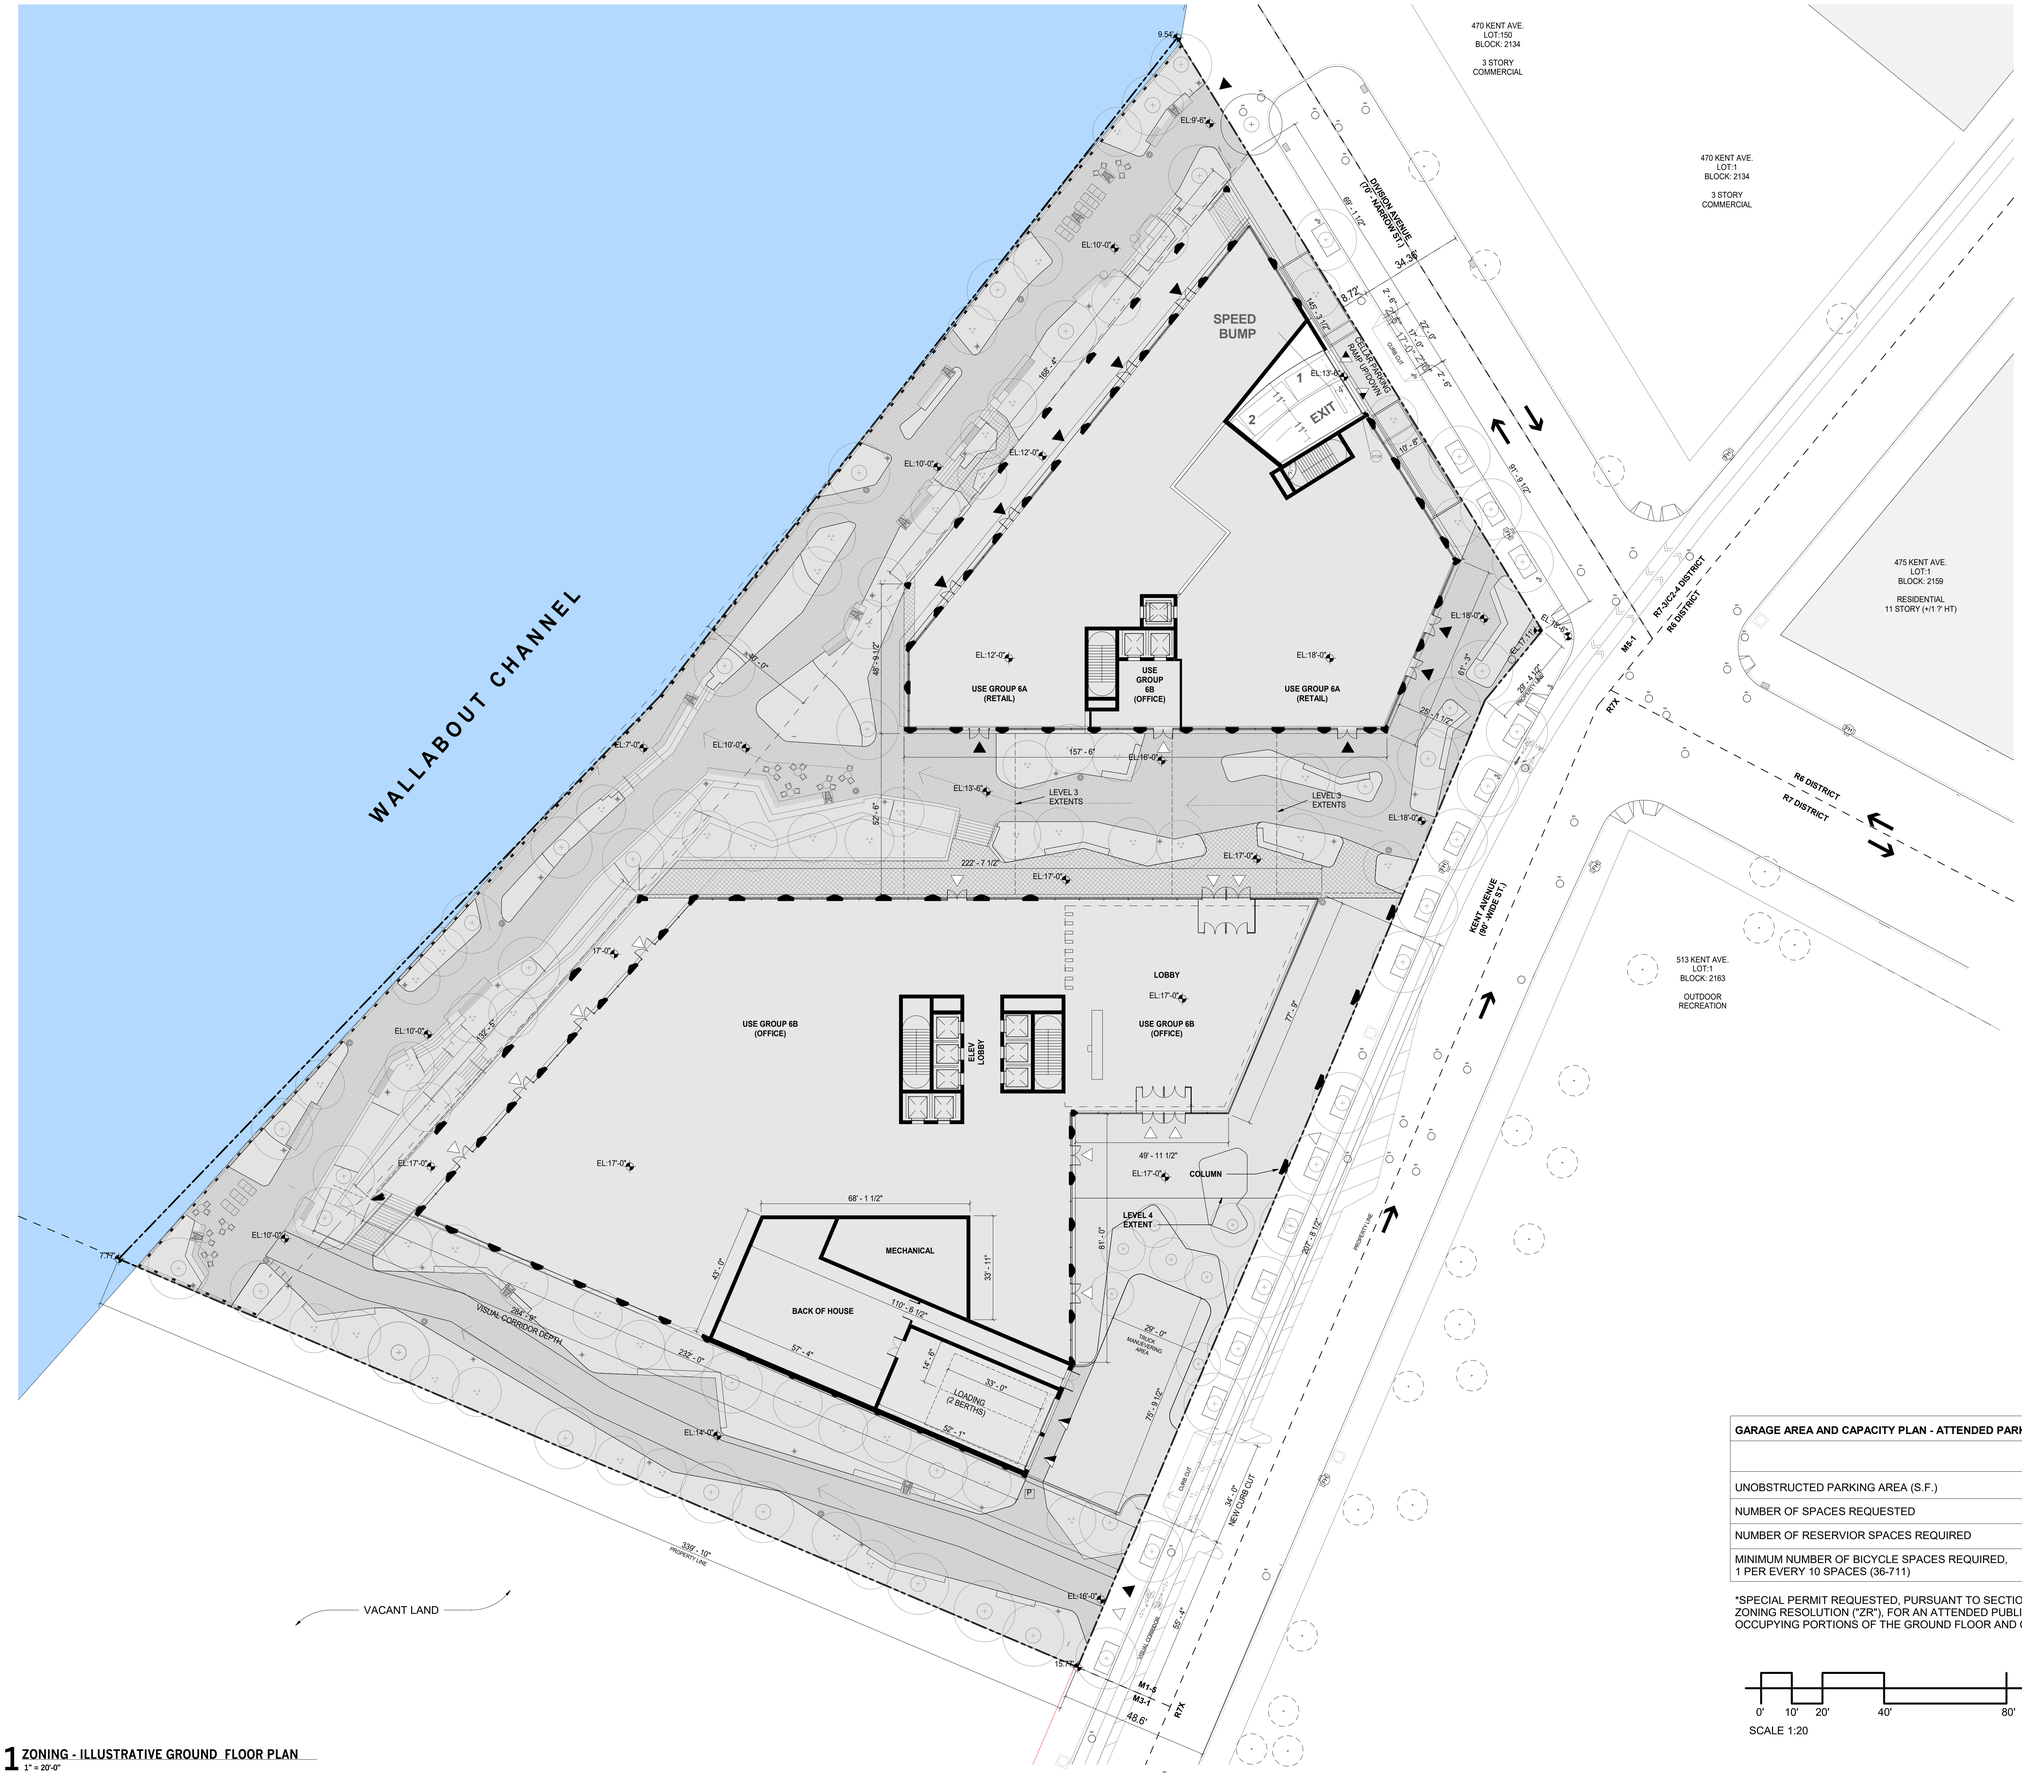

LEGEND

- PARKING AREA
- PROPOSED BUILDING CORES, MECHANICAL ELECTRICAL & OTHER SPACE NOT SUBJECT TO REQUESTED SPECIAL PERMIT PURSUANT TO SECTION 74-52
- EARTH
- 18'-0" / 2 / 8'-6" RESERVOIR SPACE
- ZONING LOT LINE
- ELEVATION LEVEL

HT: XXX HEIGHT AS MEASURE FROM PROJECT 0'0"
EL: XXX ELEVATION REFERENCE FROM NAVD88 DATUM

- STOP — STOP SIGN
- SPEED BUMP: 2"HX12"Dx WIDTH OF EXIT LANE
- DIRECTION OF TRAFFIC
- FIRE HYDRANT
- OFFICE ACCESS POINT
- RETAIL ACCESS
- LOADING DOCK UG 6B
- PARKING INGRESS/EGRESS
- PROPOSED TREE
- EXISTING TREE
- REMOVED LIGHTING POLE
- PROPOSED LIGHTING POLE
- EXISTING LIGHTING POLE

GARAGE AREA AND CAPACITY PLAN - ATTENDED PARKING			
	GROUND FLOOR	CELLAR	TOTAL
UNOBSTRUCTED PARKING AREA (S.F.)	1,040	59,683	60,815
NUMBER OF SPACES REQUESTED			234
NUMBER OF RESERVIOR SPACES REQUIRED			12
MINIMUM NUMBER OF BICYCLE SPACES REQUIRED, 1 PER EVERY 10 SPACES (36-711)			24

*SPECIAL PERMIT REQUESTED, PURSUANT TO SECTIONS 74-52 OF THE ZONING RESOLUTION ("ZR"), FOR AN ATTENDED PUBLIC PARKING GARAGE OF 234 SPACES OCCUPYING PORTIONS OF THE GROUND FLOOR AND CELLAR.

0' 10' 20' 40' 80'
SCALE 1:20

1 ZONING - ILLUSTRATIVE GROUND FLOOR PLAN
1" = 20'-0"



MARVEL

145 HUDSON STREET, FLR.3 NEW YORK, NY 10013
212.616.0420

OWNER
KENT MEMBER LLC
505 FLUSHING AVE, BROOKLYN, NY 11205

CIVIL / PARKING ENGINEER
PHILIB HABIB AND ASSOCIATES
102 MADISON AVE # 11, NEW YORK, NY 10016

LANDSCAPE ARCHITECT
MPFP
120 BROADWAY 20TH FL, NEW YORK, NY 10271

LIGHTING DESIGNER
ONE LUX STUDIO
158 WEST 29TH ST, FL 10, NEW YORK, NY 10001

LAND USE CONSULTANT
HERRICK FEINSTEIN LLP
TWO PARK AVENUE, NEW YORK, NY 10016

REV	DATE	DESCRIPTION
	11/03/2021	ULURP SUBMISSION
	09/08/2022	ULURP SUBMISSION
	03/15/2023	ULURP SUBMISSION
	07/14/2023	ULURP SUBMISSION
	10/02/2023	ULURP SUBMISSION

ID #2019K0330

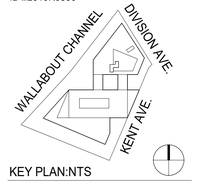

KEY PLAN:NTS

MA PROJECT NO. 1725

500 KENT

500 KENT AVENUE
BROOKLYN, NY 11249

SPECIAL PERMIT PARKING PLAN - ZONING LOT SITE PLAN

REGISTERED ARCHITECT JONATHAN J. VAN HARVELD No. 021651 STATE OF NEW YORK

SCALE: As indicated

DRAWING #:
Z-201.00
___ of ___

10/2/2023 11:48:48 AM

© MARVEL ARCHITECTS, PLLC 2023



1 CELLAR PARKING PLAN
1" = 20'-0"

LEGEND

- PARKING AREA
- PROPOSED BUILDING CORES, MECHANICAL ELECTRICAL & OTHER SPACE NOT SUBJECT TO REQUESTED SPECIAL PERMIT PURSUANT TO SECTION 74-52
- EARTH
- 18'-0" / 2 / 8'-6" — RESERVOIR SPACE
- ZONING LOT LINE
- ELEVATION LEVEL

HT: XXX HEIGHT AS MEASURE FROM PROJECT 0'0"
EL: XXX ELEVATION REFERENCE FROM NAVD88 DATUM

- STOP — STOP SIGN
- SPEED BUMP: 2"HX12"Dx WIDTH OF EXIT LANE
- DIRECTION OF TRAFFIC
- FIRE HYDRANT
- OFFICE ACCESS POINT
- RETAIL ACCESS
- LOADING DOCK UG 6B
- PARKING INGRESS/EGRESS
- PROPOSED TREE
- EXISTING TREE
- REMOVED LIGHTING POLE
- PROPOSED LIGHTING POLE
- EXISTING LIGHTING POLE

GARAGE AREA AND CAPACITY PLAN - ATTENDED PARKING			
	GROUND FLOOR	CELLAR	TOTAL
UNOBSTRUCTED PARKING AREA (S.F.)	1,040	59,683	60,815
NUMBER OF SPACES REQUESTED			234
NUMBER OF RESERVIOR SPACES REQUIRED			12
MINIMUM NUMBER OF BICYCLE SPACES REQUIRED, 1 PER EVERY 10 SPACES (36-711)			24

*SPECIAL PERMIT REQUESTED, PURSUANT TO SECTIONS 74-52 OF THE ZONING RESOLUTION ("ZR"), FOR AN ATTENDED PUBLIC PARKING GARAGE OF 234 SPACES OCCUPYING PORTIONS OF THE GROUND FLOOR AND CELLAR.

0' 10' 20' 40' 80'
SCALE 1:20



MARVEL

145 HUDSON STREET, FLR.3 NEW YORK, NY 10013
212.616.0420

OWNER
KENT MEMBER LLC
505 FLUSHING AVE, BROOKLYN, NY 11205

CIVIL / PARKING ENGINEER
PHILIB HABIB AND ASSOCIATES
102 MADISON AVE # 11, NEW YORK, NY 10016

LANDSCAPE ARCHITECT
MPFP
120 BROADWAY 20TH FL, NEW YORK, NY 10271

LIGHTING DESIGNER
ONE LUX STUDIO
158 WEST 29TH ST, FL 10, NEW YORK, NY 10001

LAND USE CONSULTANT
HERRICK FEINSTEIN LLP
TWO PARK AVENUE, NEW YORK, NY 10016

REV	DATE	DESCRIPTION
	11/03/2021	ULURP SUBMISSION
	09/08/2022	ULURP SUBMISSION
	03/15/2023	ULURP SUBMISSION
	07/14/2023	ULURP SUBMISSION
	10/02/2023	ULURP SUBMISSION

ID #2019K0330

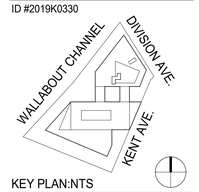

KEY PLAN:NTS

MA PROJECT NO. 1725

500 KENT

500 KENT AVENUE
BROOKLYN, NY 11249

SPECIAL PERMIT PARKING PLAN CELLAR FLOOR

REGISTERED ARCHITECT ZONING CONSULTANT ARCHITECT P.C. NO. 026551 STATE OF NEW YORK

SCALE: As indicated

DRAWING #:
Z-202.00
___ of ___

© MARVEL ARCHITECTS, PLLC 2023



1 CELLAR PARKING PLAN - ILLUSTRATIVE
1" = 20'-0"

LEGEND

- PARKING AREA
- PROPOSED BUILDING CORES, MECHANICAL ELECTRICAL & OTHER SPACE NOT SUBJECT TO REQUESTED SPECIAL PERMIT PURSUANT TO SECTION 74-52
- EARTH
- 18'-0" / 2 / 6p 8b — RESERVOIR SPACE
- ZONING LOT LINE
- ELEVATION LEVEL

HT: XXX HEIGHT AS MEASURE FROM PROJECT 0'0"
EL: XXX ELEVATION REFERENCE FROM NAVD88 DATUM

- STOP — STOP SIGN
- SPEED BUMP: 2"HX12"Dx WIDTH OF EXIT LANE
- DIRECTION OF TRAFFIC
- FIRE HYDRANT
- OFFICE ACCESS POINT
- RETAIL ACCESS
- LOADING DOCK UG 6B
- PARKING INGRESS/EGRESS
- PROPOSED TREE
- EXISTING TREE
- REMOVED LIGHTING POLE
- PROPOSED LIGHTING POLE
- EXISTING LIGHTING POLE

GARAGE AREA AND CAPACITY PLAN - ATTENDED PARKING			
	GROUND FLOOR	CELLAR	TOTAL
UNOBSTRUCTED PARKING AREA (S.F.)	1,040	59,683	60,815
NUMBER OF SPACES REQUESTED			234
NUMBER OF RESERVIOR SPACES REQUIRED			12
MINIMUM NUMBER OF BICYCLE SPACES REQUIRED, 1 PER EVERY 10 SPACES (36-711)			24

*SPECIAL PERMIT REQUESTED, PURSUANT TO SECTIONS 74-52 OF THE ZONING RESOLUTION ("ZR"), FOR AN ATTENDED PUBLIC PARKING GARAGE OF 234 SPACES OCCUPYING PORTIONS OF THE GROUND FLOOR AND CELLAR.

0' 10' 20' 40' 80'
SCALE 1:20



MARVEL

145 HUDSON STREET, FLR.3 NEW YORK, NY 10013
212.616.0420

OWNER
KENT MEMBER LLC
505 FLUSHING AVE, BROOKLYN, NY 11205

CIVIL / PARKING ENGINEER
PHILIB HABIB AND ASSOCIATES
102 MADISON AVE # 11, NEW YORK, NY 10016

LANDSCAPE ARCHITECT
MPFP
120 BROADWAY 20TH FL, NEW YORK, NY 10271

LIGHTING DESIGNER
ONE LUX STUDIO
158 WEST 29TH ST, FL 10, NEW YORK, NY 10001

LAND USE CONSULTANT
HERRICK FEINSTEIN LLP
TWO PARK AVENUE, NEW YORK, NY 10016

REV	DATE	DESCRIPTION
	11/03/2021	ULURP SUBMISSION
	09/08/2022	ULURP SUBMISSION
	03/15/2023	ULURP SUBMISSION
	07/14/2023	ULURP SUBMISSION
	10/02/2023	ULURP SUBMISSION

ID #2019K0330

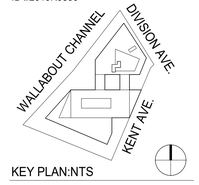

KEY PLAN:NTS

MA PROJECT NO. 1725

500 KENT

500 KENT AVENUE
BROOKLYN, NY 11249

SPECIAL PERMIT PARKING PLAN CELLAR ILLUSTRATIVE



SCALE: As indicated

ILLUSTRATIVE PLAN ONLY

DRAWING #:
Z-203.ILL
___ of ___

© MARVEL ARCHITECTS, PLLC 2023