CITY OF NEW YORK, BOROUGH OF THE BRONX
OFFICE OF THE PRESIDENT
TOPOGRAPHICAL BUREAU

AREA MAP

SHOWING

THE ELIMINATION

OF

PARKLAND

WITHIN AN AREA GENERALLY BOUNDED BY:

HUTCHINSON RIVER PARKWAY

AND

THE ADJUSTMENT OF BLOCK DIMENSIONS NECESSITATED THEREBY

DATED: OCTOBER 11, 2024

XXXX, P.E.
CHIEF ENGINEER
TOPOGRAPHICAL BUREAU
BOROUGH OF THE BRONX

XXXX, P.E.
CONSULTING ENGINEER
BOROUGH OF THE BRONX

VANESSA L. GIBSON
PRESIDENT
BOROUGH OF THE BRONX

XXXX
DEPUTY COMMISSIONER FOR PLANNING AND DEVELOPMENT
NYC DEPARTMENT OF PARKS AND RECREATION

NOTE

- INDICATES STREET LINE HERETOFORE ESTABLISHED AND HEREBY RETAINED.
- INDICATES STREET LINE HEREBY ESTABLISHED.
- INDICATES ROADWAY AND SIDEWALK TREATMENT HEREBY ESTABLISHED OR HERETOFORE ESTABLISHED AND HEREBY RETAINED.
- INDICATES EXTENSION LINE SHOWN FOR TIE-IN DIMENSIONS.
- INDICATES APPROXIMATE EXTENTS OF 600-FT RADIUS BEYOND SITE LOCATION.
- INDICATES EXTENTS OF TAX LOT LINES.
- INDICATES EXTENTS OF ZONING DISTRICT.
- 228.00 — INDICATES DIMENSION HEREBY ESTABLISHED.
- *17.0* — INDICATES ELEVATION HERETOFORE ESTABLISHED AND HEREBY RETAINED.
- *17.0* — INDICATES ELEVATION HEREBY ESTABLISHED.
- ~~*17.0*~~ — INDICATES ELEVATION HERETOFORE ESTABLISHED AND HEREBY ELIMINATED.
- R4 — INDICATES THE ZONING.
- 1820 — INDICATES THE BRONX TAX BLOCK NUMBER.
- PARK — INDICATES PARK HERETOFORE ESTABLISHED AND HEREBY RETAINED.
- ~~PARK~~ — INDICATES PARK HERETOFORE ESTABLISHED AND HEREBY ELIMINATED.

ELEVATIONS APPLY TO CENTERLINE OF THE STREETS UNLESS OTHERWISE INDICATED.
ELEVATIONS REFER TO THE DATUM OF THE BOROUGH OF THE BRONX,
WHICH IS 2.725 FEET ABOVE THE N.G.S. DATUM AT SANDY HOOK, NEW JERSEY.

ENGLISH SCALE: 1 INCH = 100 FEET

0 100 200 300 400


0 12.0 24.0 36.0 48.0

METRIC SCALE: 1 CM = 12.0 METERS (39.370 FEET)

COPYRIGHT © 2023
BOROUGH PRESIDENT OF THE BRONX

PREPARED BY:

LANGAN
Langan Engineering and Environmental Services, Inc.
21 Penn Plaza, 360 West 31st Street, 8th Floor
New York, NY 10001
T: 212.479.5400 F: 212.479.5444 www.langan.com

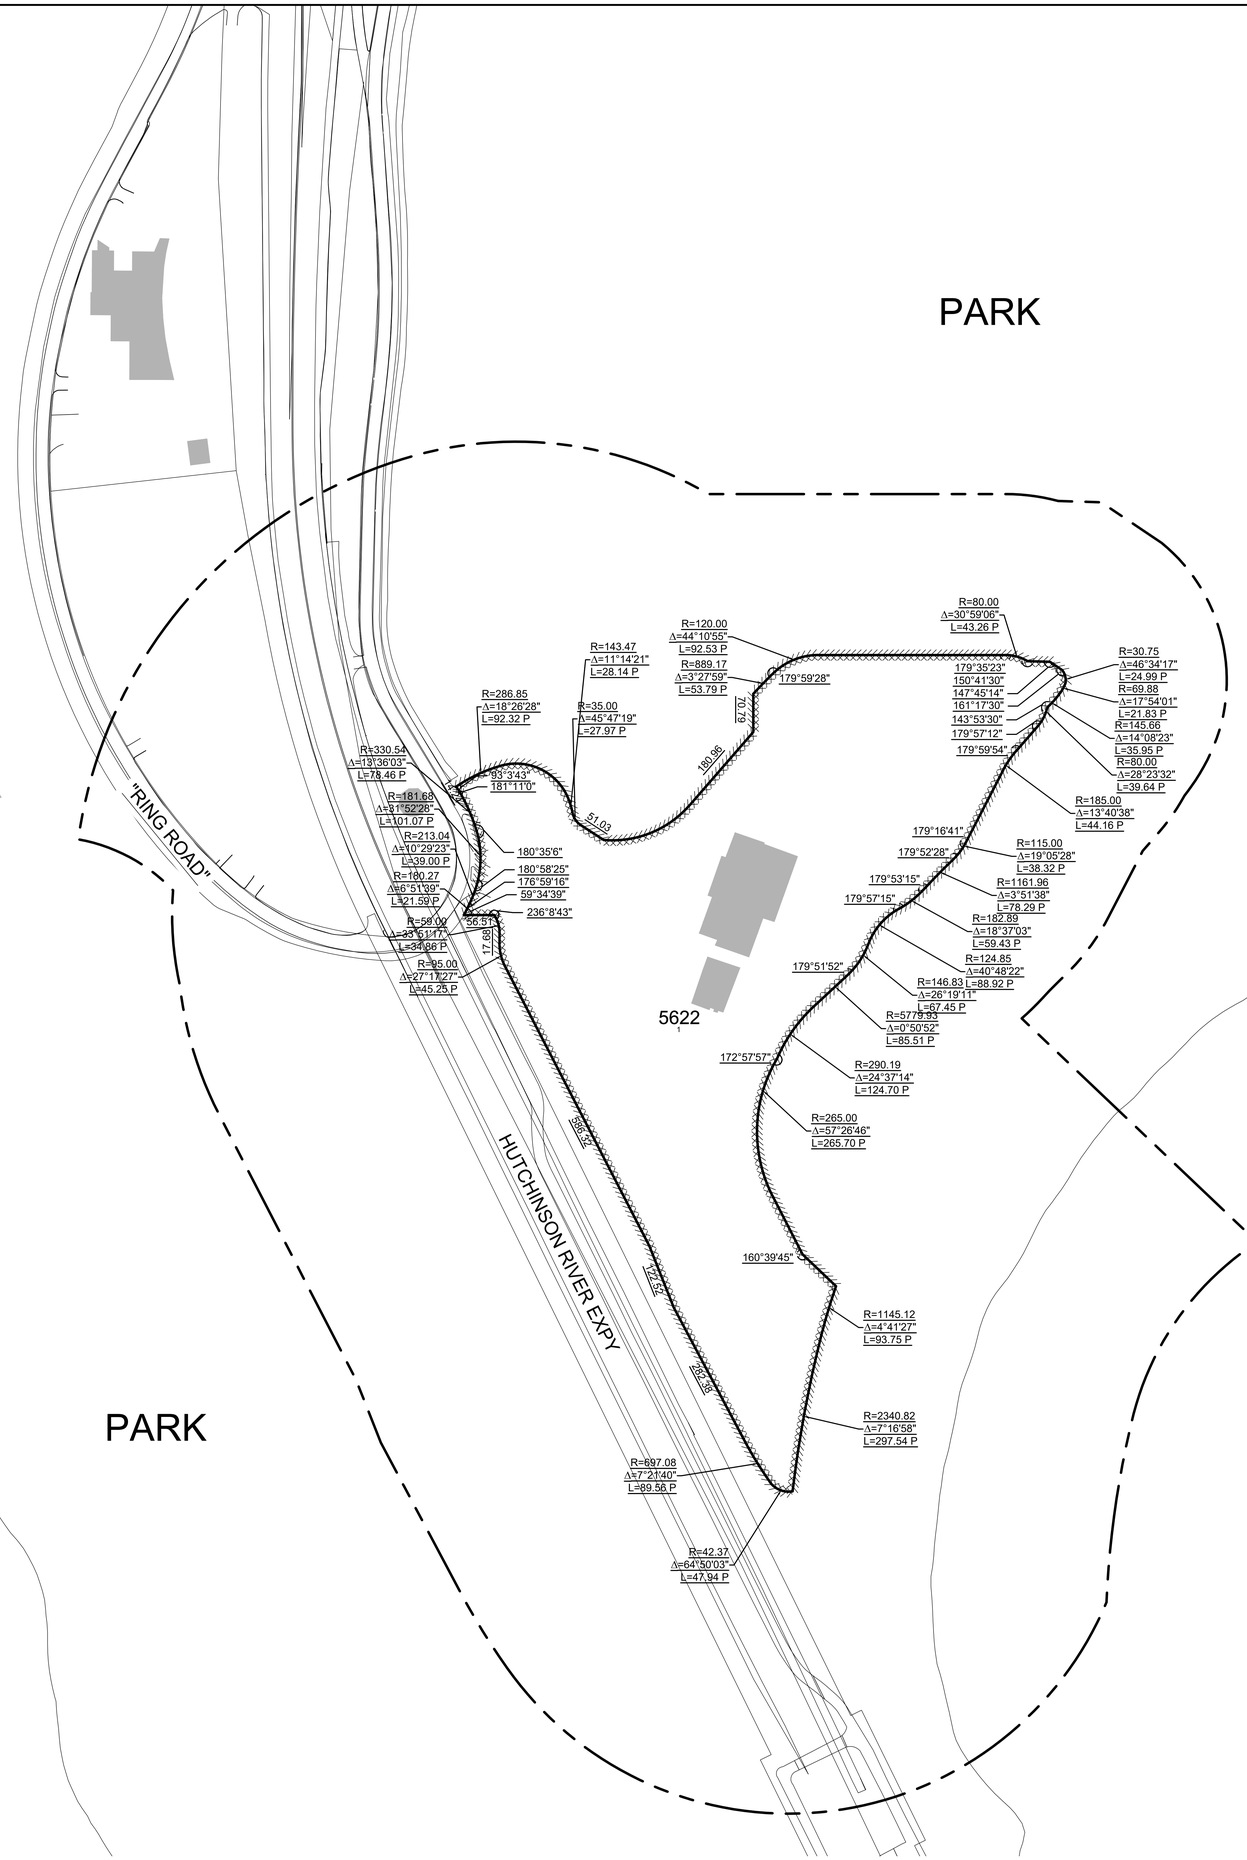

REFERENCE MAPS

FINAL SECTION NO. 58 & 59

LANGAN

Project No. 170773001

© 2023 Langan