

K

Bally's Bronx
Mitigation - Supporting Documentation

LANGAN

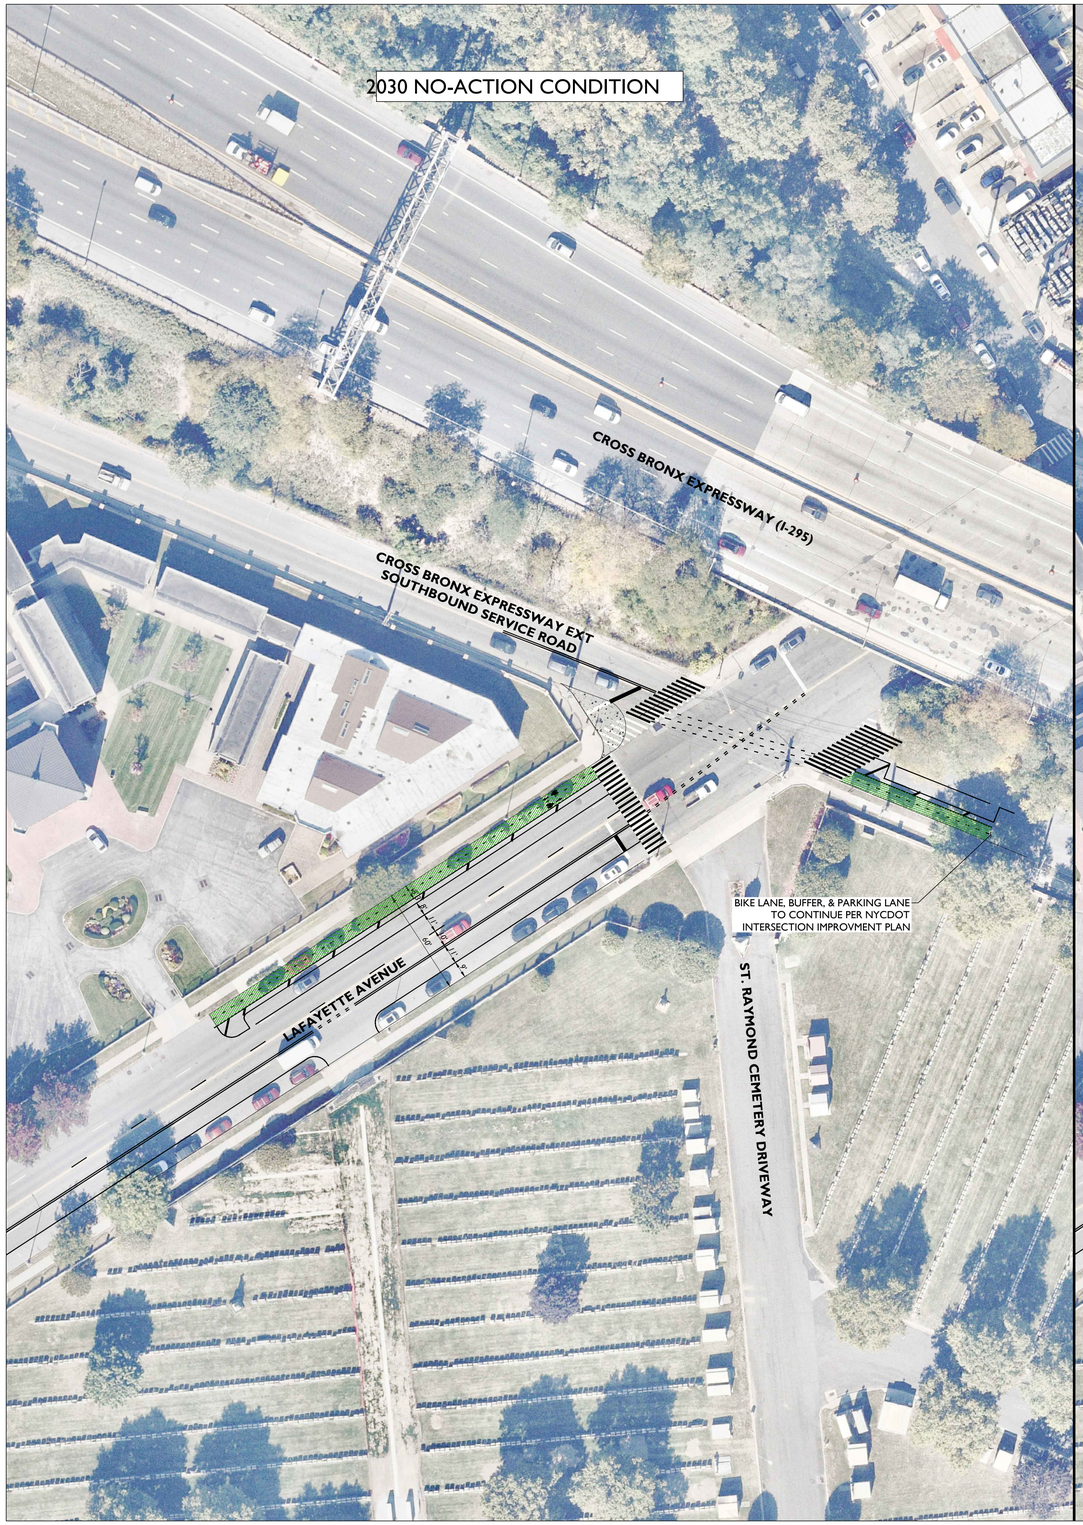

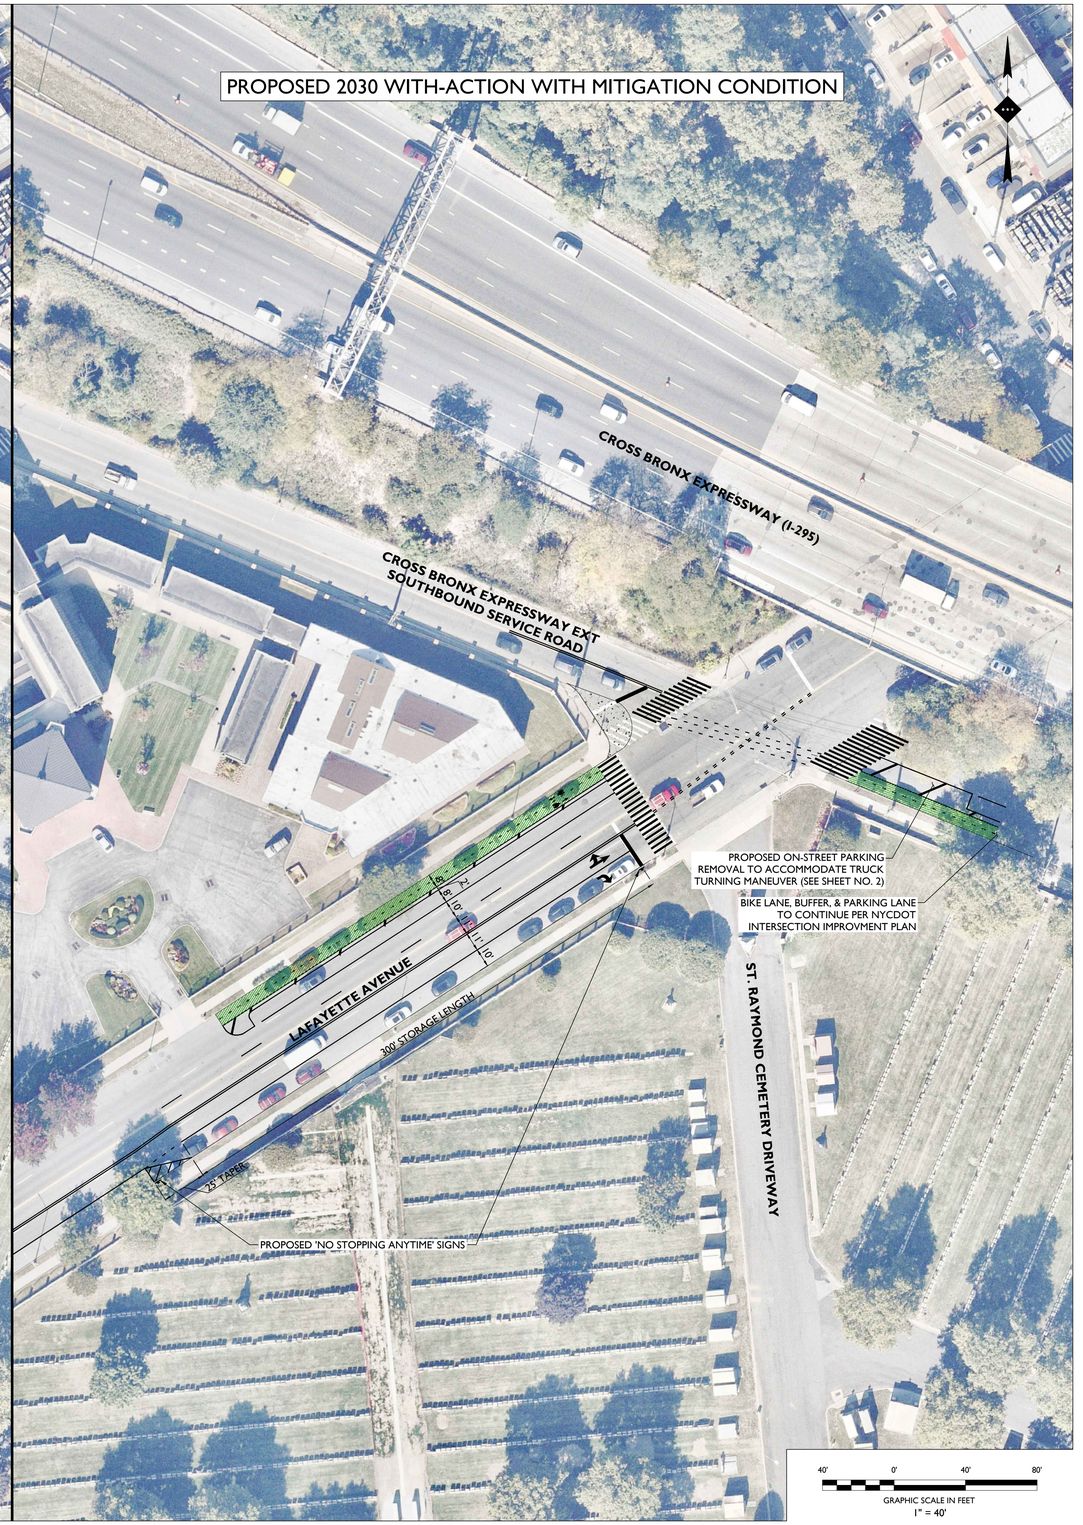

ISSUE	DATE	BY	DESCRIPTION
02	05/12/2025	AL	REVISION
01	04/17/2025	AL	REVISION
00	10/29/2024	AL	FOR INITIAL SUBMISSION

NOT APPROVED FOR CONSTRUCTION

STONEFIELD engineering & design
Rutherford, NJ · New York, NY · Boston, MA
Princeton, NJ · Tampa, FL · Detroit, MI
www.stonefieldeng.com
584 Broadway, Suite 310, New York, NY 10012
Phone 718.606.8305

INTERSECTION IMPROVEMENT EXHIBIT

INTERSECTION IMPROVEMENT EXHIBIT

500 HUTCHINSON RIVER PARKWAY
THE BRONX, NEW YORK CITY
BRONX COUNTY, NEW YORK

EXHIBIT

STONEFIELD engineering & design

SCALE: 1" = 40' | PROJECT ID: NYC-230032

TITLE:

INTERSECTION IMPROVEMENTS:
LAFAYETTE AVENUE & CROSS BRONX
EXPRESSWAY EXT SB SERVICE ROAD


DRAWING:

1 OF 3

Z:\NYC\2023\NYC-230032\LD ENGINEERING - 500 HUTCHINSON RIVER PARKWAY, BRONX, NEW YORK, NY\CADD\EXHIBITS\2024-10-29 ROADWAY IMPROVEMENT EXHIBIT\2024-10-29 SUB NYCDOT ROADWAY IMPROVEMENT EXHIBIT BRONX.DWG

Z:\LIC\NYC\2023\NYC-230032 KLD ENGINEERING - 500 HUCHINSON RIVER PARKWAY, NEW YORK, NY\CADD\EXHIBITS\2024-10-29 ROADWAY IMPROVEMENT EXHIBIT\2024-05-12-(FS)-SUB-NYCDOT-ROADWAY IMPROVEMENT EXHIBIT-BRONX.NY.DWG



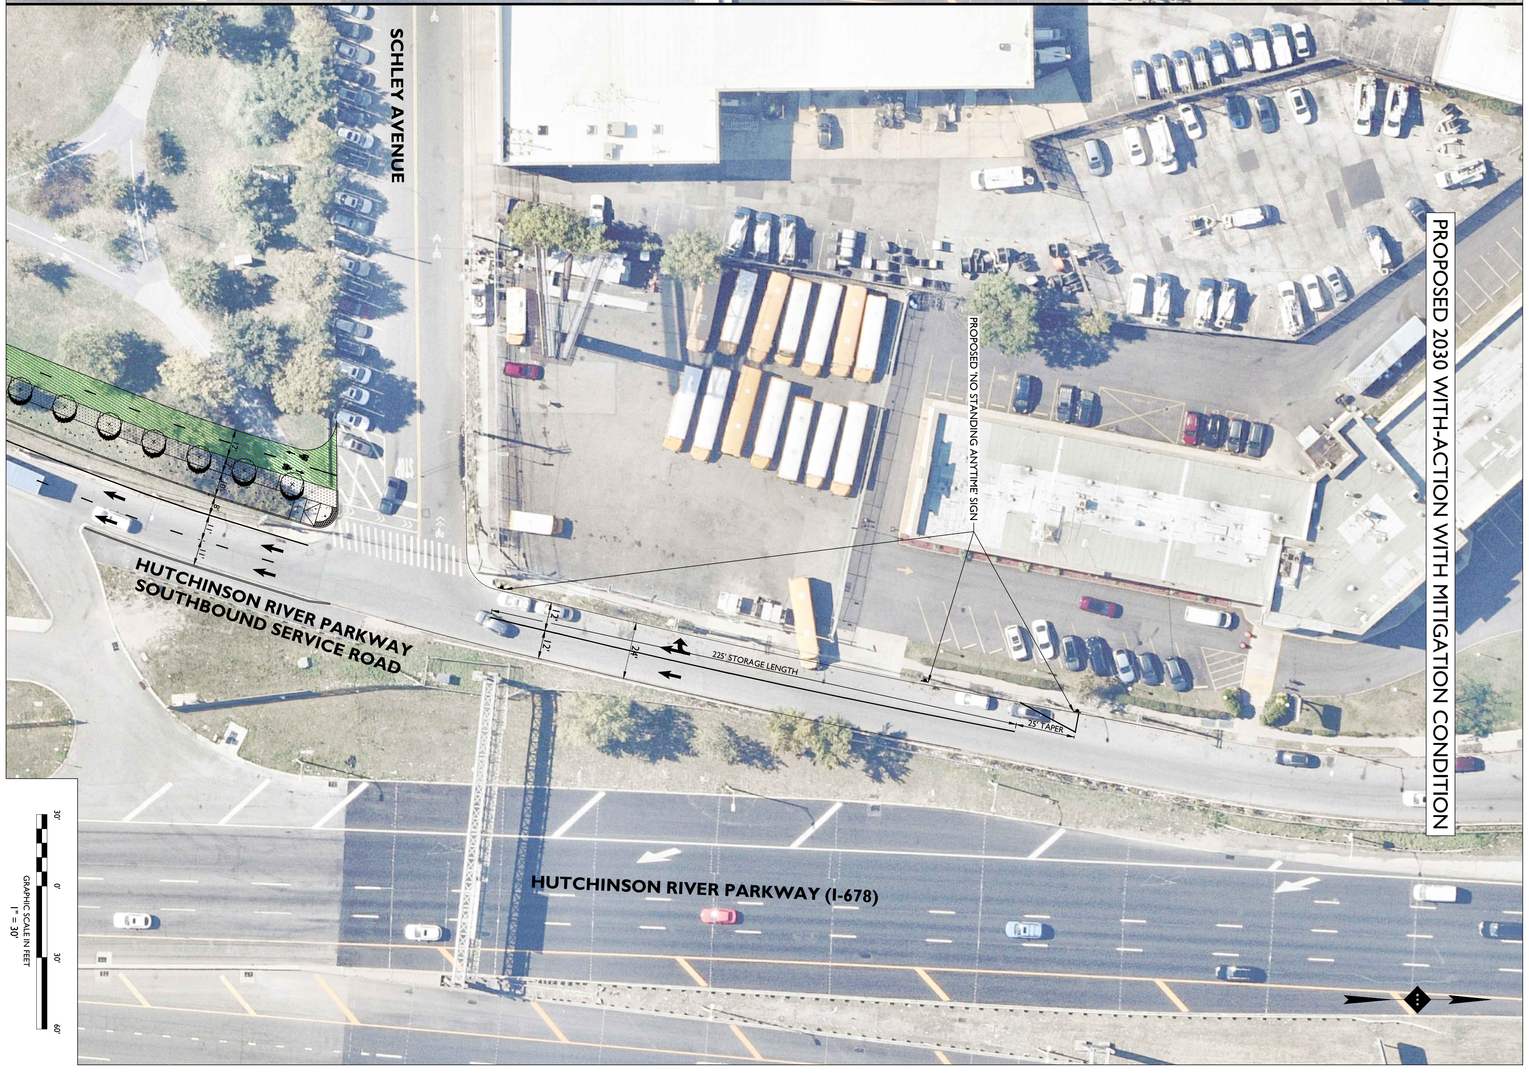

EXHIBIT

INTERSECTION IMPROVEMENT EXHIBIT

INTERSECTION IMPROVEMENT EXHIBIT

500 HUTCHINSON RIVER PARKWAY
THE BRONX, NEW YORK CITY
BRONX COUNTY, NEW YORK

STONEFIELD engineering & design

Rutherford, NJ · New York, NY · Boston, MA
Princeton, NJ · Tampa, FL · Detroit, MI
www.stonefieldeng.com

584 Broadway, Suite 310, New York, NY 10012
Phone 718.606.8305

NOT APPROVED FOR CONSTRUCTION


ISSUE	DATE	BY	DESCRIPTION
02	05/12/2025	AL	REVISION
01	04/17/2025	AL	REVISION
00	10/29/2024	AL	FOR INITIAL SUBMISSION

DRAWING: 2 OF 3

TITLE: INTERSECTION IMPROVEMENTS: SCHLEY AVENUE & HUTCHINSON RIVER PARKWAY SB SERVICE ROAD

SCALE: 1" = 30' | PROJECT ID: NYC-230032

STONEFIELD engineering & design

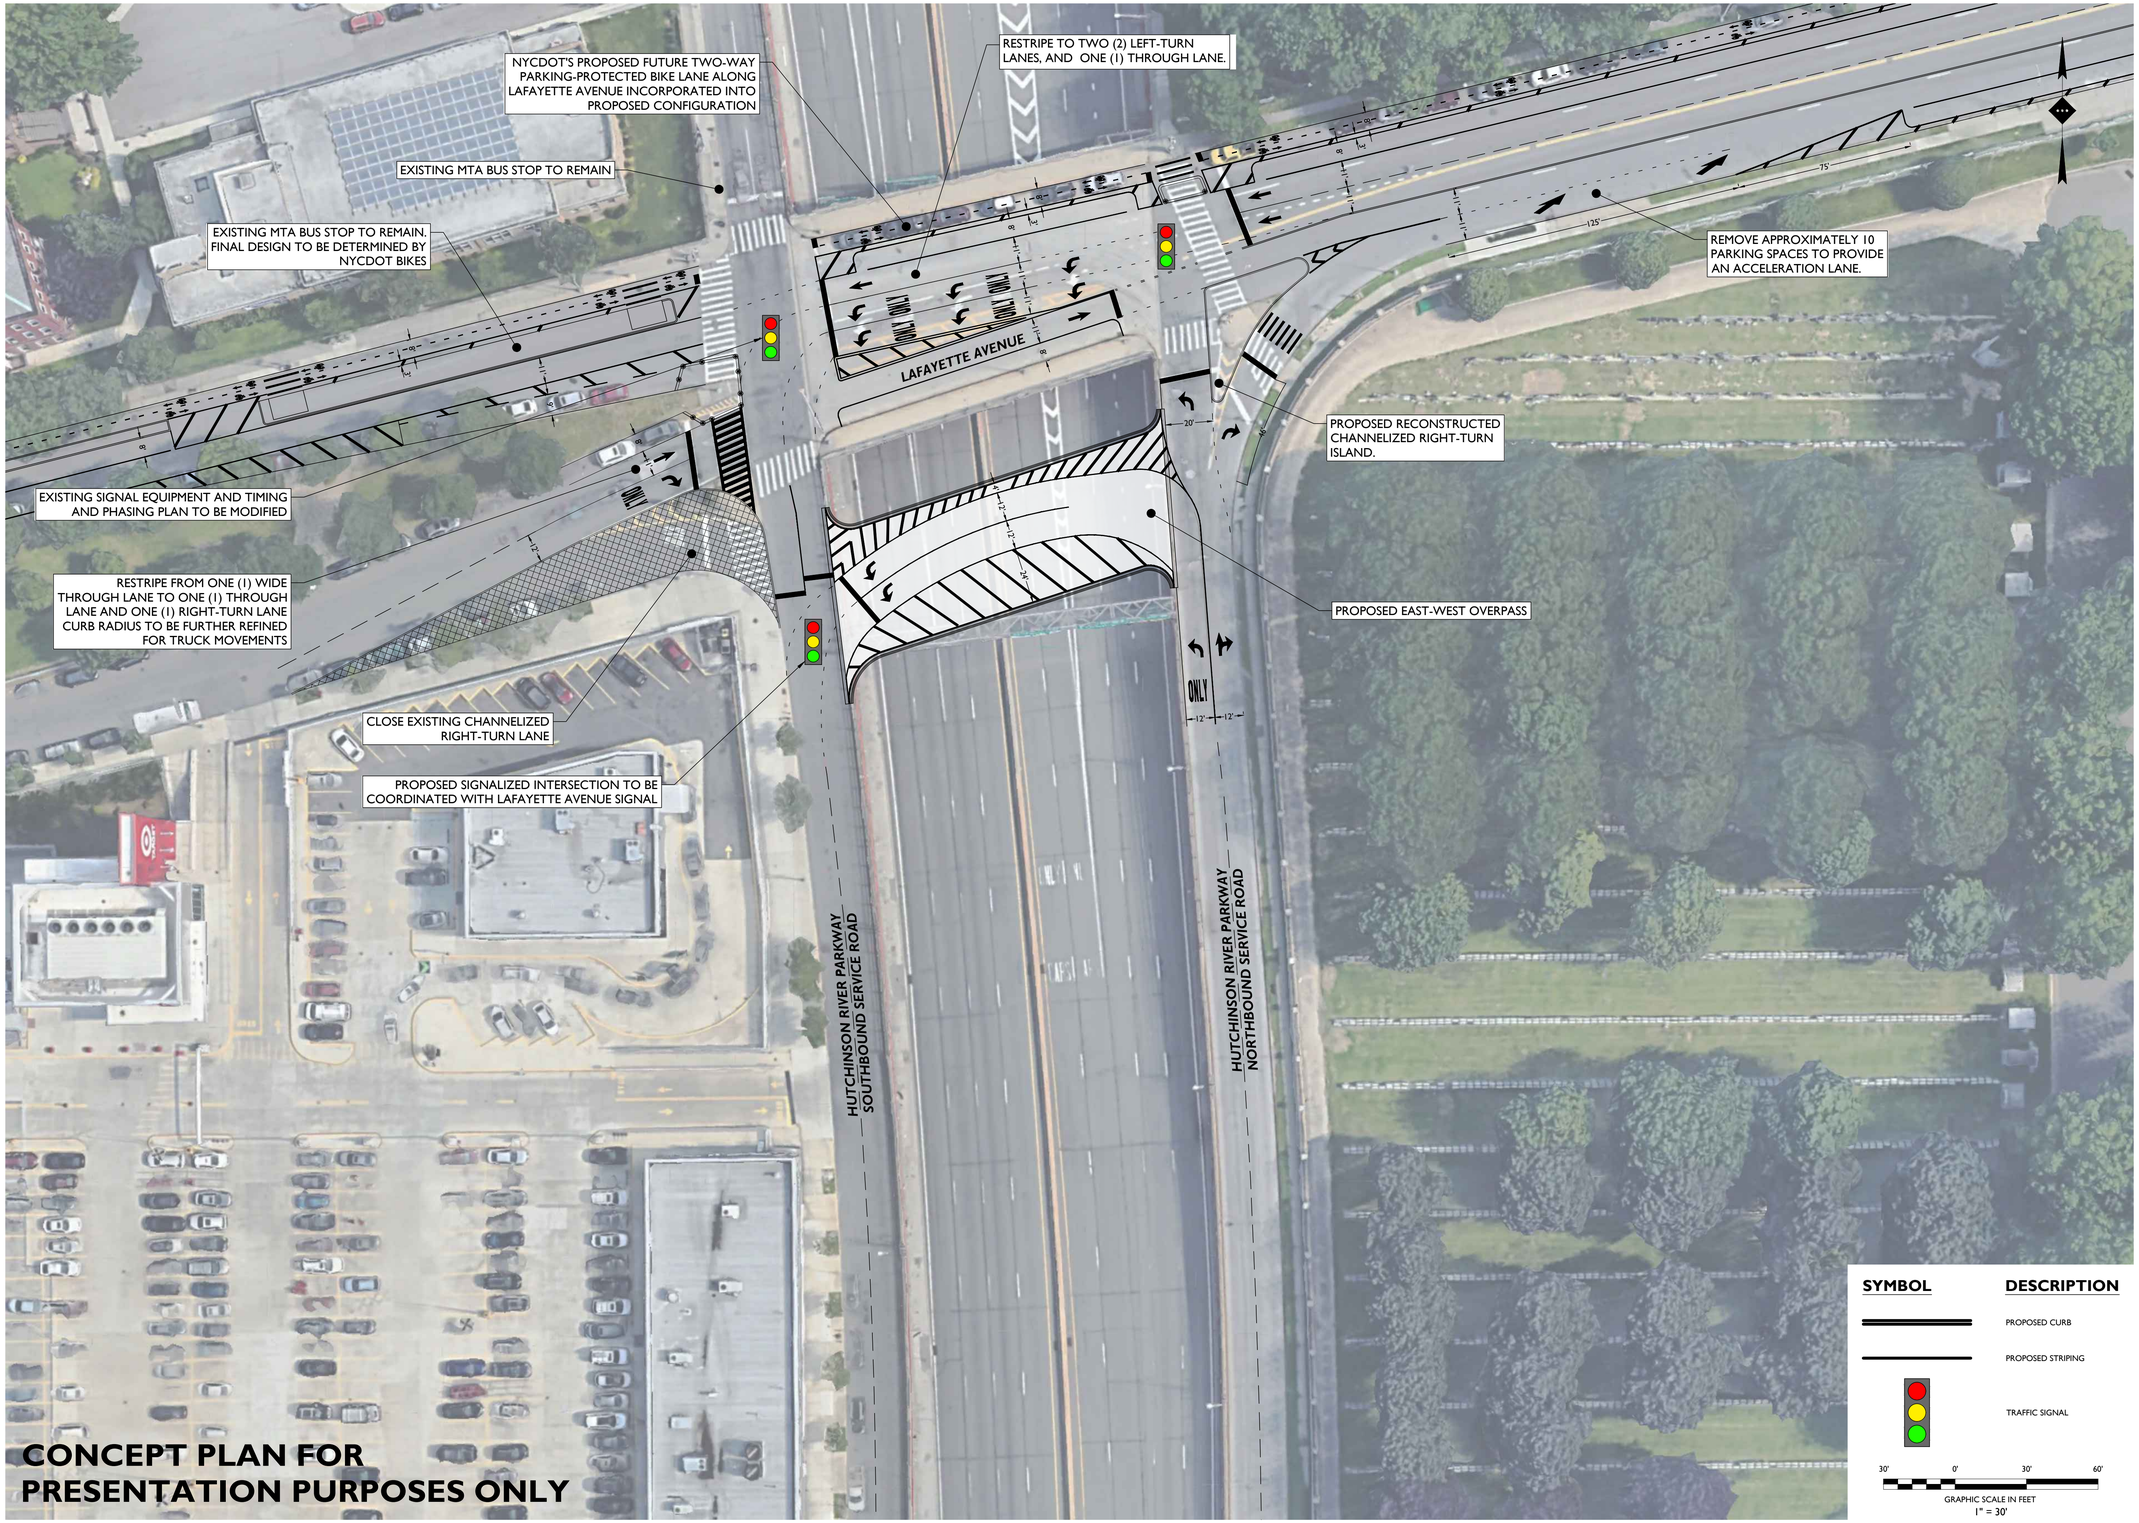

ISSUE	DATE	BY	DESCRIPTION
02	05/21/2025	SFG	REVISION
01	04/03/2025	SFG	FOR INITIAL SUBMISSION

NOT APPROVED FOR CONSTRUCTION

STONEFIELD engineering & design

Rutherford, NJ · New York, NY · Boston, MA
Princeton, NJ · Tampa, FL · Detroit, MI
www.stonefieldeng.com

584 Broadway, Suite 310, New York, NY 10012
Phone 718.606.8305

ROADWAY IMPROVEMENTS CONCEPT PLAN

ROADWAY OVERPASS OVER HUTCHINSON RIVER PARKWAY

500 HUTCHINSON RIVER PARKWAY
THE BRONX, NEW YORK CITY
BRONX COUNTY, NEW YORK

EXHIBIT

STONEFIELD engineering & design

SCALE: 1" = 30' | PROJECT ID: NYC-230032

TITLE: ROADWAY IMPROVEMENTS CONCEPT PLAN

DRAWING: 3 OF 3

Z:\LDV\NYC\2023\NYC-230032.XLD\ENGINEERING - 500 HUTCHINSON RIVER PARKWAY, NEW YORK, NY\CAD\SCD\SCD-PT\2025-04-12_DTS_ROADWAY IMPROVEMENTS TRUCK TURNS_NEW YORK, NY.DWG