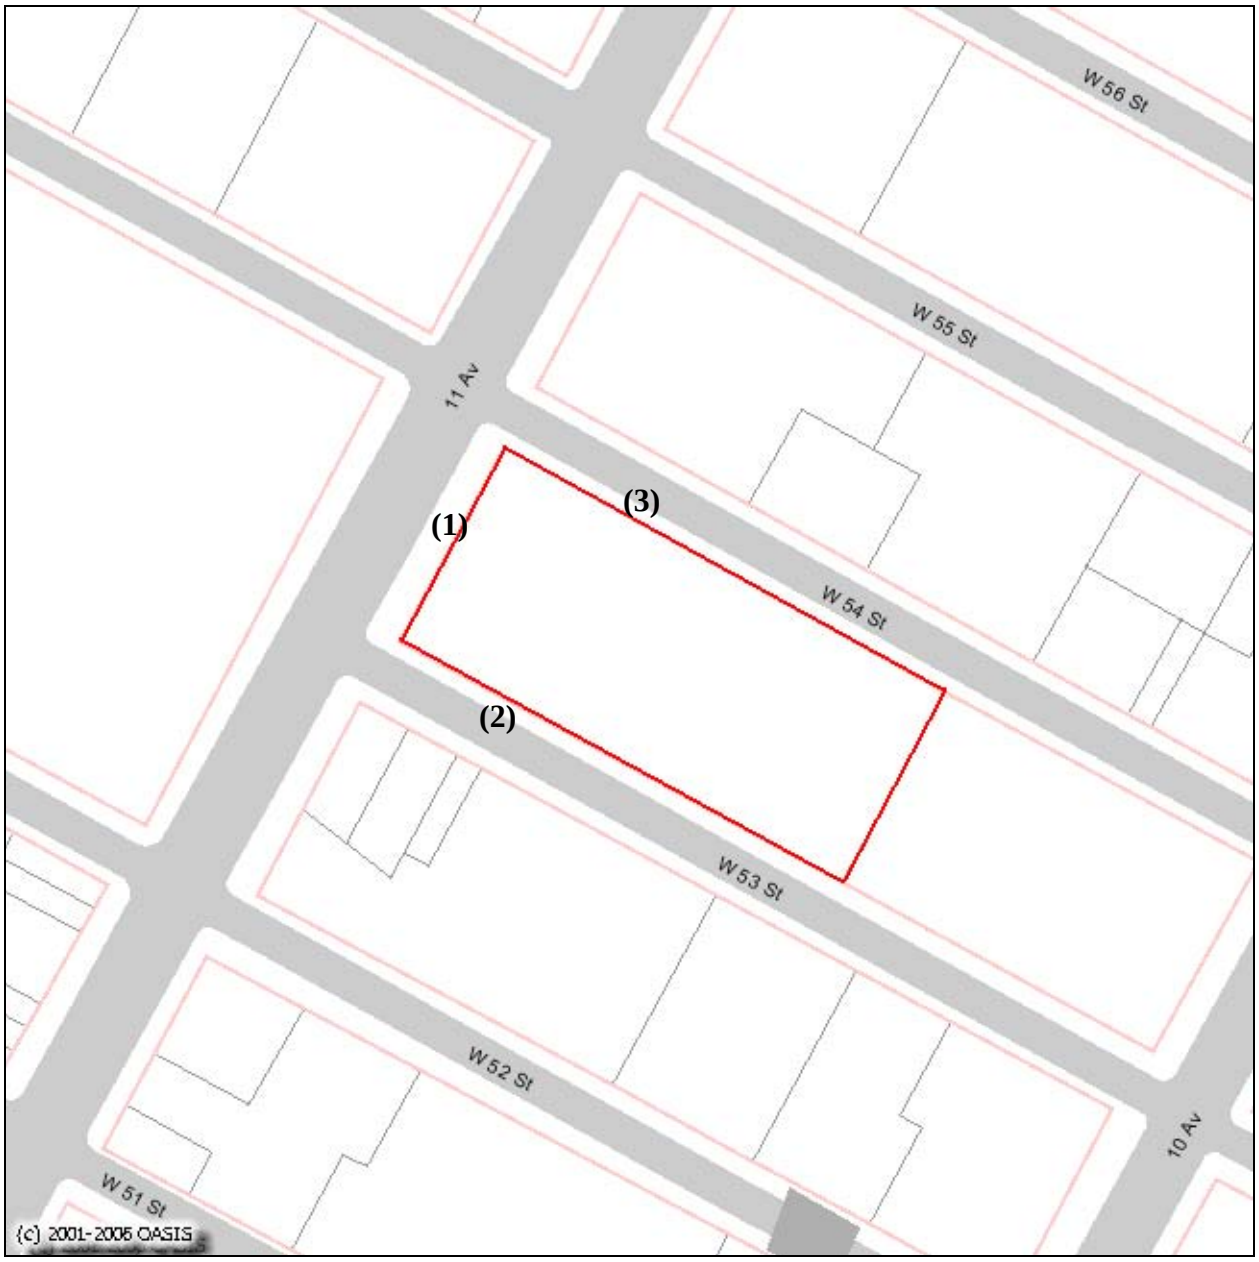

Noise Monitoring Locations.

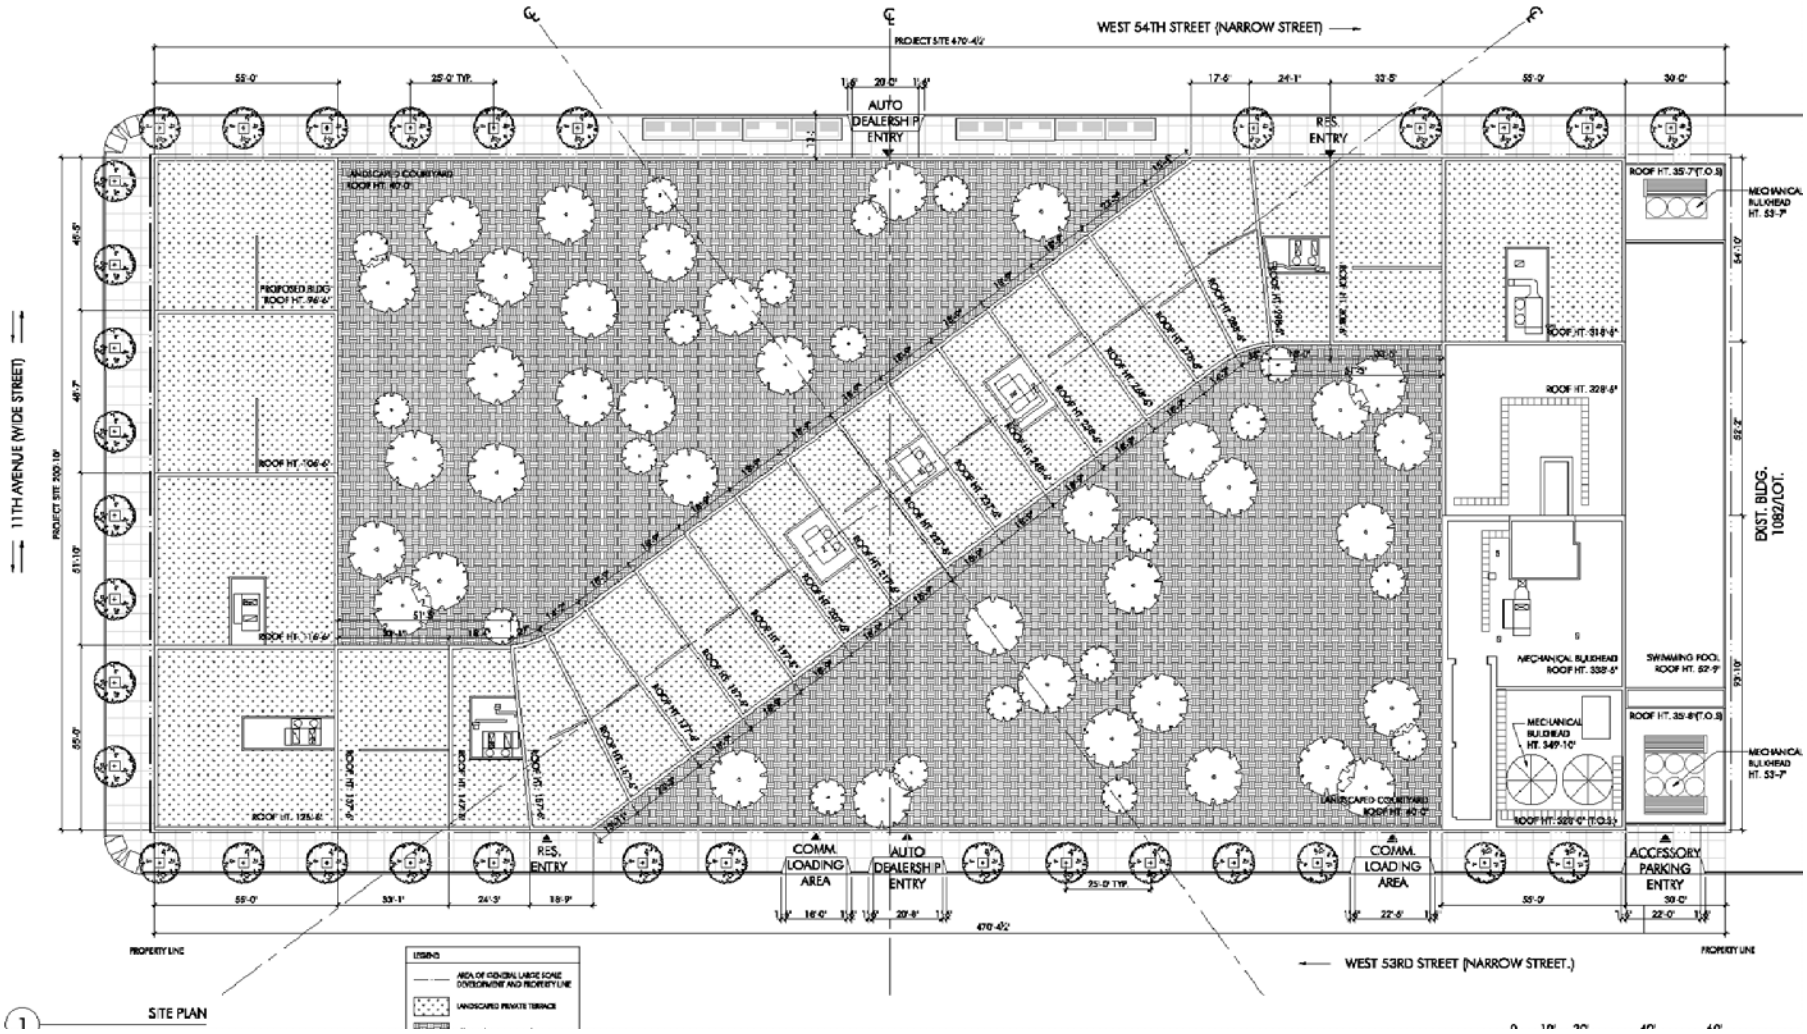

770 Eleventh Avenue Mixed-use Development Rezoning EIS

Figure 16-2
Proposed Project: Site Plan

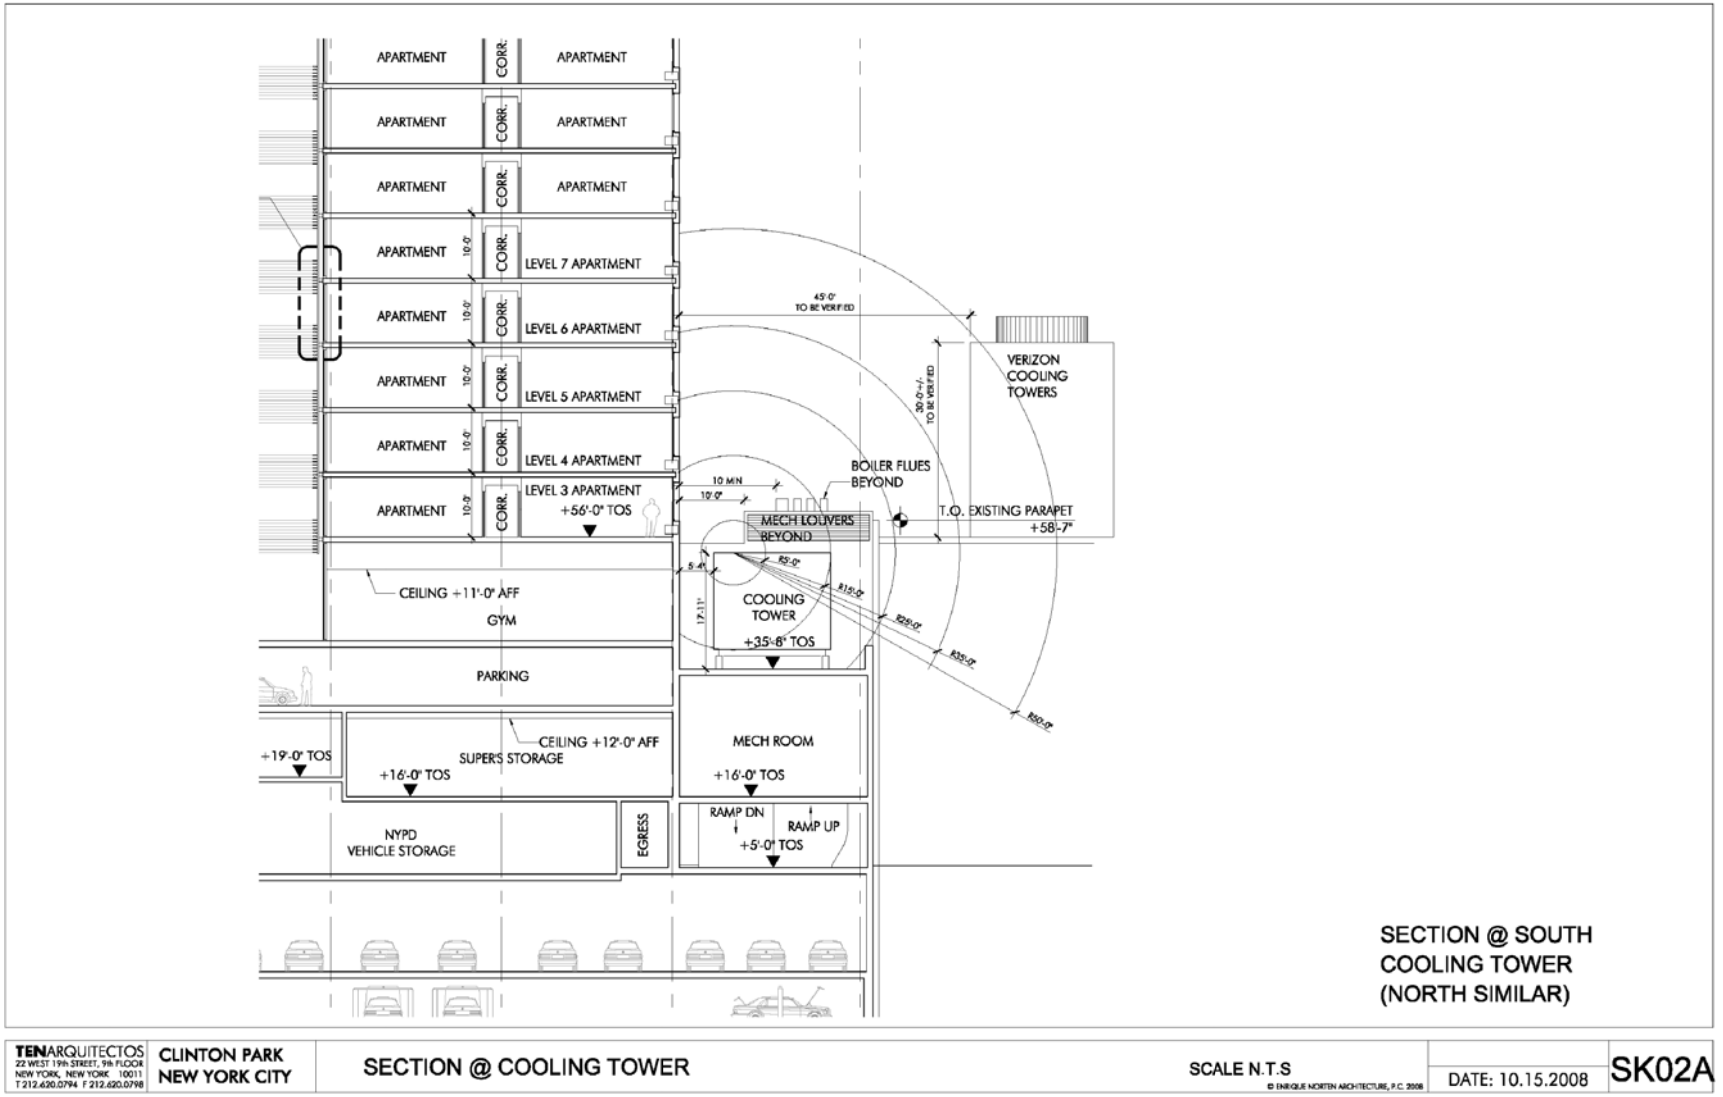
APARTMENT
CORR.
LEVEL 7 APARTMENT
LEVEL 6 APARTMENT
LEVEL 5 APARTMENT
LEVEL 4 APARTMENT
LEVEL 3 APARTMENT
+56'-0" TOS
CEILING +11'-0" AFF
GYM
PARKING
CEILING +12'-0" AFF
SUPERS STORAGE
+16'-0" TOS
+19'-0" TOS
NYPD
VEHICLE STORAGE
EGRESS
MECH ROOM
+16'-0" TOS
RAMP DN
RAMP UP
+5'-0" TOS
COOLING
TOWER
+35'-8" TOS
MECH LOUVERS
BEYOND
BOILER FLUES
BEYOND
T.O. EXISTING PARAPET
+58'-7"
VERIZON
COOLING
TOWERS
45'-0"
TO BE VERIFIED
30'-0"+/-
TO BE VERIFIED
10 MIN
10'-0"
10'-0"
17'-11"
5'-4"
R25'-0"
R15'-0"
R20'-0"
R30'-0"
R50'-0"
SECTION @ SOUTH
COOLING TOWER
(NORTH SIMILAR)
TENARQUITECTOS
22 WEST 19th STREET, 9th FLOOR
NEW YORK, NEW YORK 10011
T 212.620.0794 F 212.620.0798
CLINTON PARK
NEW YORK CITY
SECTION @ COOLING TOWER
SCALE N.T.S
© ENRIQUE NORTEN ARCHITECTURE, P.C. 2008
DATE: 10.15.2008
SK02A

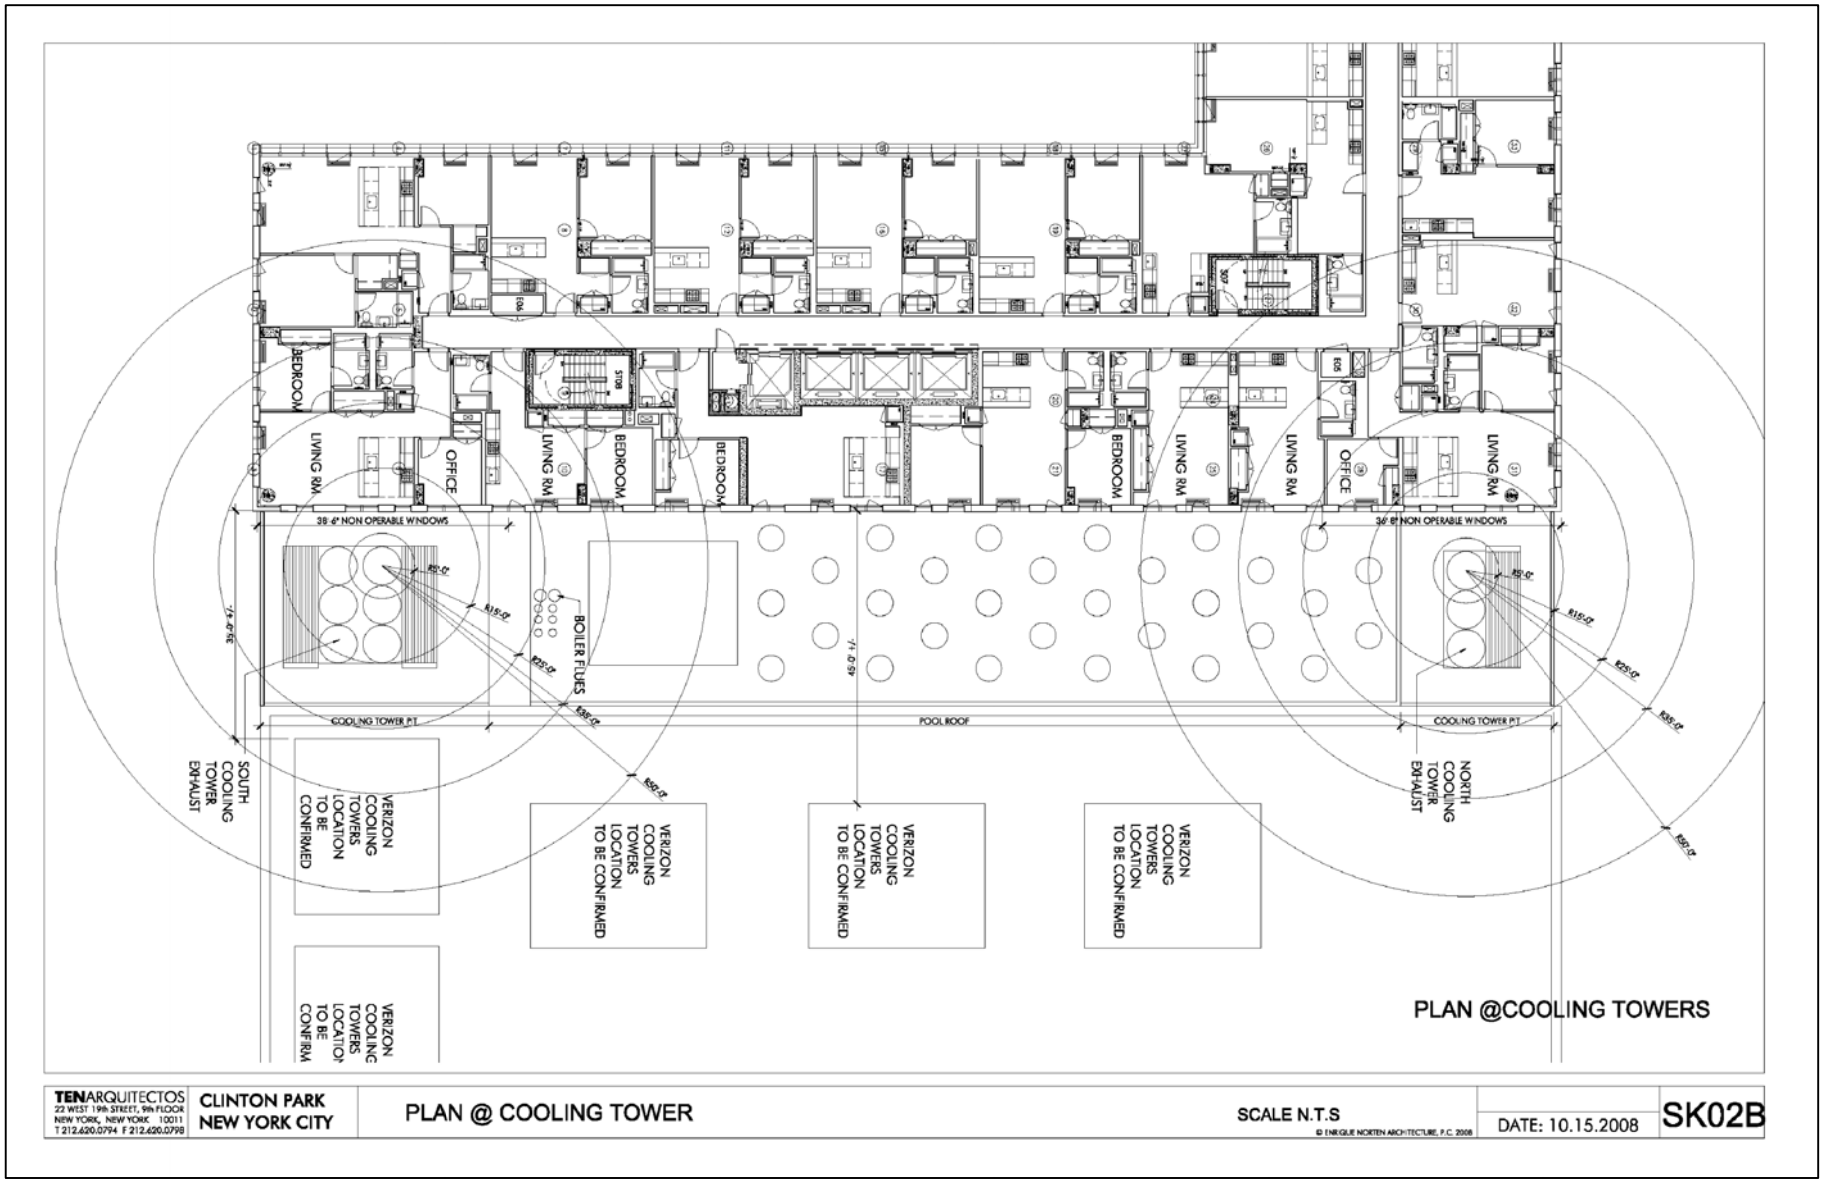
BEDROOM
LIVING RM
OFFICE
BEDROOM
LIVING RM
BEDROOM
BEDROOM
BEDROOM
LIVING RM
LIVING RM
OFFICE
LIVING RM
38'-6" NON OPERABLE WINDOWS
34'-8" NON OPERABLE WINDOWS
BOILER FLUES
COOLING TOWER P.T
POOL ROOF
COOLING TOWER P.T
SOUTH COOLING TOWER EXHAUST
NORTH COOLING TOWER EXHAUST
VERIZON COOLING TOWERS LOCATION TO BE CONFIRMED
VERIZON COOLING TOWERS LOCATION TO BE CONFIRMED
VERIZON COOLING TOWERS LOCATION TO BE CONFIRMED
VERIZON COOLING TOWERS LOCATION TO BE CONFIRMED
VERIZON COOLING TOWERS LOCATION TO BE CONFIRM
PLAN @COOLING TOWERS
TENARQUITECTOS
22 WEST 19th STREET, 9th FLOOR
NEW YORK, NEW YORK 10011
T 212.620.0794 F 212.620.0798
CLINTON PARK
NEW YORK CITY
PLAN @ COOLING TOWER
SCALE N.T.S
© ENRIQUE NORTEN ARCHITECTURE, P.C. 2008
DATE: 10.15.2008
SK02B

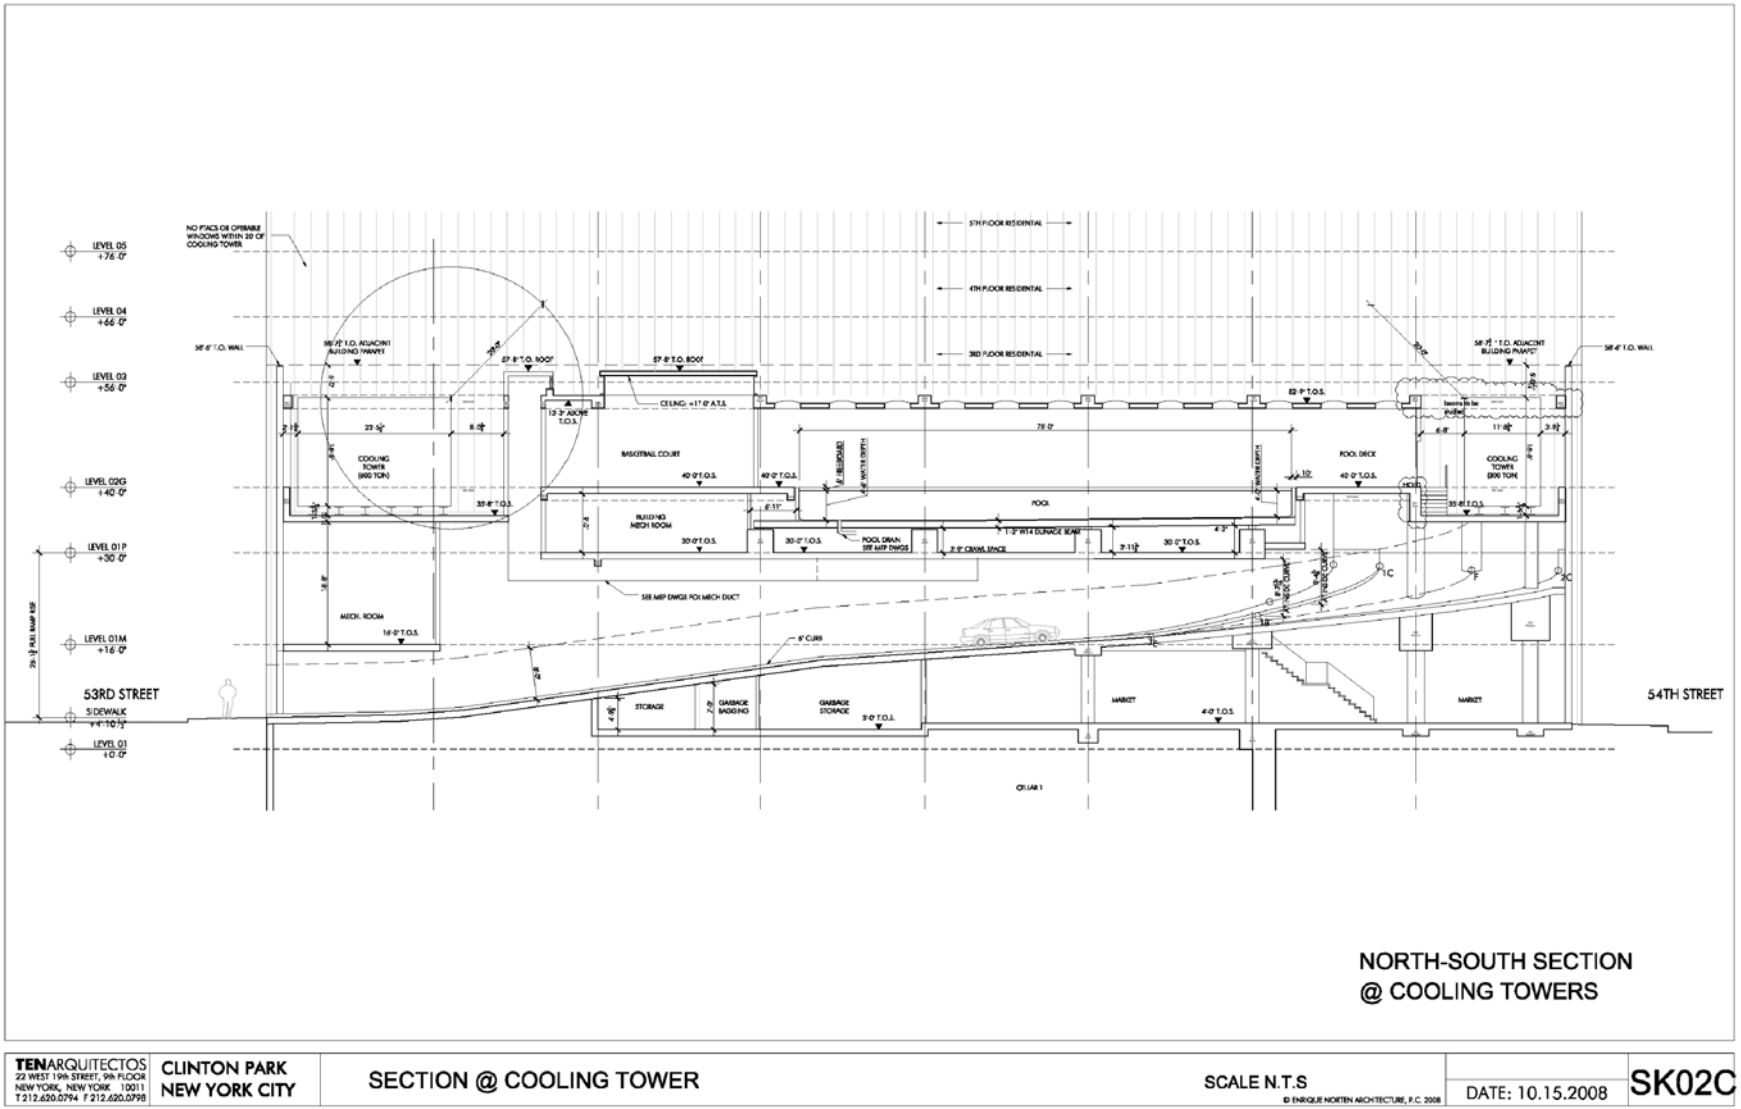

NORTH-SOUTH SECTION
@ COOLING TOWERS

TENARQUITECTOS 22 WEST 19th STREET, 9th FLOOR NEW YORK, NEW YORK 10011 T 212.620.0794 F 212.620.0798	CLINTON PARK NEW YORK CITY	SECTION @ COOLING TOWER	SCALE N.T.S © ENRIQUE NORTEN ARCHITECTURE, P.C. 2008	DATE: 10.15.2008	SK02C


N
5
4
3
2
1
© 2008 Tele Atlas
62 ft
Google