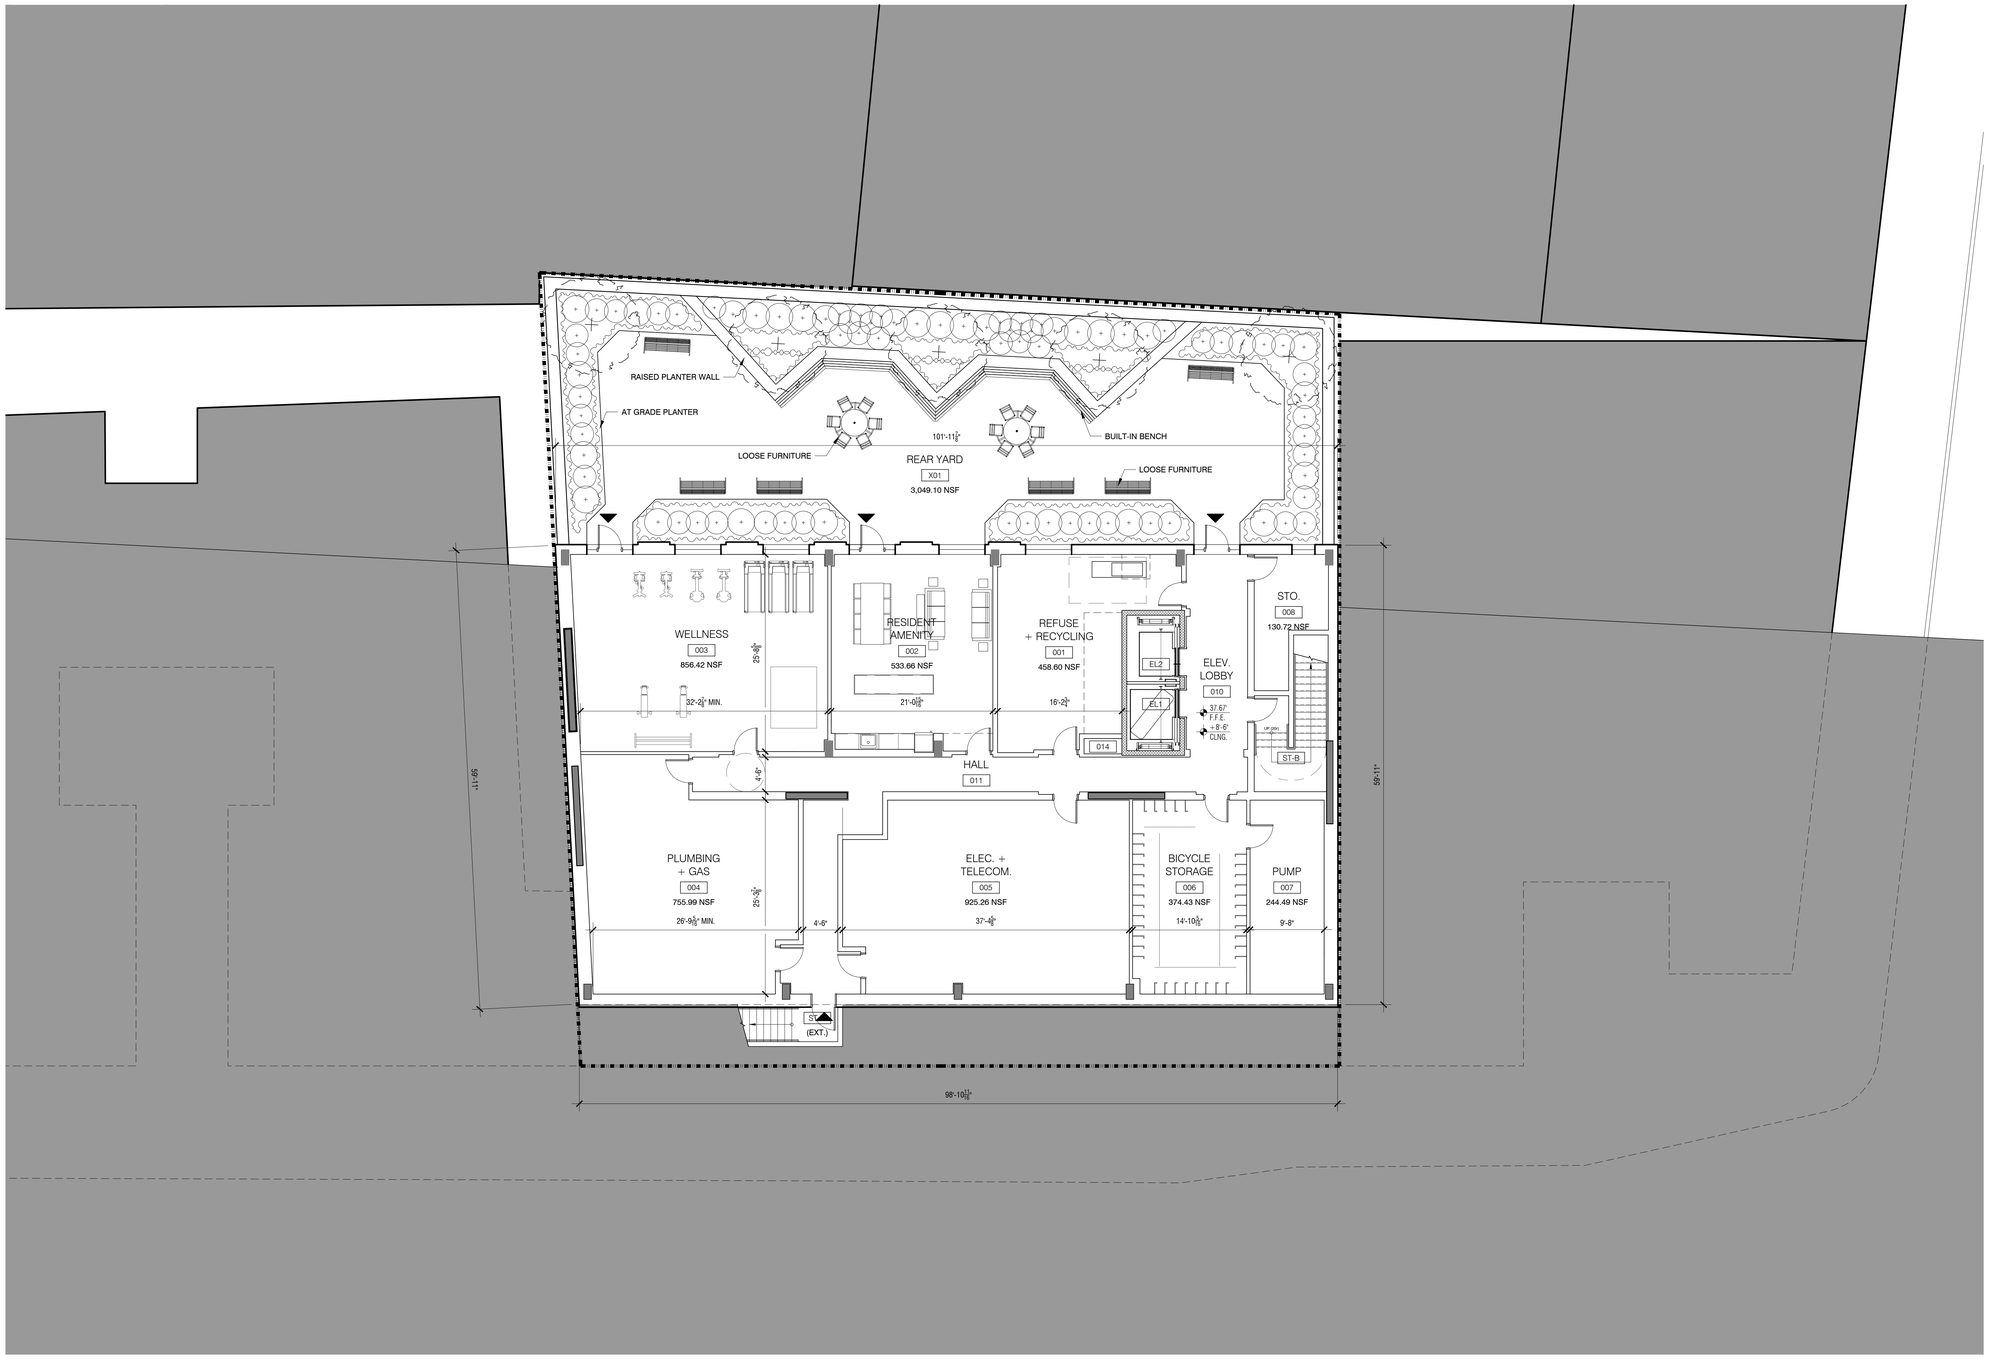



01 CELLAR FLOOR PLAN
1/8" = 1'-0"

## LEGEND / NOTES

- PROPERTY LINE
- PRIMARY BUILDING ENTRANCE
- SECONDARY BUILDING ENTRANCE
- TREE
- SHRUB
- GROUND COVER

N

| | | |
|---|---|---|
| ---- | ---- | ---- |
| ---- | ---- | ---- |
| ---- | ---- | ---- |
| ---- | ---- | ---- |
| ---- | ---- | ---- |
| 05 | ULURP-R2 | 2024-09-23 |
| 04 | ULURP-R1 | 2024-07-15 |
| 03 | ULURP | 2023-05-31 |
| 02 | DRAFT ULURP | 2023-05-19 |
| 01 | PRE-ULURP BLDS DESIGN CONSULTATION | 2023-02-27 |
| No. | ISSUE | DATE |

DOB EMPLOYEE STAMPS AND SIGNATURES

PRELIMINARY
NOT FOR CONSTRUCTION

DOB BSCAN STICKER

ARCHITECT
ROBERT A.M. STERN ARCHITECTS, LLP
1 PARK AVENUE, NEW YORK, NY 10016
TEL (212) 967-5100 FAX (212) 967-5588

DEVELOPERS
Habitat NYC and Westchester
Camber Property Group
Almat Urban LLC

CONSULTANT

CONSULTANT

PROJECT
Claremont House
1640 Anthony Avenue
Bronx, NY

SHEET TITLE
CELLAR FLOOR PLAN

SEAL & SIGNATURE

DATE: 2021-01-28
PROJECT NO. A21067
DRAWING BY: AM
CHK BY: AM
DWG NO: A101
SHEET NO. YY OF XX

Copyright © 2023 Robert A.M. Stern Architects LLP




01 GROUND FLOOR PLAN

1/8" = 1'-0"

## LEGEND / NOTES

- PROPERTY LINE
- PRIMARY BUILDING ENTRANCE
- SECONDARY BUILDING ENTRANCE
- TREE
- SHRUB
- GROUND COVER

N

| | | |
|---|---|---|
| ---- | ---- | ---- |
| ---- | ---- | ---- |
| ---- | ---- | ---- |
| ---- | ---- | ---- |
| ---- | ---- | ---- |
| 05 | ULURP-R2 | 2024-09-23 |
| 04 | ULURP-R1 | 2023-07-15 |
| 03 | ULURP | 2023-05-31 |
| 02 | DRAFT ULURP | 2023-05-19 |
| 01 | PRE-ULURP BLDS DESIGN CONSULTATION | 2023-02-27 |
| No. | ISSUE | DATE |

DOB EMPLOYEE STAMPS AND SIGNATURES

**PRELIMINARY**
**NOT FOR CONSTRUCTION**

DOB BSCAN STICKER

ARCHITECT

ROBERT A.M. STERN ARCHITECTS, LLP
1 PARK AVENUE, NEW YORK, NY 10016
TEL (212) 967-5100 FAX (212) 967-5588

DEVELOPERS

Habitat NYC and Westchester
Camber Property Group
Almat Urban LLC

CONSULTANT

CONSULTANT

PROJECT

Claremont House
1640 Anthony Avenue
Bronx, NY

SHEET TITLE

GROUND FLOOR PLAN

SEAL & SIGNATURE

| | |
|---|---|
| DATE: | 2021-01-28 |
| PROJECT NO. | A21067 |
| DRAWING BY: | AM |
| CHK BY: | AM |
| DWG NO: | A102 |
| SHEET NO. | YY OF XX |

Copyright © 2023 Robert A.M. Stern Architects LLP