
By access or receipt, the User acknowledges, represents and agrees that the documents, provided by Dattner Architects D.P.C., including but not limited to plans and specifications, in any media (the "Documents"), are copyrighted instruments of professional service. The User agrees that the Documents may not be used for any other project or for any use not expressly authorized in writing by Dattner Architects D.P.C. Any unauthorized use, reuse, change or modification of the Documents in any manner by the User or any other party accessing the Documents, for the failed stated permitted by law, defend, indemnify and hold harmless Dattner Architects, its principals, consultants, agents and/or employees from and against any and all claims, liabilities, damages, losses, judgments, costs and expenses, including attorneys' fees, arising out of or resulting from such unauthorized use, reuse, change or modification of the Documents. The User and any other party accessing the Documents shall, to the fullest extent permitted by law, defend, indemnify and hold harmless Dattner Architects, its principals, consultants, agents and/or employees from and against any and all claims, liabilities, damages, losses, judgments, costs and expenses, including attorneys' fees, arising out of or resulting from such unauthorized use, reuse, change or modification of the Documents. Nothing in this section shall be deemed to vary by Dattner Architects and Dattner Architects' rights, as set forth elsewhere in the Documents, hereto or otherwise. Under no circumstances shall the transfer of the Documents to the User or any other party accessing the Documents be deemed a sale by Dattner Architects, and Dattner Architects makes no warranties, either express or implied, of merchantability and fitness for any particular purpose.

Plotted: 12/02/2019 4:27:41 AM

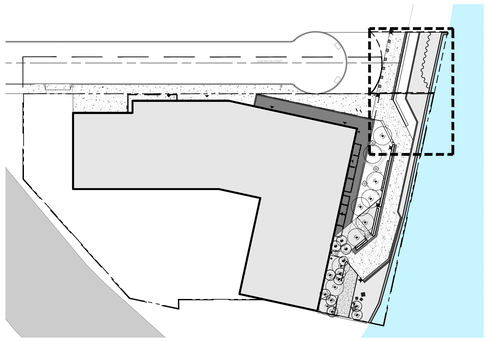

KEY PLAN ENLARGEMENT


NOTES:

1. REFER TO L-100 SITE PLAN FOR FULL BUILD-OUT CONDITION AT STREET END.

2. AREA WITHIN PROPERTY LINE TO REMAIN THE SAME THROUGHOUT INTERIM-STREET END CONDITION AND FULL BUILD-OUT CONDITION.

LEGEND

- PROPERTY LINE
- LIMIT OF WORK
- STREET END IMPROVEMENT AREA
- LIMIT OF SPWW - SHORE PUBLIC WALKWAY / WPAA
- VISUAL CORRIDOR
- STEEL SHEET PILE BULKHEAD WITH CONCRETE CAP
- SPWW, MIN. 12' CLEAR PATH
- PUBLIC ACCESS AREA
- 2 / L-400.00 — COBBLESTONE PAVING ON REINFORCED CONCRETE BASE
- 7 / L-400.00 — STAINLESS STEEL METAL GRATE WITH CONCRETE INFILL PAVEMENT
- 1 / L-400.00 — PATTERNED CIP CONCRETE PAVEMENT
- PLANTING AREA, SEE L-200 SERIES
- 4 / L-401.00 — CIP CONCRETE SEAT WALL
- X — X — 3 / L-403.00 — 42 INCH HIGH FENCE
- 9 / L-400.00 — PRECAST CONCRETE BALLAST BLOCK BOLLARDS
- LIGHT POLE
- 1 / L-402.00 — SHORE PUBLIC WALKWAY ENTRY SIGN & ZONING LOT LINE SIGNAGE
- 2 / L-402.00 — SHORE PUBLIC WALKWAY SEATING SIGNAGE

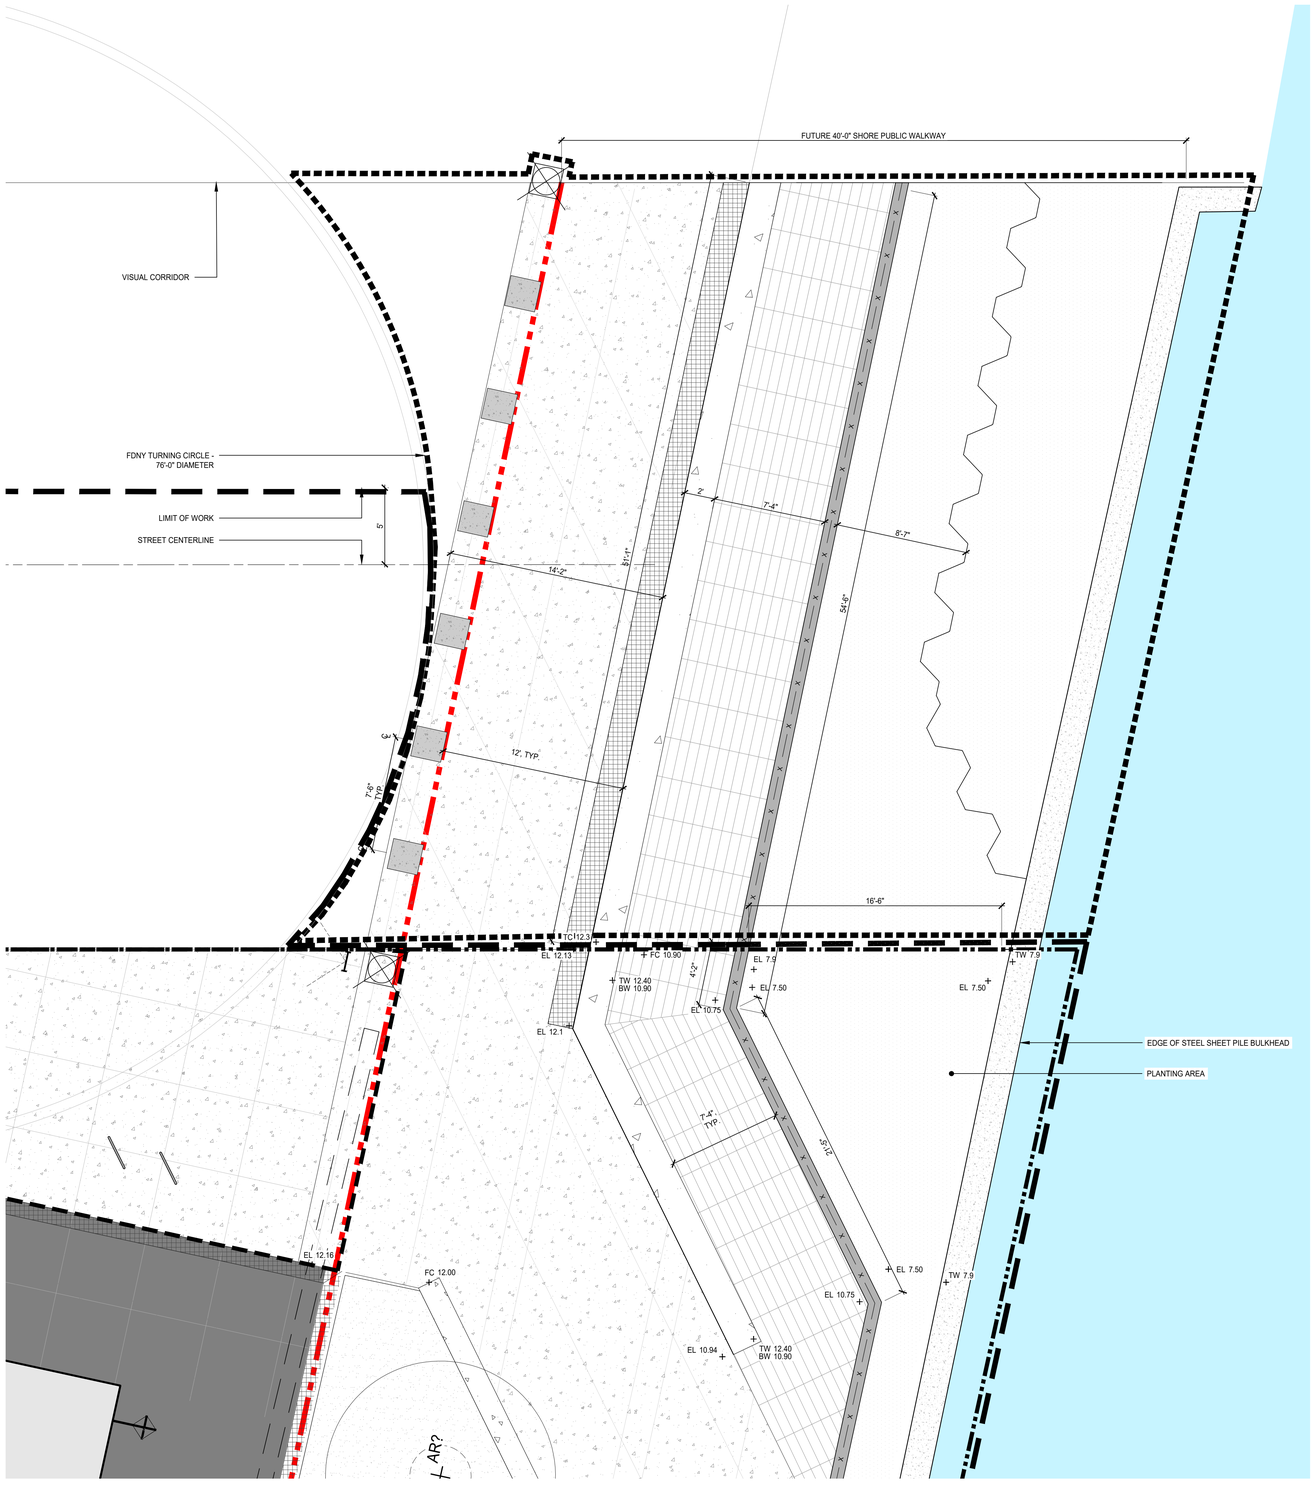

1 STREET END ENLARGEMENT
SCALE: 1/4" = 1'-0"

0 2' 4' 8' 12'
SCALE: 1/4" = 1'-0"
GRAPHIC SCALE APPLICABLE TO ALL NON-DIMENSIONED ELEMENTS

Huntington Street

300 Huntington St.
Brooklyn, NY

300 Huntington Street LLC
155 3rd Street
Brooklyn, NY 11231

DattnerArchitects
1385 Broadway, 15th Floor
New York, NY 10018
tel 212 247 2660
www.dattner.com

BERNHEIMER ARCHITECTURE

Landscape Architect
SCAPE Landscape Architecture DPC
277 Broadway, Ninth Floor
New York, NY 10007


Lighting Consultant
Flux Studio Ltd.
49 Elizabeth Street, 4th Floor
New York, NY 10013

Lighting Consultant
Sighte Studio, LLC
98 8th Street, Ste. 302
Brooklyn, NY 11231

Structural Engineers
De Nardis Engineering, LLC
239 Central Avenue, Suite 200
White Plains, NY 10606

Revisions

Issue: ULURP Submission

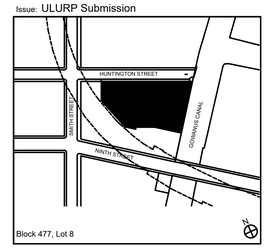


Key Plan
© 2018 Dattner Architects D.P.C.

LANDSCAPE PLAN - STREET END IMPROVEMENTS

Date	07/29/2020
Scale	AS NOTED
Drawn By	
Checked By	
Project No.	1816
Sheet No.:	L-101.00

Seal

By access or receipt, the User acknowledges, represents, and agrees that the documents, provided by Dattner Architects D.P.C., including but not limited to plans and specifications, in any media (the "Documents"), are copyrighted instruments of professional service. The User agrees that the Documents may not be used for any other project or for any real estate purchased by the User or any other party accessing the Documents. No representation is made by Dattner Architects as to the accuracy or scale of the Documents or that they reflect actual conditions. Use of the Documents is at the sole risk of the User or any other party accessing the Documents. The User and any other party accessing the Documents shall, to the fullest extent permitted by law, defend, indemnify and hold harmless Dattner Architects, its principals, consultants, agents and/or employees from and against any and all claims, liabilities, damages, losses, judgments, costs and expenses, including attorneys' fees, arising out of or resulting from the use of the Documents by the User or any other party accessing the Documents. The User and any other party accessing the Documents shall, to the fullest extent permitted by law, defend, indemnify and hold harmless Dattner Architects, its principals, consultants, agents and/or employees from and against any and all claims, liabilities, damages, losses, judgments, costs and expenses, including attorneys' fees, arising out of or resulting from any alteration of the Documents by the User or any other party accessing the Documents without the written consent of Dattner Architects. Any such alteration, without the written consent of Dattner Architects, shall be at the User's or other party's sole risk and without liability to Dattner Architects, the User agrees to indemnify and hold harmless Dattner Architects from and against any and all claims, liabilities, damages, losses, judgments, costs and expenses, including attorneys' fees, arising out of or resulting from such alteration. Any rights not expressly granted herein are reserved by Dattner Architects.

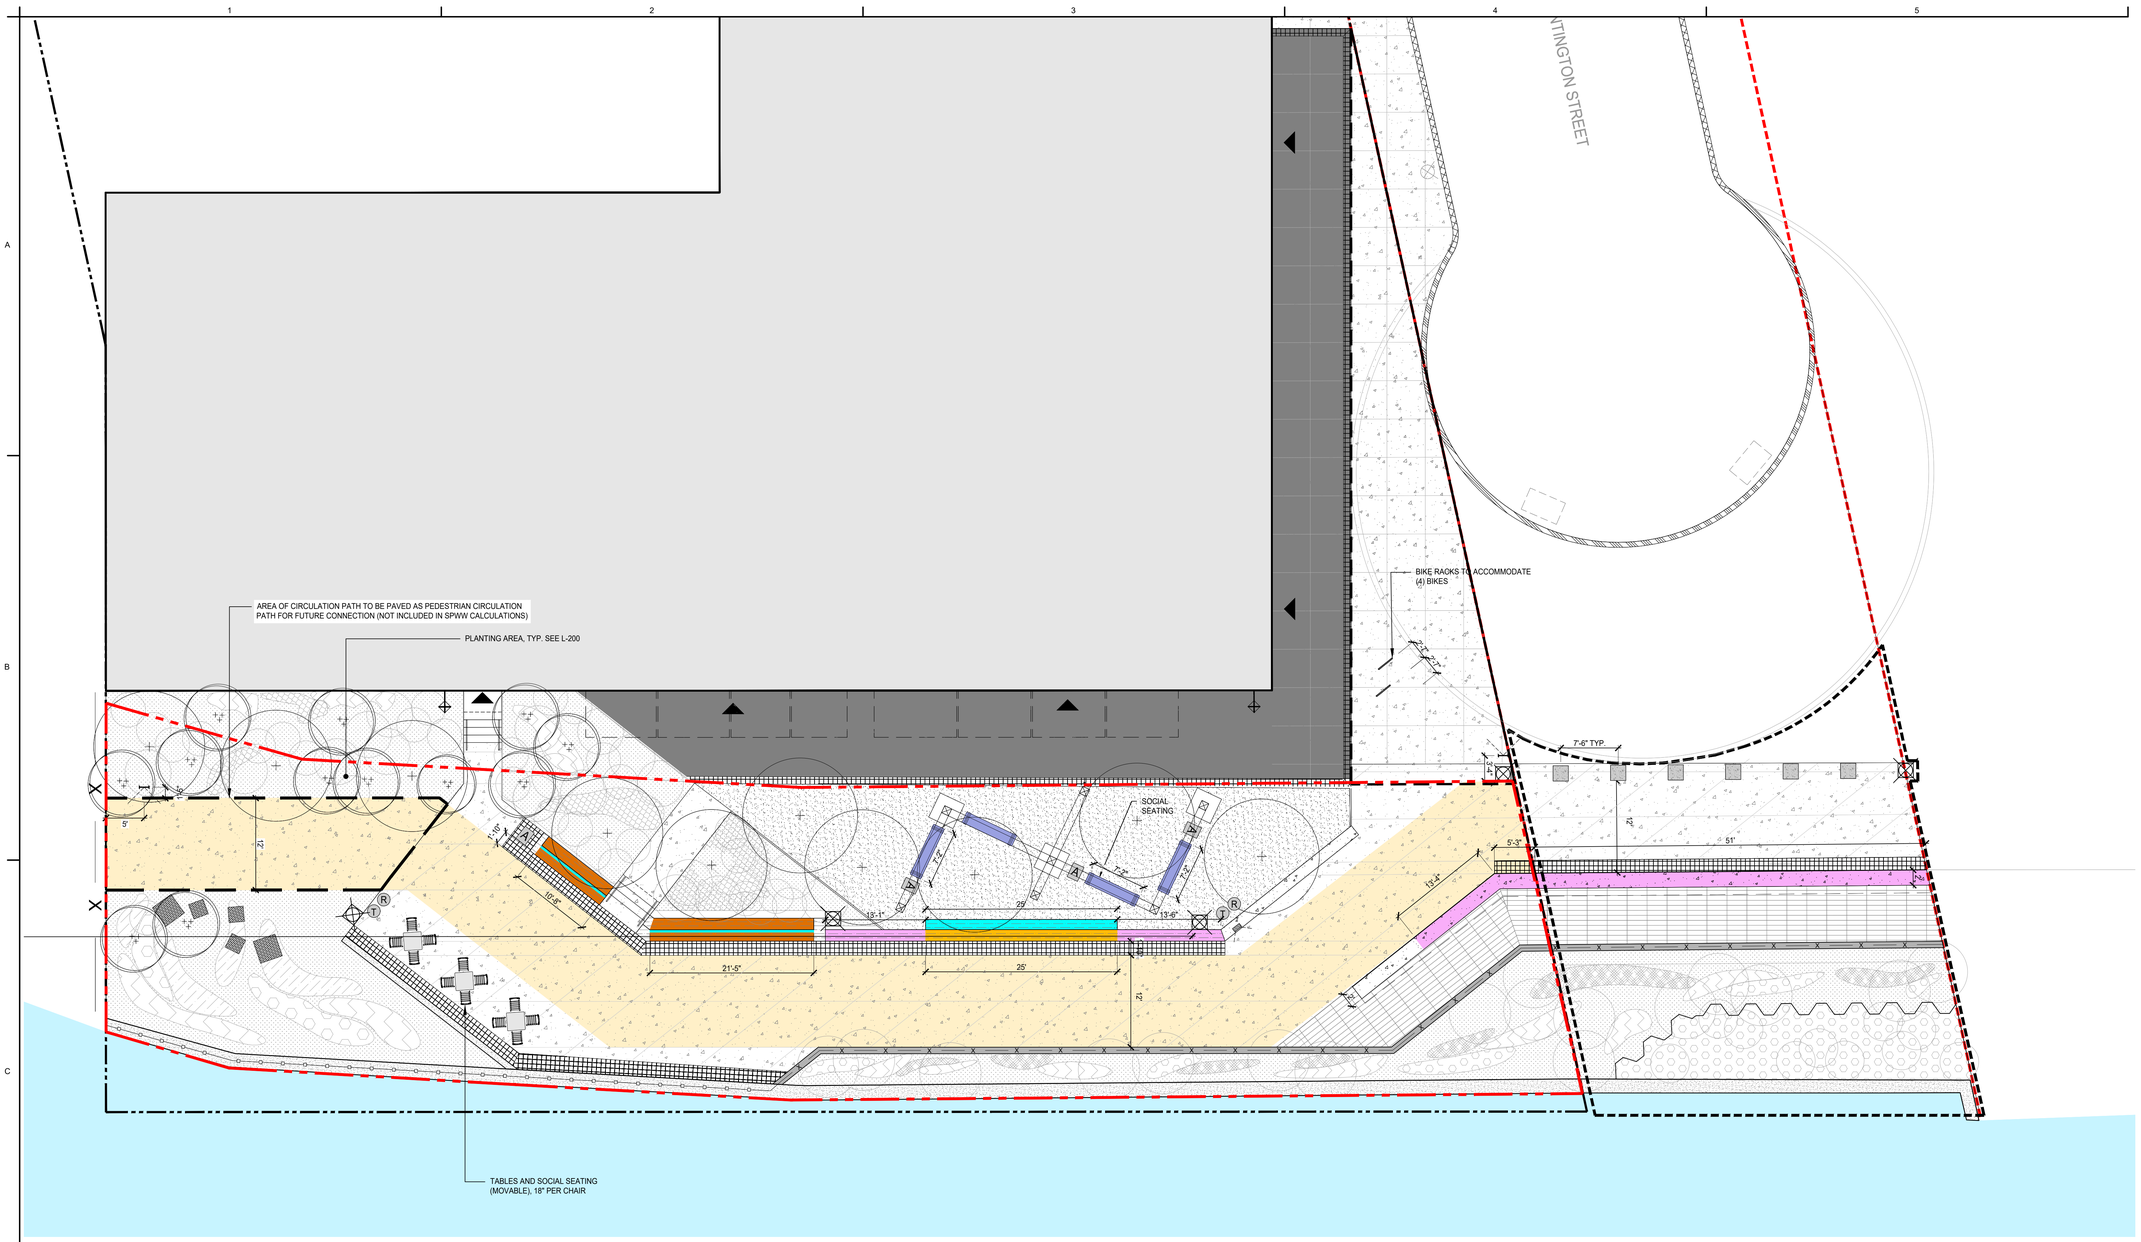

LEGEND

- ZONING LOT LINE
- LIMIT OF SPWW - SHORE PUBLIC WALKWAY / WPAA
- VISUAL CORRIDOR
- PAVED AREA FOR FUTURE CONNECTION
- STEEL SHEET PILE BULKHEAD WITH CONCRETE CAP
- PUBLIC ACCESS AREA
- STREET END IMPROVEMENT AREA
- PROPOSED TREE, SEE L-200
- PROPOSED UNDERSTORY TREE, SEE L-200
- SPWW, MIN. 12' CLEAR PRIMARY CIRCULATION PATH
- MTA FENCE
- 2 / L-400.00 COBBLESTONE PAVING ON REINFORCED CONCRETE BASE
- 3 / L-400.00 STONE DUST PAVEMENT
- 7 / L-400.00 STAINLESS STEEL METAL GRATE WITH CONCRETE INFILL PAVEMENT
- 1 / L-400.00 PATTERNED CIP CONCRETE PAVEMENT
- PLANTING AREA, SEE L-200
- 2 / L-401.00 CIP CONCRETE SEAT WALL WITH WOOD TOP
- 1 / L-401.00 SEATING WITH BACK TYPE A
- 3 / L-401.00 SEATING WITH BACK TYPE B
- 4 / L-401.00 CIP CONCRETE SEAT WALL
- MOUNTABLE CURB TO FDNY AND DOT STANDARDS
- 3 / L-403.00 42 INCH HIGH WATERFRONT GUARDRAIL
- 3 / L-403.00 42 INCH HIGH FENCE
- 5 / L-401.00 CIP CONCRETE RETAINING WALL
- 6 / L-401.00 STEEL SHEET PILE PLANTER WALL
- 1 / L-403.00 MODULAR ALUMINUM TRUSS ARBOR
- 8 / L-400.00 9 / L-400.00 PRECAST CONCRETE BALLAST BLOCKS
- 3 / L-402.00 BACKLESS SEATING
- # / L-402.00 5 / L-402.00 MOVABLE TABLES AND CHAIRS
- 1 / L-402.00 SHORE PUBLIC WALKWAY ENTRY SIGNAGE AND ZONING LOT LINE SIGNAGE
- 2 / L-402.00 SHORE PUBLIC WALKWAY SEATING SIGNAGE
- 7 / L-402.00 BICYCLE RACK
- 6 / L-402.00 TRASH AND RECYCLE RECEPTACLES
- LIGHT POLE
- ADA COMPANION SEATING, 3' x 5'
- CIP CONCRETE STAIRS WITH STAINLESS STEEL HANDRAILS
- HOSE BIB
- SCULPTURE

SITE FURNISHING CHART	SPW SEATING
	7,548 SF / 75 SF = 101 LF REQUIRED SEATING TOTAL PROVIDED SEATING: 105 LF SEATING WITH BACKS: 50% OF REQUIRED SEATING: 101 LF * .5 = 51 LF OF BACKED SEATING REQUIRED TOTAL SEATING WITH BACKS PROVIDED: 78 LF

SEATING TYPE	LF PROVIDED	LF REQUIRED
1 / L-401.00 SEATING WITH BACK TYPE A	BACKED SEATING: 25 LF SHADED SEATING: 25 LF	51 LF
3 / L-401.00 SEATING WITH BACK TYPE B	BACKED SEATING: 32 LF SHADED SEATING: 21 LF	51 LF
SOCIAL SEATING: 3 / L-402.00 BACKLESS SEATING	BACKLESS SEATING: 28 LF SHADED SEATING: 21 LF	25 LF
SOCIAL SEATING: 4 / L-402.00, 5 / L-402.00 MOVABLE TABLES AND CHAIRS	CHAIRS WITH ARMS: 18 LF TABLES: 27 SF	25 LF 17 SF
SHADED SEATING	67 LF	20 LF
SEATING FACING IN DIRECTION OF WATER	68 LF	26 LF

	SPW OTHER FURNISHINGS
	BICYCLE PARKING SPACES REQUIRED: 4 TOTAL BICYCLE PARKING SPACES PROVIDED: 4 TRASH RECEPTACLES REQUIRED: 2 TOTAL TRASH RECEPTACLES PROVIDED: 4

FURNISHING TYPE	NUMBER PROVIDED
7 / L-402.00 BICYCLE RACK	BIKE RACKS: 2 TOTAL BICYCLE PARKING SPACES: 4
6 / L-402.00 TRASH AND RECYCLE RECEPTACLES	TRASH AND RECYCLE RECEPTACLES: 4
ADDITIONAL SEATING TYPE	
4 / L-401.00 CIP CONCRETE SEAT WALL	19 LF (NOT INCLUDED IN SEATING CALCULATIONS)
2 / L-401.00 CIP CONCRETE SEAT WALL W/ WOOD TOP	27 LF (NOT INCLUDED IN SEATING CALCULATIONS)
SEATING WITHIN STREET END IMPROVEMENT AREA	
4 / L-401.00 CIP CONCRETE SEAT WALL	51 LF (NOT INCLUDED IN SEATING CALCULATIONS)

0 4' 8' 16' 24'

SCALE: 1/8" = 1'-0"
GRAPHIC SCALE APPLICABLE TO ALL NON-DIMENSIONED ELEMENTS
BUILDING FOOTPRINT SHOWN FOR ILLUSTRATIVE PURPOSES ONLY.

Huntington Street

300 Huntington St.
Brooklyn, NY

300 Huntington Street LLC
155 3rd Street
Brooklyn, NY 11231

DattnerArchitects
1385 Broadway, 15th Floor
New York, NY 10018
tel 212 247 2660
www.dattner.com

BERNHEIMER ARCHITECTURE

Landscape Architect
SCAPE Landscape Architecture DPC
277 Broadway, Ninth Floor
New York, NY 10007


Lighting Consultant
Flux Studio Ltd.
49 Elizabeth Street, 4th Floor
New York, NY 10013

Lighting Consultant
Sighte Studio, LLC
98 8th Street, Ste. 302
Brooklyn, NY 11231

Structural Engineers
De Nardis Engineering, LLC
239 Central Avenue, Suite 200
White Plains, NY 10606

Revisions

Issue: ULURP Submission

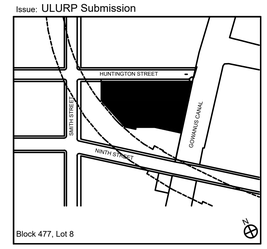

Key Plan
© 2018 Dattner Architects D.P.C.


SEATING AND AMENITY PLAN

Date 07/29/2020
Scale 1/8" = 1'-0"
Drawn By
Checked By
Project No. 1816
Seal
Sheet No.: L-102.00

Plotted: 12/05/18 8:27:47 AM

By License or receipt, the User acknowledges, represents and agrees that the documents, provided by Dattner Architects D.P.C., including but not limited to plans and specifications, in any media (the "Documents"), are copyrighted instruments of professional service. The User agrees that the Documents may not be used for any other project or for any extensions of the Project not specifically contemplated by a written agreement between the User and Dattner Architects. Any such unauthorized use, reuse, change or modification of the Documents is at the User's or any other party's accessing the Documents sole risk. To the fullest extent permitted by law, the User and any other party accessing the Documents agrees to, and agrees that it will cause its agents and employees to, indemnify and hold harmless Dattner Architects, its principals, consultants, agents and/or employees from and against any and all claims, liabilities, damages, losses, judgments, costs and expenses, including attorneys' fees, arising out of or resulting from any such unauthorized use, reuse, change or modification of the Documents by the User or any other party accessing the Documents. The User and any other party accessing the Documents shall be liable for all damages, including consequential damages, resulting from such unauthorized use, reuse, change or modification of the Documents. Nothing in this section shall be construed as a waiver of any part of indemnification set forth in any contract between the User and Dattner Architects. Notwithstanding the foregoing, nothing in this section shall be construed to require the User to indemnify Dattner Architects for its own negligence, willful misconduct or breach of contract. Any verification or adaptation of the Documents for extensions of the Project or for any other project shall be at the sole risk of the party so using, relying upon or modifying the Documents and such party agrees to hold Dattner Architects harmless for any and all liabilities, losses and damages arising out of such use, reliance or modification. The User agrees that in the event that it, or any of its agents or employees, initiates or participates in any litigation against Dattner Architects in which it is alleged that the Documents are deficient, Dattner Architects shall be entitled to the recovery of all costs of litigation, including reasonable attorneys' fees and expert witness fees, regardless of the outcome of such litigation. The User agrees that any such litigation shall be brought, if at all, in the Supreme Court of the State of New York, County of New York, or in the United States District Court for the Southern District of New York. The User consents to the jurisdiction of said courts and waives any claim that such courts constitute an inconvenient forum. Any electronic data format Documents that may be relied upon by the User are limited to the printed copies (also known as "hard copies") that are delivered to the User by Dattner Architects. In the event of a conflict between the printed copies and electronic data, the printed copies will govern. Under no circumstances shall the transfer of electronic data become a substitute for Dattner Architects' delivery to the User of printed Documents. The User shall not rely on any electronic data format Documents that may be provided to it by Dattner Architects, and the User hereby waives any claim against Dattner Architects that may arise out of the User's use of electronic data format Documents. Any conveyance of electronic data format Documents to other parties without the express written consent of Dattner Architects shall be the responsibility of the User, and the User agrees to indemnify and hold Dattner Architects harmless from any and all claims, liabilities, damages, losses and expenses, including attorneys' fees, arising out of or resulting from the conveyance of such electronic data format Documents. Any unauthorized use of the Documents shall be at the User's sole risk and without liability to Dattner Architects. The User's obligations under this Boilerplate shall survive the completion of the Project.

Plotted: 12/5/2019 8:27:47 AM

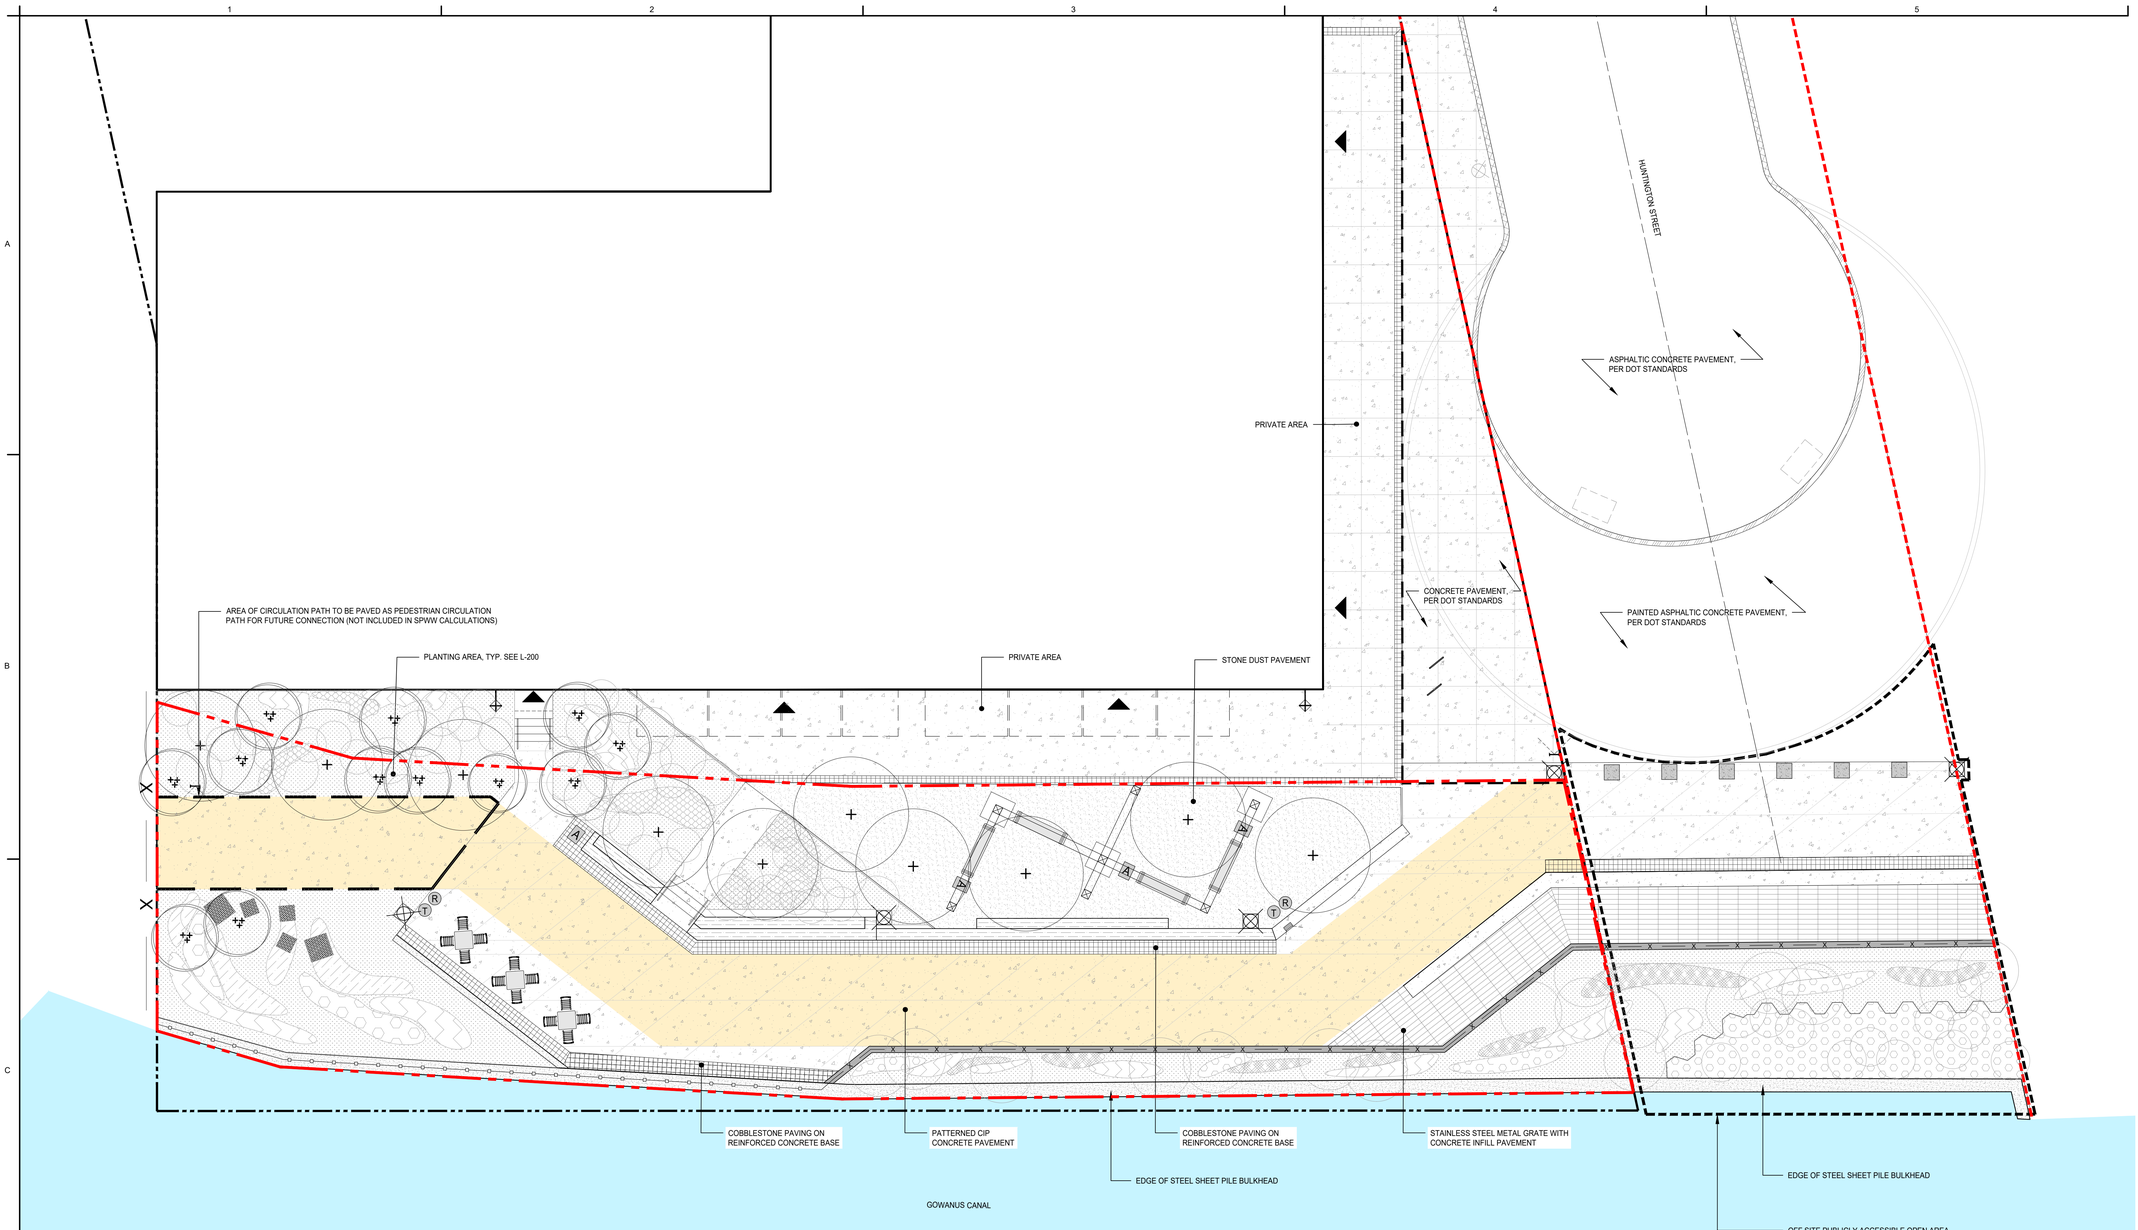

LEGEND

- ZONING LOT LINE
- LIMIT OF SPWW - SHORE PUBLIC WALKWAY / WPAA
- VISUAL CORRIDOR
- PAVED AREA FOR FUTURE CONNECTION
- STEEL SHEET PILE BULKHEAD WITH CONCRETE CAP
- PUBLIC ACCESS AREA
- STREET END IMPROVEMENT AREA
- PROPOSED TREE, SEE L-200
- PROPOSED UNDERSTORY TREE, SEE L-200
- SPWW, MIN. 12' CLEAR PRIMARY CIRCULATION PATH
- BUILDING ENTRANCE
- MTA FENCE
- 2 / L-400.00 COBBLESTONE PAVING ON REINFORCED CONCRETE BASE
- 3 / L-400.00 STONE DUST PAVEMENT
- 7 / L-400.00 STAINLESS STEEL METAL GRATE WITH CONCRETE INFILL PAVEMENT
- 1 / L-400.00 PATTERNED CIP CONCRETE PAVEMENT
- PLANTING AREA, SEE L-200
- 2 / L-401.00 CIP CONCRETE SEAT WALL WITH WOOD TOP
- 1 / L-401.00 SEATING WITH BACK TYPE A
- 3 / L-401.00 SEATING WITH BACK TYPE B
- 4 / L-401.00 CIP CONCRETE SEAT WALL
- MOUNTABLE CURB TO FDNY AND DOT STANDARDS
- 3 / L-403.00 42 INCH HIGH WATERFRONT GUARDRAIL
- 3 / L-403.00 42 INCH HIGH FENCE
- 5 / L-401.00 CIP CONCRETE RETAINING WALL
- 6 / L-401.00 STEEL SHEET PILE PLANTER WALL
- 1 / L-403.00 MODULAR ALUMINUM TRUSS ARBOR
- 8 / L-400.00 9 / L-400.00 PRECAST CONCRETE BALLAST BLOCKS
- 3 / L-402.00 BACKLESS SEATING
- # / L-402.00 5 / L-402.00 MOVABLE TABLES AND CHAIRS
- 1 / L-402.00 SHORE PUBLIC WALKWAY ENTRY SIGNAGE AND ZONING LOT LINE SIGNAGE
- 2 / L-402.00 SHORE PUBLIC WALKWAY SEATING SIGNAGE
- 7 / L-402.00 BICYCLE RACK
- 6 / L-402.00 TRASH AND RECYCLE RECEPTACLES
- LIGHT POLE
- ADA COMPANION SEATING, 3' x 5'
- CIP CONCRETE STAIRS WITH STAINLESS STEEL HANDRAILS
- HOSE BIB
- SCULPTURE

0 4' 8' 16' 24'

SCALE: 1/8" = 1'-0"

GRAPHIC SCALE APPLICABLE TO ALL NON-DIMENSIONED ELEMENTS

BUILDING FOOTPRINT SHOWN FOR ILLUSTRATIVE PURPOSES ONLY.

Huntington Street

300 Huntington St.
Brooklyn, NY

300 Huntington Street LLC
155 3rd Street
Brooklyn, NY 11231

DattnerArchitects
1385 Broadway, 15th Floor
New York, NY 10018
tel 212 247 2660
www.dattner.com

BERNHEIMER ARCHITECTURE

Landscape Architect
SCAPE Landscape Architecture DPC
277 Broadway, Ninth Floor
New York, NY 10007


Lighting Consultant
Flux Studio Ltd.
49 Elizabeth Street, 4th Floor
New York, NY 10013

Lighting Consultant
Sighte Studio, LLC
98 8th Street, Ste. 302
Brooklyn, NY 11231

Structural Engineers
De Nardis Engineering, LLC
239 Central Avenue, Suite 200
White Plains, NY 10606

Revisions

Issue: ULURP Submission

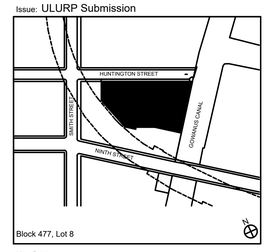


Key Plan
© 2018 Dattner Architects D.P.C.

PAVING PLAN

Date	07/29/2020
Scale	1/8" = 1'-0"
Drawn By	
Checked By	
Project No.	1816
Sheet No.:	L-103.00

Seal

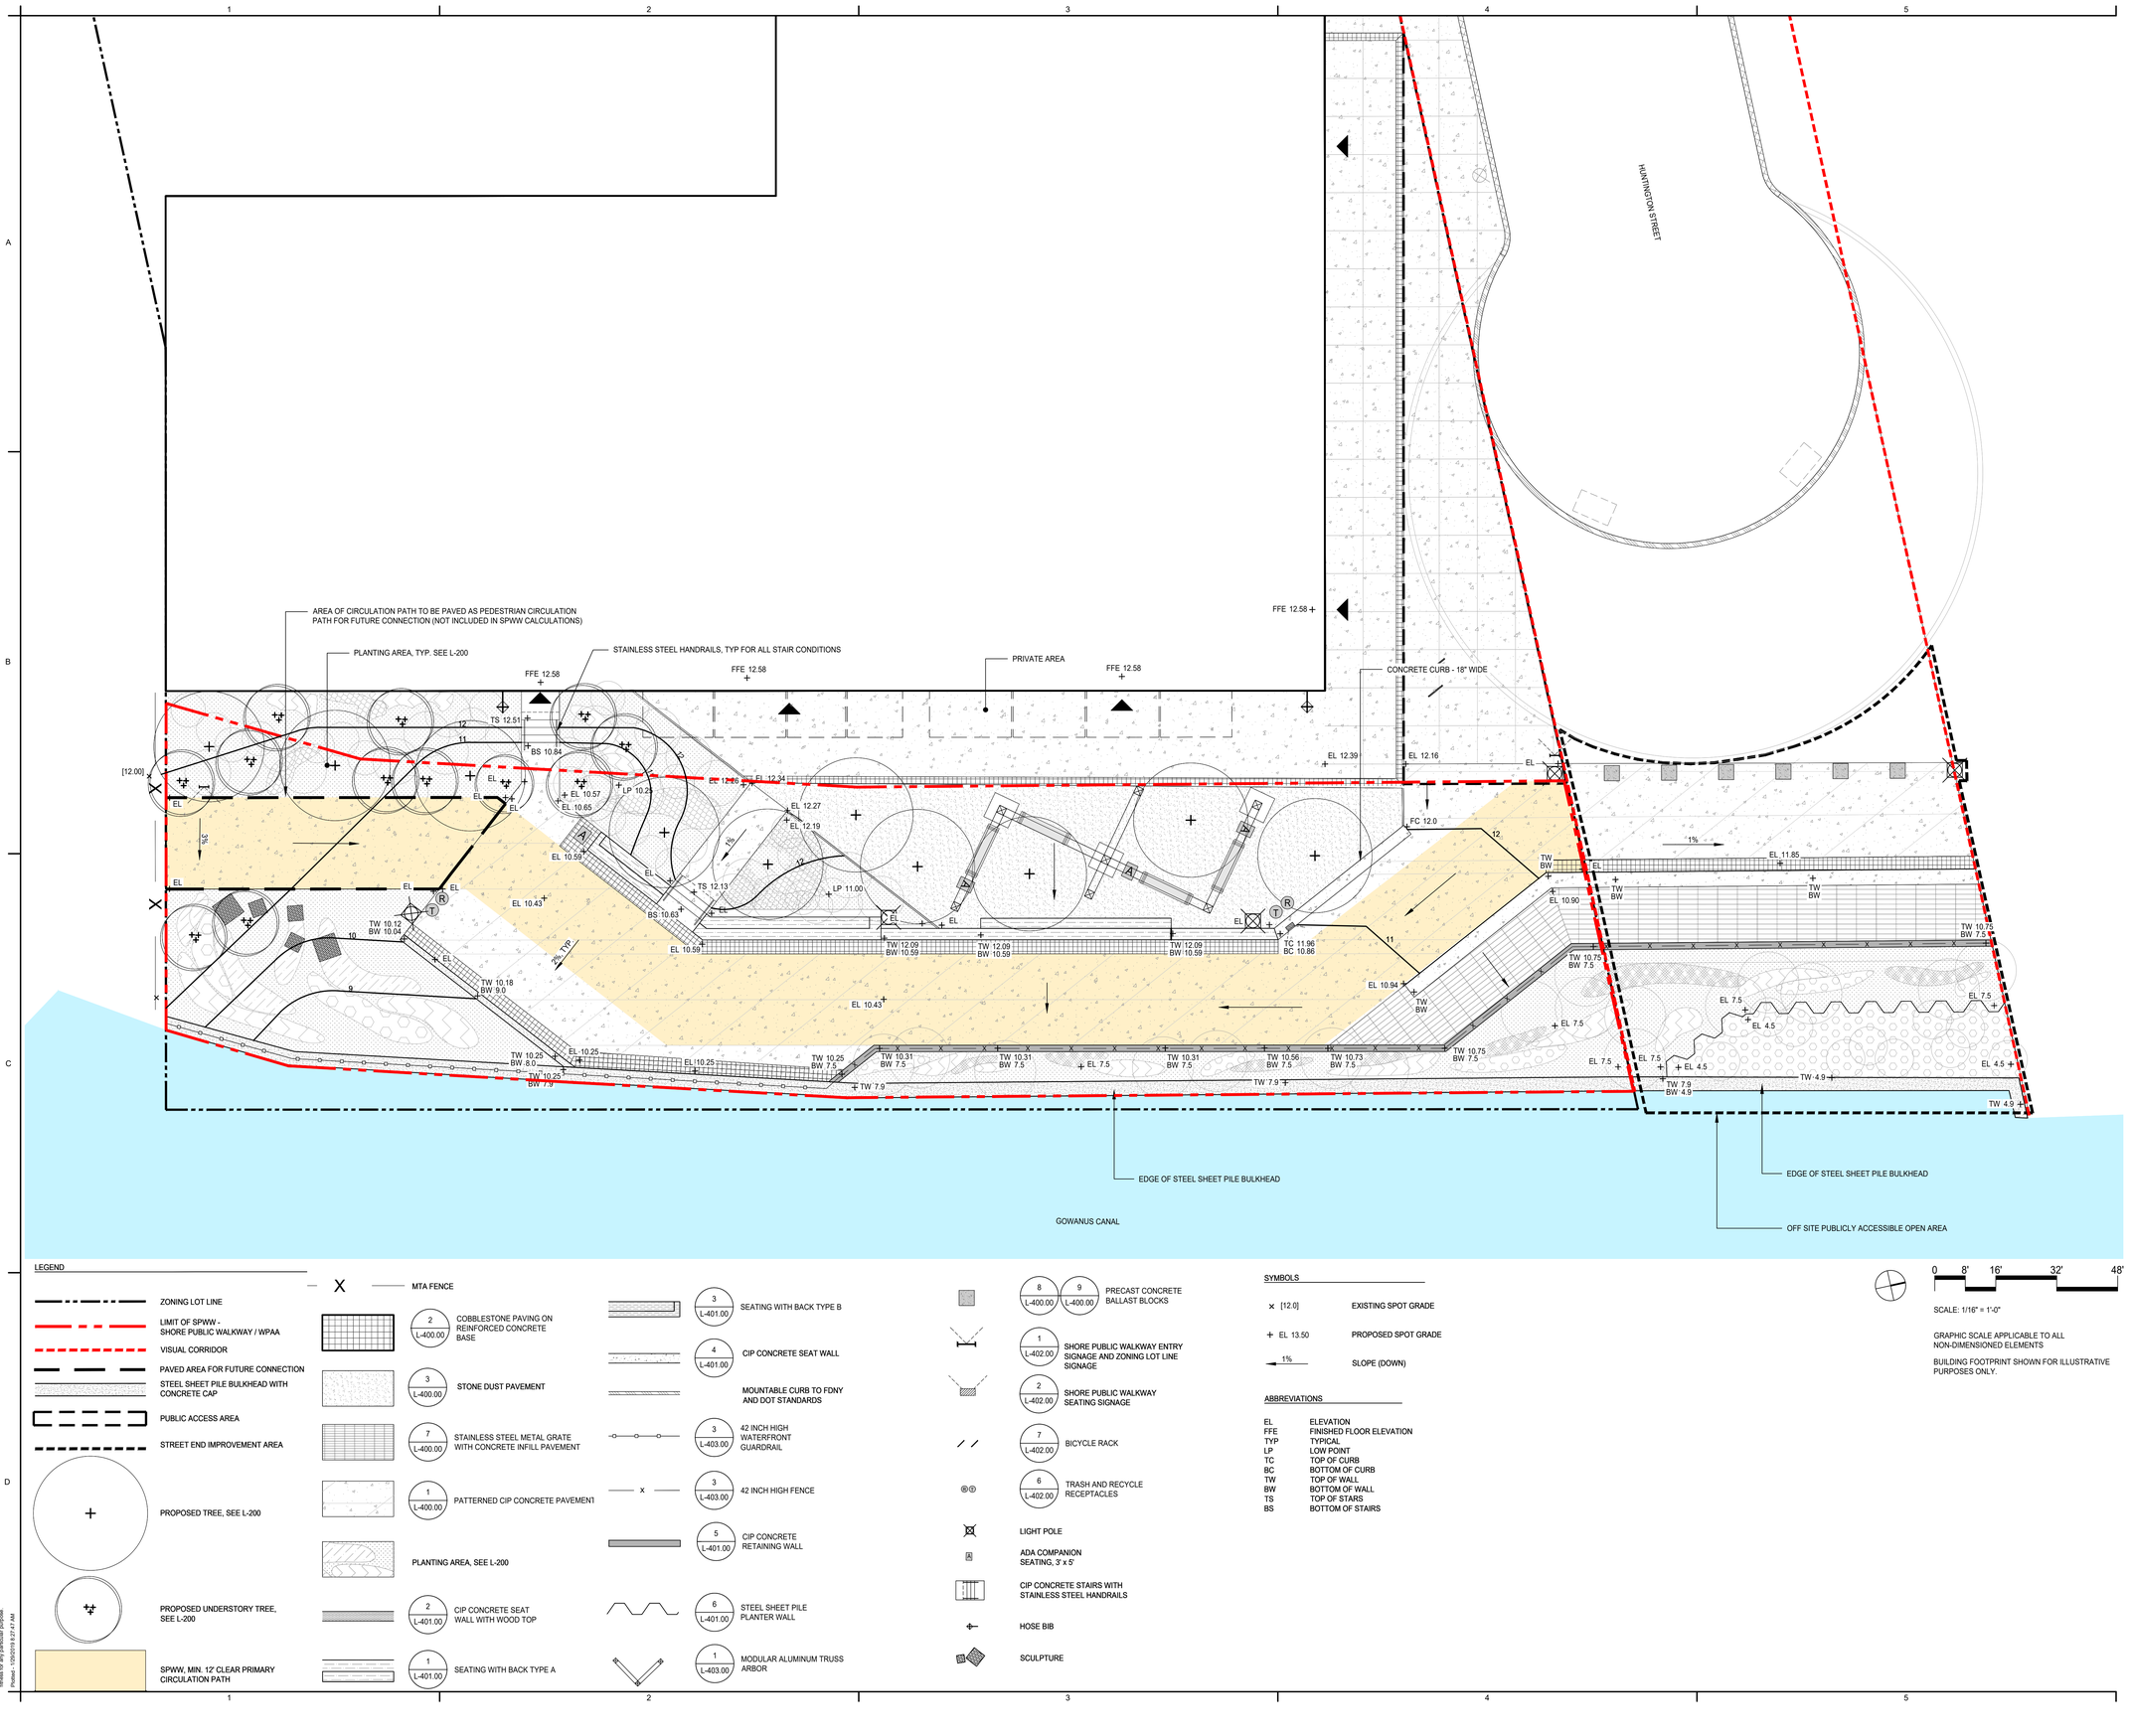

LEGEND

- ZONING LOT LINE
- LIMIT OF SPWW - SHORE PUBLIC WALKWAY / WPAA
- VISUAL CORRIDOR
- PAVED AREA FOR FUTURE CONNECTION
- STEEL SHEET PILE BULKHEAD WITH CONCRETE CAP
- PUBLIC ACCESS AREA
- STREET END IMPROVEMENT AREA
- PROPOSED TREE, SEE L-200
- PROPOSED UNDERSTORY TREE, SEE L-200
- SPWW, MIN. 12' CLEAR PRIMARY CIRCULATION PATH
- MTA FENCE
- 2 / L-400.00 COBBLESTONE PAVING ON REINFORCED CONCRETE BASE
- 3 / L-400.00 STONE DUST PAVEMENT
- 7 / L-400.00 STAINLESS STEEL METAL GRATE WITH CONCRETE INFILL PAVEMENT
- 1 / L-400.00 PATTERNED CIP CONCRETE PAVEMENT
- PLANTING AREA, SEE L-200
- 2 / L-401.00 CIP CONCRETE SEAT WALL WITH WOOD TOP
- 1 / L-401.00 SEATING WITH BACK TYPE A
- 3 / L-401.00 SEATING WITH BACK TYPE B
- 4 / L-401.00 CIP CONCRETE SEAT WALL
- MOUNTABLE CURB TO FDNY AND DOT STANDARDS
- 3 / L-403.00 42 INCH HIGH WATERFRONT GUARDRAIL
- 3 / L-403.00 42 INCH HIGH FENCE
- 5 / L-401.00 CIP CONCRETE RETAINING WALL
- 6 / L-401.00 STEEL SHEET PILE PLANTER WALL
- 1 / L-403.00 MODULAR ALUMINUM TRUSS ARBOR
- 8 / L-400.00 9 / L-400.00 PRECAST CONCRETE BALLAST BLOCKS
- 1 / L-402.00 SHORE PUBLIC WALKWAY ENTRY SIGNAGE AND ZONING LOT LINE SIGNAGE
- 2 / L-402.00 SHORE PUBLIC WALKWAY SEATING SIGNAGE
- 7 / L-402.00 BICYCLE RACK
- 6 / L-402.00 TRASH AND RECYCLE RECEPTACLES
- LIGHT POLE
- ADA COMPANION SEATING, 3' x 5'
- CIP CONCRETE STAIRS WITH STAINLESS STEEL HANDRAILS
- HOSE BIB
- SCULPTURE

SYMBOLS

- × [12.0] EXISTING SPOT GRADE
- + EL 13.50 PROPOSED SPOT GRADE
- 1% SLOPE (DOWN)

ABBREVIATIONS

EL	ELEVATION
FFE	FINISHED FLOOR ELEVATION
TYP	TYPICAL
LP	LOW POINT
TC	TOP OF CURB
BC	BOTTOM OF CURB
TW	TOP OF WALL
BW	BOTTOM OF WALL
TS	TOP OF STAIRS
BS	BOTTOM OF STAIRS

0 8' 16' 32' 48'

SCALE: 1/16" = 1'-0"

GRAPHIC SCALE APPLICABLE TO ALL NON-DIMENSIONED ELEMENTS

BUILDING FOOTPRINT SHOWN FOR ILLUSTRATIVE PURPOSES ONLY.

By opening or using this User acknowledges, consents and agrees that the documents, provided by Dattner Architects D.P.C., including but not limited to plans and specifications, in any media (the "Documents"), are copyrighted instruments of professional service. The User agrees that the Documents may not be used for any other purpose or for any work expressly authorized in writing by Dattner Architects. The User further agrees that Dattner Architects shall have no responsibility or liability in connection with the unauthorized use, reuse, change or modification of the Documents in any manner by the User or any other party accessing the Documents. No representation is made by Dattner Architects as to the accuracy or scope of the Documents or that they reflect actual conditions. Use of the Documents is at the sole risk of the User or any other party accessing the Documents. The User and any other party accessing the Documents shall indemnify and hold harmless Dattner Architects, its principals, consultants, agents and/or employees from and against any and all claims, liabilities, damages, losses, judgments, costs and expenses, including attorneys' fees, arising out of or resulting from the unauthorized use, reuse, change or modification of the Documents by the User or any other party accessing the Documents. The User and any other party accessing the Documents shall defend, indemnify and hold harmless Dattner Architects, its principals, consultants, agents and/or employees from and against any and all claims, liabilities, damages, losses and expenses, including attorneys' fees, arising out of or resulting from any alteration to the Documents, lack of maintenance and the transfer of the Documents by the User or any other party accessing the Documents. The User agrees that the Documents may not be used for any purpose not specifically authorized in writing by Dattner Architects. The User further agrees that Dattner Architects shall have no responsibility or liability in connection with the unauthorized use, reuse, change or modification of the Documents in any manner by the User or any other party accessing the Documents. The User and any other party accessing the Documents shall indemnify and hold harmless Dattner Architects, its principals, consultants, agents and/or employees from and against any and all claims, liabilities, damages, losses, judgments, costs and expenses, including attorneys' fees, arising out of or resulting from any alteration to the Documents, lack of maintenance and the transfer of the Documents by the User or any other party accessing the Documents. The User agrees that the Documents may not be used for any purpose not specifically authorized in writing by Dattner Architects. The User further agrees that Dattner Architects shall have no responsibility or liability in connection with the unauthorized use, reuse, change or modification of the Documents in any manner by the User or any other party accessing the Documents. The User and any other party accessing the Documents shall indemnify and hold harmless Dattner Architects, its principals, consultants, agents and/or employees from and against any and all claims, liabilities, damages, losses, judgments, costs and expenses, including attorneys' fees, arising out of or resulting from any alteration to the Documents, lack of maintenance and the transfer of the Documents by the User or any other party accessing the Documents. The User agrees that the Documents may not be used for any purpose not specifically authorized in writing by Dattner Architects. The User further agrees that Dattner Architects shall have no responsibility or liability in connection with the unauthorized use, reuse, change or modification of the Documents in any manner by the User or any other party accessing the Documents. The User and any other party accessing the Documents shall indemnify and hold harmless Dattner Architects, its principals, consultants, agents and/or employees from and against any and all claims, liabilities, damages, losses, judgments, costs and expenses, including attorneys' fees, arising out of or resulting from any alteration to the Documents, lack of maintenance and the transfer of the Documents by the User or any other party accessing the Documents. The User agrees that the Documents may not be used for any purpose not specifically authorized in writing by Dattner Architects. The User further agrees that Dattner Architects shall have no responsibility or liability in connection with the unauthorized use, reuse, change or modification of the Documents in any manner by the User or any other party accessing the Documents. The User and any other party accessing the Documents shall indemnify and hold harmless Dattner Architects, its principals, consultants, agents and/or employees from and against any and all claims, liabilities, damages, losses, judgments, costs and expenses, including attorneys' fees, arising out of or resulting from any alteration to the Documents, lack of maintenance and the transfer of the Documents by the User or any other party accessing the Documents.

Plotted: 10/26/2018 8:47 AM

Huntington Street

300 Huntington St.
Brooklyn, NY

300 Huntington Street LLC
155 3rd Street
Brooklyn, NY 11231

DattnerArchitects
1385 Broadway, 15th Floor
New York, NY 10018
tel 212 247 2660
www.dattner.com

BERNHEIMER ARCHITECTURE

Landscape Architect
SCAPE Landscape Architecture DPC
277 Broadway, Ninth Floor
New York, NY 10007


Lighting Consultant
Flux Studio Ltd.
49 Elizabeth Street, 4th Floor
New York, NY 10013

Lighting Consultant
Sighte Studio, LLC
98 8th Street, Ste. 302
Brooklyn, NY 11231

Structural Engineers
De Nardis Engineering, LLC
239 Central Avenue, Suite 200
White Plains, NY 10606

Revisions

Issue: ULURP Submission

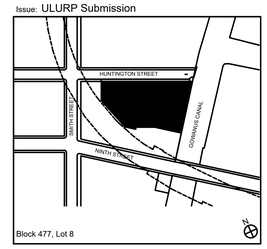

Key Plan
© 2018 Dattner Architects D.P.C.

GRADING PLAN

Date	07/29/2020
Scale	1/8" = 1'-0"
Drawn By	
Checked By	
Project No.	1816
Sheet No.:	L-104.00

Seal

By access or receipt, the User acknowledges, consents and agrees that the Documents, provided by Dattner Architects D.P.C., including but not limited to plans and specifications, in any media (the "Documents"), are copyrighted instruments of professional service. The User agrees that the Documents may not be used for any other project or for any use expressly authorized in writing by Dattner Architects D.P.C. and that any unauthorized use, reuse, change or modification of the Documents in any manner by the User or any other party accessing the Documents, for any purpose whatsoever, is at the User's sole risk. The User and any other party accessing the Documents agrees to defend, indemnify and hold harmless Dattner Architects, its principals, consultants, agents and/or employees from and against any and all claims, liabilities, damages, losses, judgments, costs and expenses, including attorneys' fees, arising out of or resulting from any unauthorized use, reuse, change or modification of the Documents by the User or any other party accessing the Documents. The User and any other party accessing the Documents agrees that the Documents are not to be used for any purpose or project other than the purpose or project specifically authorized in writing by Dattner Architects D.P.C. No representation is made by Dattner Architects as to the accuracy or scale of the Documents or that they reflect actual conditions. Use of the Documents is at the sole risk of the User or any other party accessing the Documents. The User and any other party accessing the Documents assumes all responsibility for determining the suitability and adequacy of the Documents for any purpose or project. Any use of the Documents, including but not limited to any alteration, reuse, etc as to the Documents, shall be at the User's sole risk and without liability to Dattner Architects, and the User and any other party accessing the Documents agrees to defend, indemnify and hold harmless Dattner Architects from any and all claims, liabilities, damages, losses, judgments, costs and expenses, including attorneys' fees, arising out of or resulting from any such unauthorized use, reuse, change or modification. Any title block or filing drawings in addition to the Documents, shall not constitute reuse, and as a 