
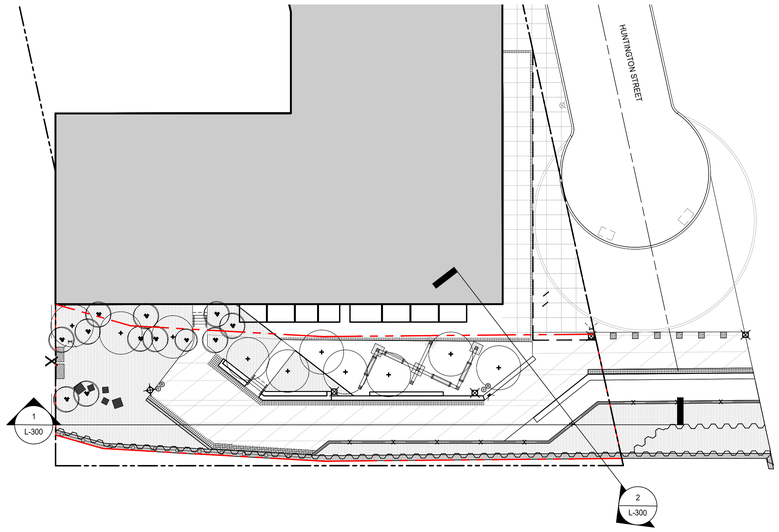


- KEY PLAN
NTS


LEGEND

ZONING LOT LINE

LIMIT OF SPWW - SHORE PUBLIC WALKWAY / WPAA

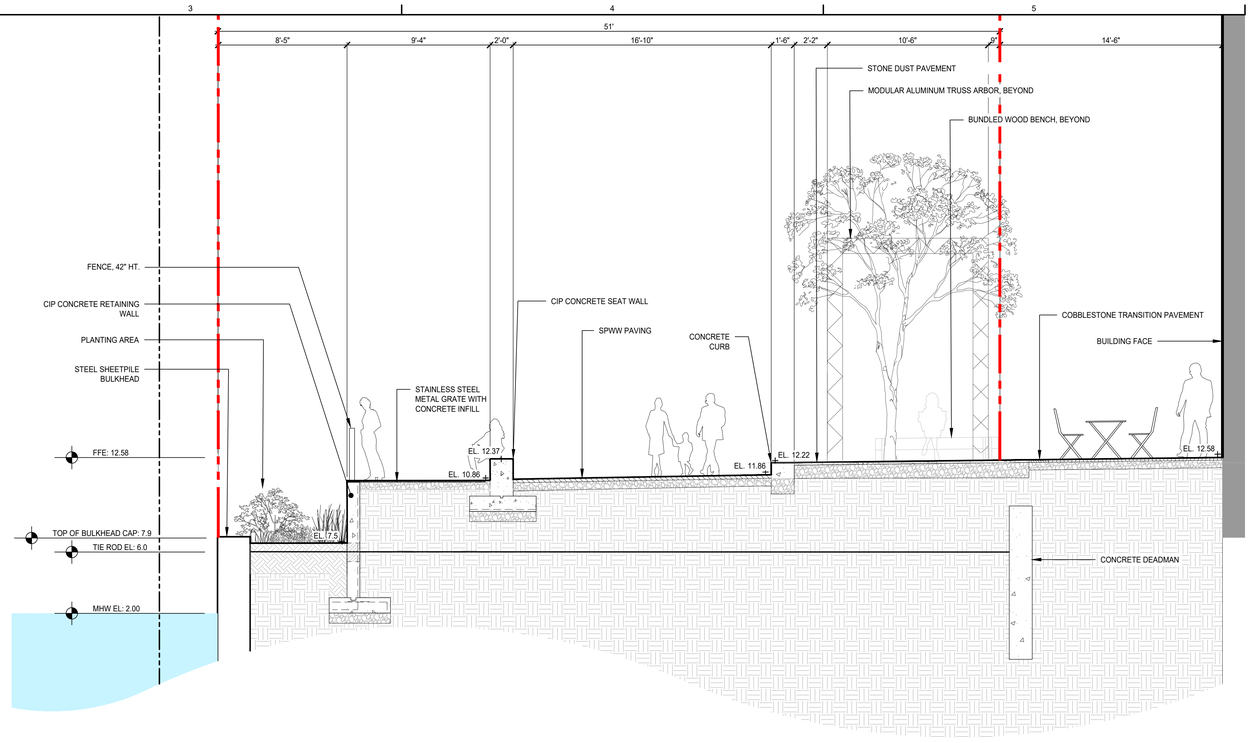

2 SHORE PUBLIC WALKWAY: SECTION
SCALE: 1/4" =1'

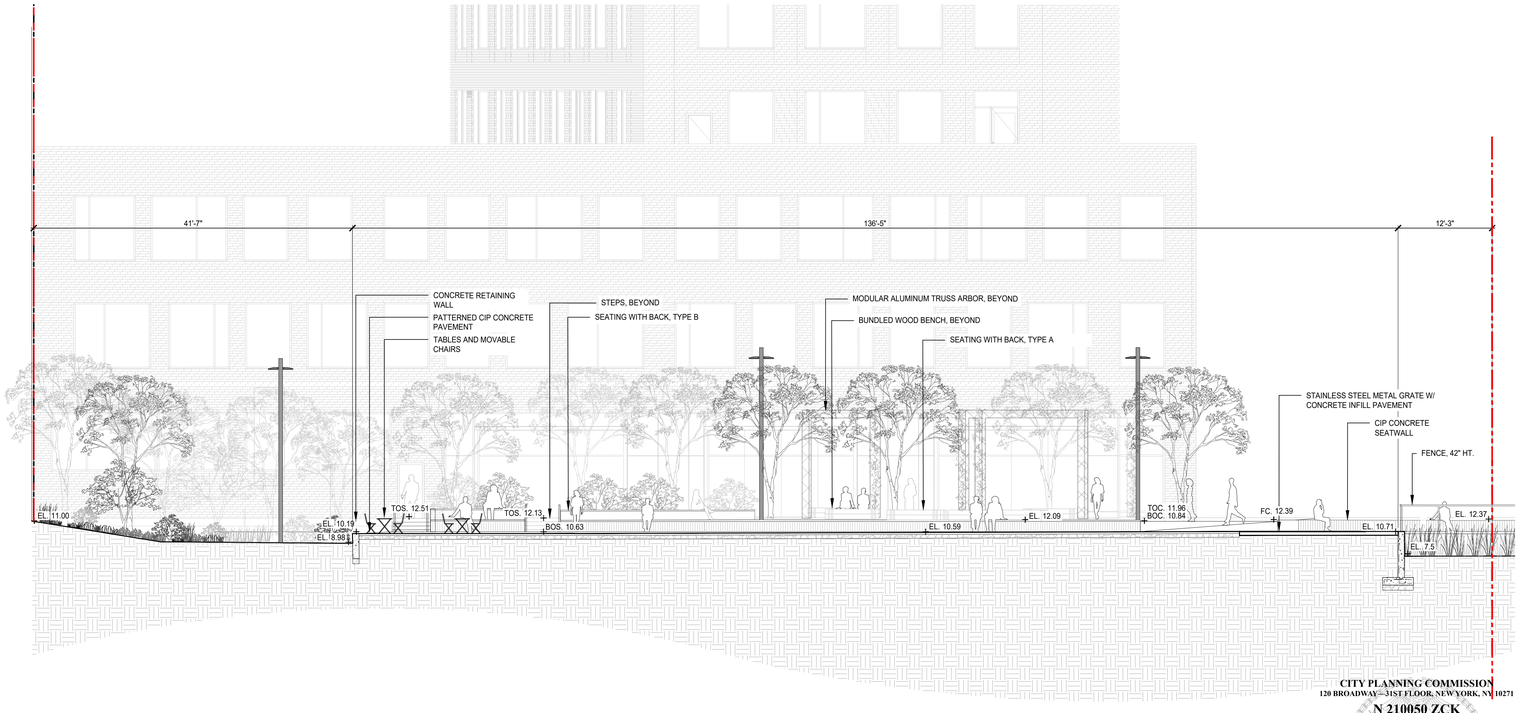

1 SHORE PUBLIC WALKWAY: LONGITUDINAL SECTION
SCALE: 1/8"=1'-0"

CITY PLANNING COMMISSION
120 BROADWAY – 31ST FLOOR, NEW YORK, NY 10271

N 210050 ZCK
CERTIFICATION
ZR 62-811(b)
CHAIR APPROVED: 04/21/2021

N 210051 ZAK
AUTHORIZATION
ZR 62-822(b)
CPC APPROVED: 04/21/2021
EFFECTIVE DATE: 04/21/2021

SUBJECT TO VERIFICATION BY THE DEPARTMENT OF BUILDINGS FOR COMPLIANCE WITH ALL APPLICABLE PROVISIONS OF THE ZONING RESOLUTION OF THE CITY OF NEW YORK.

Huntington Street

300 Huntington St.
Brooklyn, NY

300 Huntington Street LLC
155 3rd Street
Brooklyn, NY 11231

DattnerArchitects
1385 Broadway, 15th Floor
New York, NY 10018
tel 212 247 2660
www.dattner.com

BERNHEIMER ARCHITECTURE

Landscape Architect
SCAPE Landscape Architecture DPC
277 Broadway, Ninth Floor
New York, NY 10007


Lighting Consultant
Flux Studio Ltd.
49 Elizabeth Street, 4th Floor
New York, NY 10013

Lighting Consultant
Sighte Studio, LLC
98 8th Street, Ste. 302
Brooklyn, NY 11231

Structural Engineers
De Nardis Engineering, LLC
239 Central Avenue, Suite 200
White Plains, NY 10606

Revisions

Issue: ULURP Submission

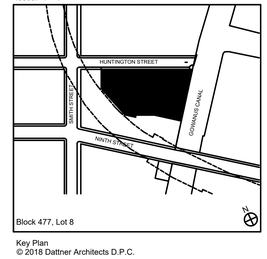

Block 477, Lot 8

Key Plan
© 2018 Dattner Architects D.P.C.


SECTIONS

Date	09/22/2020
Scale	AS NOTED
Drawn By	
Checked By	
Project No.	1816
Sheet No.:	L-300.00

Seal

By access to or receipt of the User and Intended Recipient, as the case may be, of the Documents, you acknowledge and agree that the Documents, provided by Dattner Architects D.P.C., including but not limited to plans and specifications, is any media (the "Documents"), are copyrighted instruments of professional service. The User agrees that the Documents may not be used for any other project or for any use not expressly authorized by Dattner Architects D.P.C. in writing. Unauthorized use of the Documents is at the sole risk of the User or any other party accessing the Documents. The User and any other party accessing the Documents shall, to the fullest extent permitted by law, defend, indemnify and hold harmless Dattner Architects, its principals, consultants, agents and/or employees from and against any and all claims, liabilities, damages, losses, judgments, costs and expenses, including but not limited to attorneys' fees and expenses, arising out of or resulting from unauthorized use of the Documents. Use of the Documents is at the sole risk of the User or any other party accessing the Documents. The User and any other party accessing the Documents shall, to the fullest extent permitted by law, defend, indemnify and hold harmless Dattner Architects, its principals, consultants, agents and/or employees from and against any and all claims, liabilities, damages, losses, judgments, costs and expenses, including but not limited to attorneys' fees and expenses, arising out of or resulting from unauthorized use of the Documents. Unless otherwise agreed to in writing by Dattner Architects, there is no transfer of any ownership interest in the Documents, including any common law rights to any intellectual property rights embodied in the Documents, including any electronic media version. Any reuse, alteration, addition to or modification of the Documents, including any electronic media version, shall be at the User's sole risk and without liability or legal exposure to Dattner Architects, and the User shall indemnify, defend and hold harmless Dattner Architects from all claims, damages, losses, expenses, including attorneys' fees, arising out of or resulting therefrom. Any such reuse, alteration, addition to or modification by the User or any person or entity that the User has allowed to use the Documents, shall be at the User's sole risk and without liability or legal exposure to Dattner Architects, and the User shall indemnify, defend and hold harmless Dattner Architects from all claims, damages, losses, expenses, including attorneys' fees, arising out of or resulting therefrom.

Plotted: 10/5/2019 8:27:47 AM

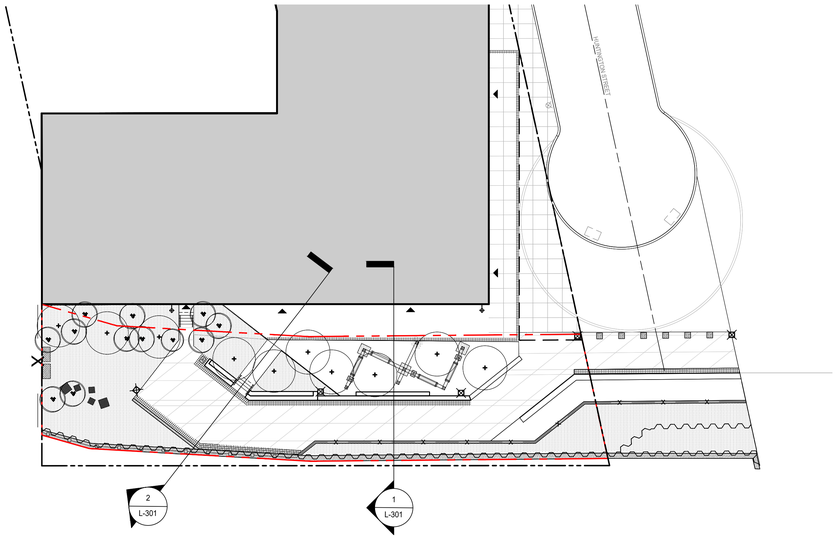


- KEY PLAN
NTS


LEGEND

ZONING LOT LINE

LIMIT OF SPWW - SHORE PUBLIC WALKWAY / WPAA

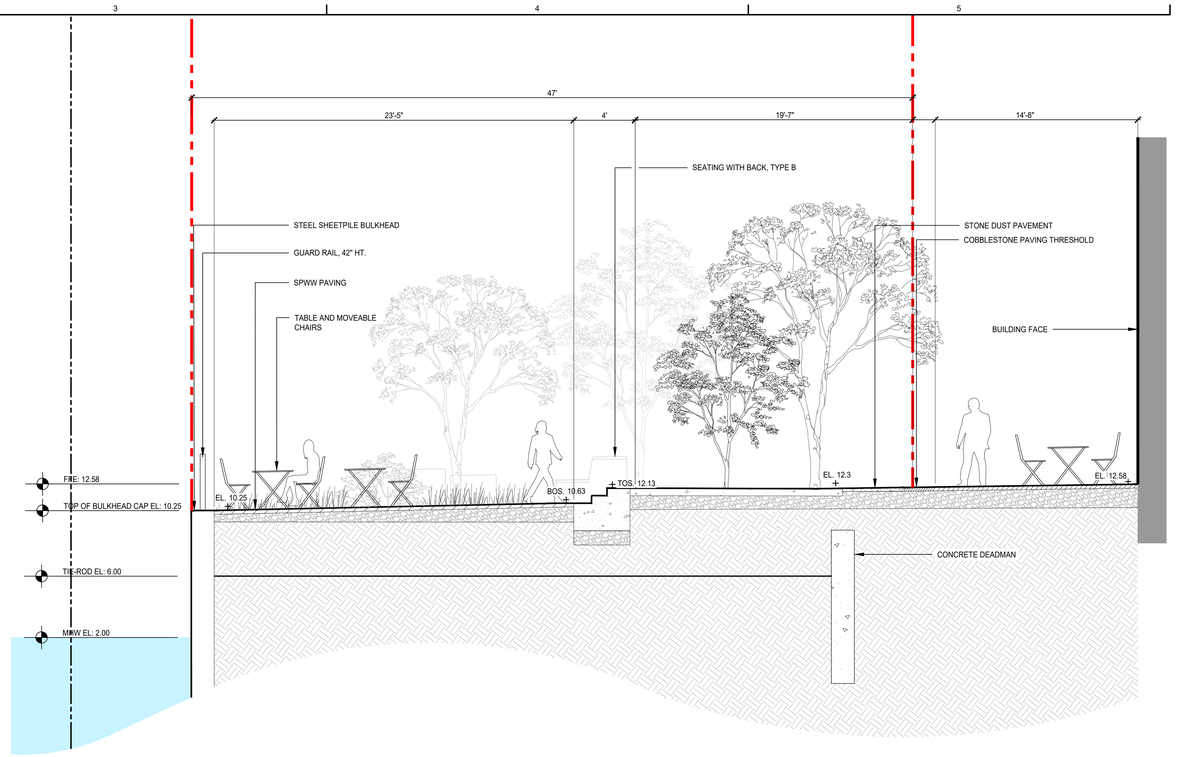

2 SHORE PUBLIC WALKWAY: SECTION
SCALE: 1/4" =1'

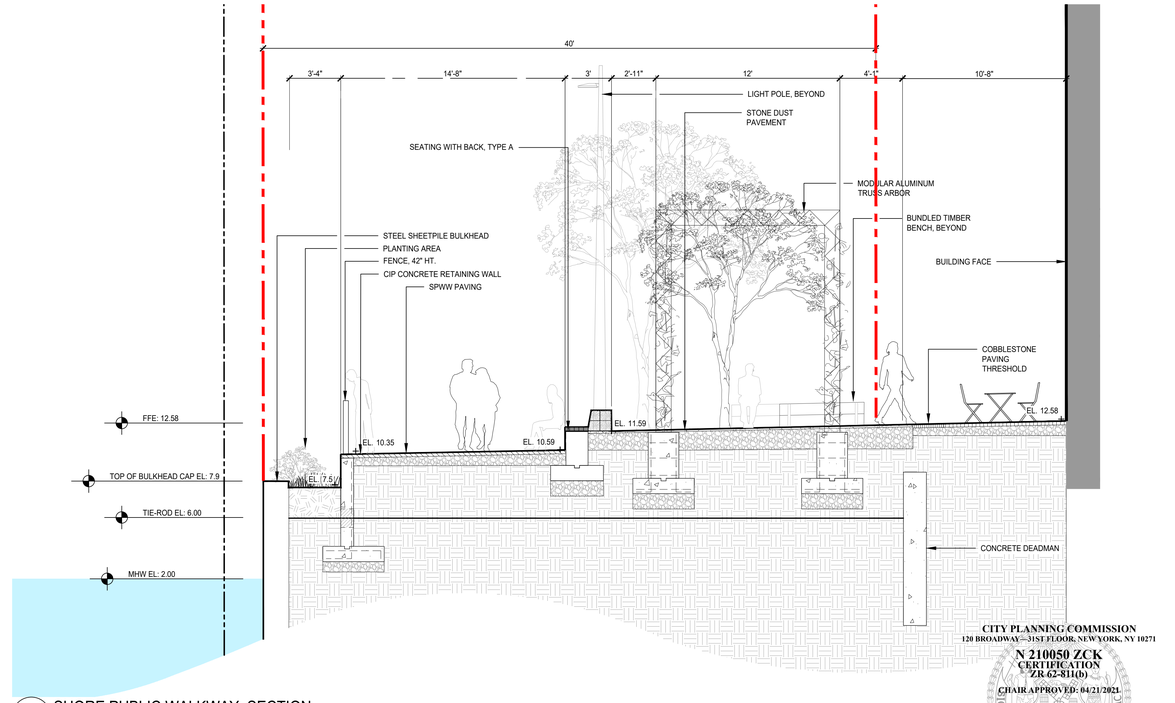

1 SHORE PUBLIC WALKWAY: SECTION
SCALE: 1/4"=1'-0"

CITY PLANNING COMMISSION
120 BROADWAY – 31ST FLOOR, NEW YORK, NY 10271

N 210050 ZCK
CERTIFICATION
ZR 62-811(b)
CHAIR APPROVED: 04/21/2021

N 210051 ZAK
AUTHORIZATION
ZR 62-822(b)
CPC APPROVED: 04/21/2021
EFFECTIVE DATE: 04/21/2021

SUBJECT TO VERIFICATION BY THE DEPARTMENT OF BUILDINGS FOR COMPLIANCE WITH ALL APPLICABLE PROVISIONS OF THE ZONING RESOLUTION OF THE CITY OF NEW YORK.

Huntington Street

300 Huntington St.
Brooklyn, NY

300 Huntington Street LLC
155 3rd Street
Brooklyn, NY 11231

DattnerArchitects
1385 Broadway, 15th Floor
New York, NY 10018
tel 212 247 2660
www.dattner.com

BERNHEIMER ARCHITECTURE

Landscape Architect
SCAPE Landscape Architecture DPC
277 Broadway, Ninth Floor
New York, NY 10007


Lighting Consultant
Flux Studio Ltd.
49 Elizabeth Street, 4th Floor
New York, NY 10013

Lighting Consultant
Sighte Studio, LLC
98 8th Street, Ste. 302
Brooklyn, NY 11231

Structural Engineers
De Nardis Engineering, LLC
239 Central Avenue, Suite 200
White Plains, NY 10606

Revisions

Issue: ULURP Submission

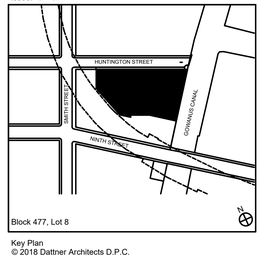

Key Plan

© 2018 Dattner Architects D.P.C.

SECTIONS


Date	09/22/2020
Scale	AS NOTED
Drawn By	
Checked By	
Project No.	1816
Sheet No.:	L-301.00

Seal


By access or receipt, the User acknowledges, consents and agrees that the Documents, provided by Dattner Architects D.P.C., including but not limited to plans and specifications, in any media (the "Documents"), are copyrighted instruments of professional service. The User agrees that the Documents may not be used for any other purpose or for any parties other than the User without the prior written consent of Dattner Architects. The User acknowledges that the Documents are the property of Dattner Architects and that Dattner Architects retains all common law, statutory and other reserved rights, including the copyright thereto. The User and any other party accessing the Documents shall, to the fullest extent permitted by law, indemnify and hold harmless Dattner Architects, its principals, consultants, agents and/or employees from and against any and all claims, liabilities, damages, losses, judgments, costs and expenses, including attorneys' fees, arising out of or in connection with the unauthorized use, reuse, change or modification of the Documents or any reliance by the User or any other party accessing the Documents. No representation is made by Dattner Architects as to the accuracy or scale of the Documents or that they reflect actual conditions. Use of the Documents is at the sole risk of the User or any other party accessing the Documents. The User and any other party accessing the Documents shall be liable for any damages, including but not limited to any defects in, inaccuracies or omissions from, the Documents, including but not limited to any defects in, inaccuracies or omissions from, the as-built conditions, that may be revealed during construction, that may be incurred by Dattner Architects, its principals, consultants, agents and/or employees as a result of any unauthorized changes to or use of

By access or receipt, the User acknowledges, covenants and agrees that the documents, provided by Dattner Architects D.P.C., including but not limited to plans and specifications, in any media (the "Documents"), are copyrighted instruments of professional service. The User agrees that the Documents may not be used for any other project or for any extensions of this project, except by agreement in writing by Dattner Architects. The User further agrees that Dattner Architects shall have no responsibility or liability in connection with the unauthorized use, reuse, change or modification of the Documents in any manner by any party other than Dattner Architects. The User agrees to indemnify and hold harmless Dattner Architects from any claims, damages, losses, expenses, including but not limited to attorney's fees and related documents, that may be incurred by Dattner Architects, its principals, consultants, agents and/or employees as a result of any and all unauthorized changes to or use of the Documents, including but not limited to any alteration to, modification of, deviation from, use as Shop Drawings, or additions to the Documents. Under no circumstance shall the transfer of the Documents and/or other instruments of service on or by electronic media be deemed a sale by Dattner Architects and Dattner Architects makes no warranties, either express or implied, as to their merchantability and fitness.

Plotted - 10/20/19 9:27:47 AM

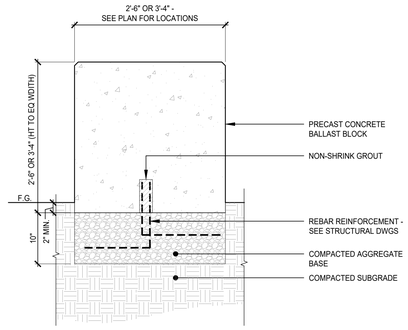


8 PRECAST CONCRETE BALLAST BLOCK SCULPTURE
SCALE: 1" = 1'-0"

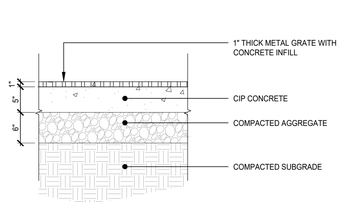





7 STAINLESS STEEL METAL GRATE WITH CONCRETE INFILL PAVEMENT
SCALE: 1" = 1'-0"

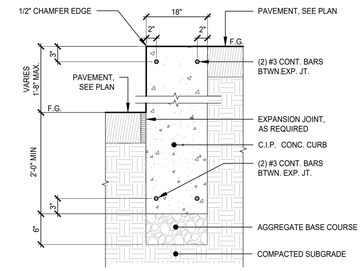

4 CIP CONCRETE CURB
SCALE: 1" = 1'-0"

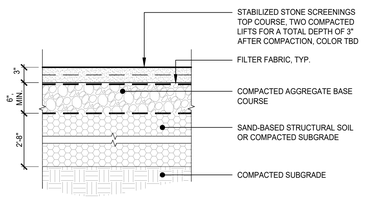


3 STONE DUST PAVEMENT
SCALE: 1" = 1'-0"

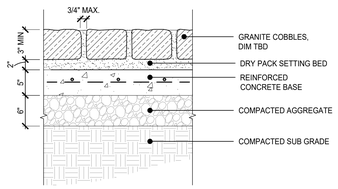





2 COBBLESTONE PAVING ON REINFORCED CONCRETE BASE
SCALE: 1" = 1'-0"

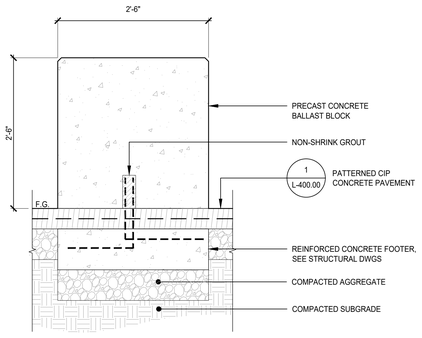


9 PRECAST CONCRETE BALLAST BLOCK BOLLARDS
SCALE: 1" = 1'-0"

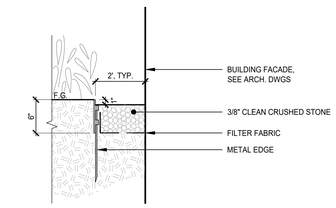

6 NO PLANT ZONE
SCALE: 1" = 1'-0"

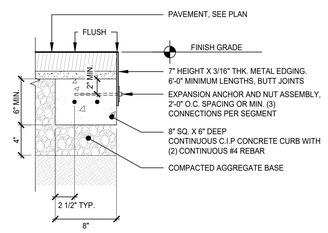

5 METAL EDGE AT PAVEMENT
SCALE: 1 1/2" = 1'-0"

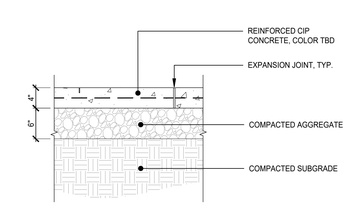

1 PATTERNED CIP CONCRETE PAVEMENT
SCALE: 1" = 1'-0"



CITY PLANNING COMMISSION
120 BROADWAY – 31ST FLOOR, NEW YORK, NY 10271
N 210050 ZCK
CERTIFICATION
ZR 62-811(b)
CHAIR APPROVED: 04/21/2021
N 210051 ZAK
AUTHORIZATION
ZR 62-822(b)
CPC APPROVED: 04/21/2021
EFFECTIVE DATE: 04/21/2021
SUBJECT TO VERIFICATION BY THE DEPARTMENT OF BUILDINGS FOR COMPLIANCE WITH ALL APPLICABLE PROVISIONS OF THE ZONING RESOLUTION OF THE CITY OF NEW YORK.

Huntington Street
300 Huntington St.
Brooklyn, NY

300 Huntington Street LLC
155 3rd Street
Brooklyn, NY 11231

Dattner Architects
1385 Broadway, 15th Floor
New York, NY 10018
tel 212 247 2660
www.dattner.com

BERNHEIMER ARCHITECTURE

Landscape Architect
SCAPE Landscape Architecture DPC
277 Broadway, Ninth Floor
New York, NY 10007


Lighting Consultant
Flux Studio Ltd.
49 Elizabeth Street, 4th Floor
New York, NY 10013

Lighting Consultant
Sighte Studio, LLC
98 8th Street, Ste. 302
Brooklyn, NY 11231

Structural Engineers
De Nardis Engineering, LLC
239 Central Avenue, Suite 200
White Plains, NY 10606

Revisions

Issue: ULURP Submission

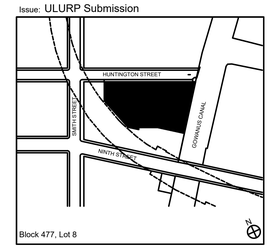



Key Plan
© 2018 Dattner Architects D.P.C.

SITE DETAILS


Date	09/22/2020
Scale	AS NOTED
Drawn By	
Checked By	
Project No.	1816
Sheet No.:	L-400.00

Seal

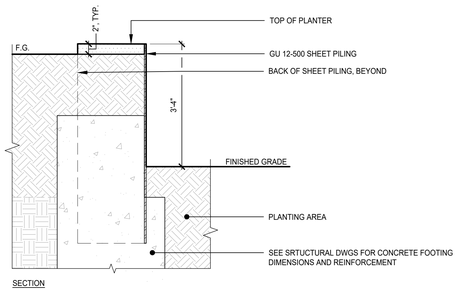


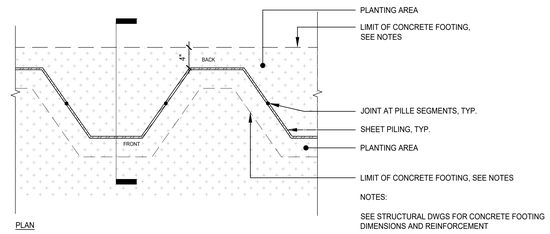


6 STEEL SHEET PILE PLANTER WALL
SCALE: 1" = 1'-0"

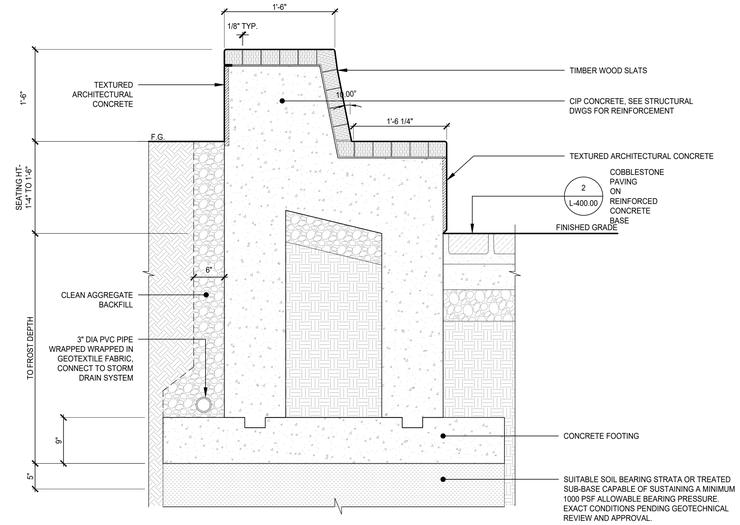


3 SEATING WITH BACK TYPE B
SCALE: 1" = 1'-0"

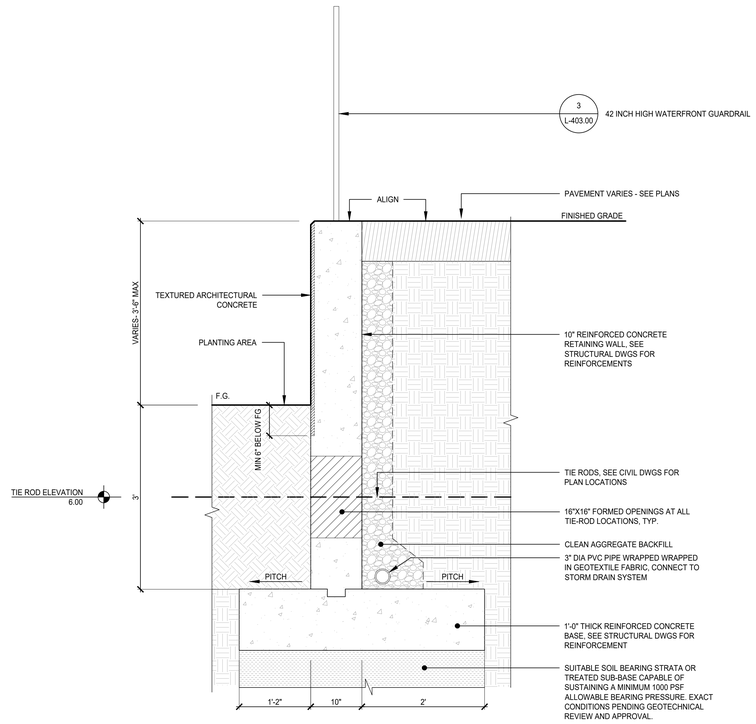

5 CIP CONCRETE RETAINING WALL
SCALE: 1" = 1'-0"

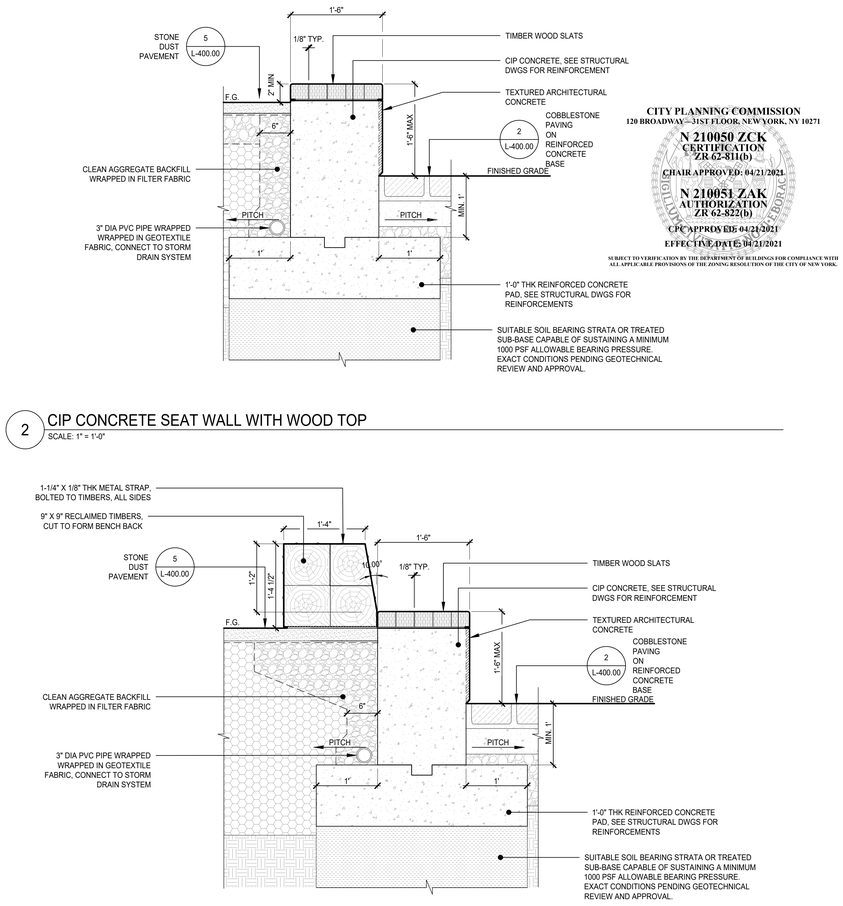

2 CIP CONCRETE SEAT WALL WITH WOOD TOP
SCALE: 1" = 1'-0"

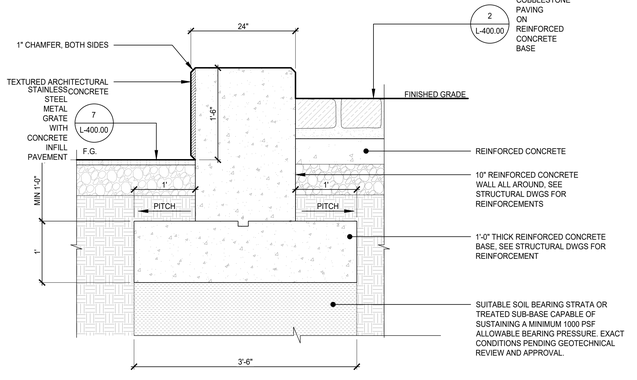

4 CIP CONCRETE SEAT WALL
SCALE: 1" = 1'-0"

1 SEATING WITH BACK TYPE A
SCALE: 1" = 1'-0"

CITY PLANNING COMMISSION
120 BROADWAY – 31ST FLOOR, NEW YORK, NY 10271
N 210050 ZCK
CERTIFICATION
ZR 62-811(b)
CHAIR APPROVED: 04/21/2021
N 210051 ZAK
AUTHORIZATION
ZR 62-822(b)
CPC APPROVED: 04/21/2021
EFFECTIVE DATE: 04/21/2021
SUBJECT TO VERIFICATION BY THE DEPARTMENT OF BUILDINGS FOR COMPLIANCE WITH ALL APPLICABLE PROVISIONS OF THE ZONING RESOLUTION OF THE CITY OF NEW YORK.

By access to or receipt, the User acknowledges, covenants and agrees that the documents, provided by Dattner Architects D.P.C., including but not limited to plans and specifications, in any media (the "Documents"), are copyrighted instruments of professional service. The User agrees that the Documents may not be used for any other project or for any work expressly authorized in writing by Dattner Architects D.P.C. The User further agrees that Dattner Architects shall have no responsibility or liability in connection with the unauthorized use, reuse, change or modification of the Documents in any manner by the User or by any person or entity for which the User is responsible. The User agrees to indemnify and hold harmless Dattner Architects and Dattner Architects' consultants, agents and/or employees as a result of any and all unauthorized changes to or use of the Documents, including but not limited to any alteration to, modification of, deviation from, use at Shop Drawings, or additions to the Documents. Under no circumstances shall the transfer of the Documents by electronic media be deemed a sale by Dattner Architects and Dattner Architects makes no warranties, either express or implied, as to their merchantability and fitness for any particular purpose.

Plotted: 1/29/2019 9:27:47 AM

Huntington Street

300 Huntington St.
Brooklyn, NY

300 Huntington Street LLC
155 3rd Street
Brooklyn, NY 11231

Dattner Architects
1385 Broadway, 15th Floor
New York, NY 10018
tel 212 247 2660
www.dattner.com

BERNHEIMER ARCHITECTURE

Landscape Architect
SCAPE Landscape Architecture DPC
277 Broadway, Ninth Floor
New York, NY 10007


Lighting Consultant
Flux Studio Ltd.
49 Elizabeth Street, 4th Floor
New York, NY 10013

Lighting Consultant
Sighte Studio, LLC
98 8th Street, Ste. 302
Brooklyn, NY 11231

Structural Engineers
De Nardis Engineering, LLC
239 Central Avenue, Suite 200
White Plains, NY 10606

Revisions

Issue: ULURP Submission

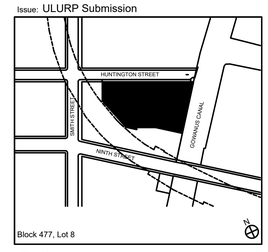

Key Plan
© 2018 Dattner Architects D.P.C.

SITE DETAILS

Date	09/22/2020
Scale	AS NOTED
Drawn By	
Checked By	
Project No.	1816
Sheet No.:	L-401.00


Seal

By receipt or copying this Work acknowledges, covenants and agrees that the documents, provided by Dattner Architects D.P.C., including but not limited to plans and specifications, in any media (the "Documents"), are copyrighted instruments of professional service. The User agrees that the Documents may not be used for any other project or for any extensions of this Project, except by agreement in writing and with appropriate compensation to Dattner Architects. The User agrees that the Documents may not be used by any party accessing the Documents for any other project or for any extensions of this Project, except by agreement in writing and with appropriate compensation to Dattner Architects. The User and any other party accessing the Documents hereby agrees to indemnify and hold harmless Dattner Architects, its principals, consultants, agents and/or employees from and against any and all claims, liabilities, damages, losses, judgments, costs and expenses, including attorneys' fees, arising out of or resulting from any reuse of the Documents by the User or any other party accessing the Documents. The User and any other party accessing the Documents hereby waives any claim against Dattner Architects, its principals, consultants, agents and/or employees for any injuries or damages resulting from any reuse of the Documents by the User or any other party accessing the Documents. The User and any other party accessing the Documents hereby agrees to defend, indemnify and hold harmless Dattner Architects, its principals, consultants, agents and/or employees from and against any and all claims, liabilities, damages, losses, judgments, costs and expenses, including attorneys' fees, arising out of or resulting from any reuse of the Documents by the User or any other party accessing the Documents. Submission or distribution of the Documents to meet official regulatory requirements or for purposes in connection with the Project is not to be construed as publication in derogation of Dattner Architects' reserved rights. Any changes to or use of the Documents, including but not limited to any deletions, modifications, additions to the Documents, shall be identified and clearly marked as changes by the party making such changes. The User and any other party accessing the Documents hereby agrees to indemnify and hold harmless Dattner Architects, its principals, consultants, agents and/or employees from and against any and all claims, liabilities, damages, losses, judgments, costs and expenses, including attorneys' fees, arising out of or resulting from any changes to the Documents, whether or not authorized by Dattner Architects. The User agrees that the Documents may not be used for any other project or for any extensions of this Project, except by agreement in writing and with appropriate compensation to Dattner Architects. The User and any other party accessing the Documents hereby agrees to indemnify and hold harmless Dattner Architects, its principals, consultants, agents and/or employees from and against any and all claims, liabilities, damages, losses, judgments, costs and expenses, including attorneys' fees, arising out of or resulting from any reuse of the Documents by the User or any other party accessing the Documents. The User and any other party accessing the Documents hereby waives any claim against Dattner Architects, its principals, consultants, agents and/or employees for any injuries or damages resulting from any reuse of the Documents by the User or any other party accessing the Documents. The User and any other party accessing the Documents hereby agrees to defend, indemnify and hold harmless Dattner Architects, its principals, consultants, agents and/or employees from and against any and all claims, liabilities, damages, losses, judgments, costs and expenses, including attorneys' fees, arising out of or resulting from any changes to the Documents, whether or not authorized by Dattner Architects. The User agrees that the Documents may not be used for any other project or for any extensions of this Project, except by agreement in writing and with appropriate compensation to Dattner Architects. The User and any other party accessing the Documents hereby agrees to indemnify and hold harmless Dattner Architects, its principals, consultants, agents and/or employees from and against any and all claims, liabilities, damages, losses, judgments, costs and expenses, including attorneys' fees, arising out of or resulting from any reuse of the Documents by the User or any other party accessing the Documents. The User and any other party accessing the Documents hereby waives any claim against Dattner Architects, its principals, consultants, agents and/or employees for any injuries or damages resulting from any reuse of the Documents by the User or any other party accessing the Documents. The User and any other party accessing the Documents hereby agrees to defend, indemnify and hold harmless Dattner Architects, its principals, consultants, agents and/or employees from and against any and all claims, liabilities, damages, losses, judgments, costs and expenses, including attorneys' fees, arising out of or resulting from any changes to the Documents, whether or not authorized by Dattner Architects. Under no circumstances shall the transfer of the Documents under any circumstances be deemed a sale by Dattner Architects, and Dattner Architects retains all statutory and common law rights, including but not limited to any moral rights, in the Documents, whether or not registered.

Plotted: 10/20/19 8:57:47 AM

IMAGE TO ILLUSTRATE DESIGN INTENT ONLY.



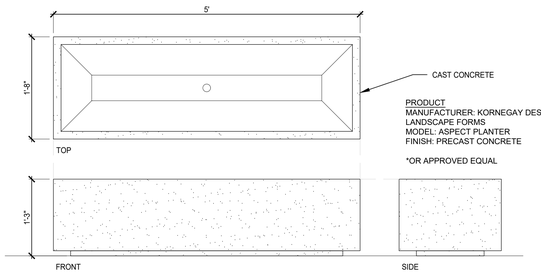


PRODUCT
MANUFACTURER: KORNEGAY DESIGN/ LANDSCAPE FORMS
MODEL: ASPECT PLANTER
FINISH: PRECAST CONCRETE

*OR APPROVED EQUAL

8 PLANTER
SCALE: 1" = 1'-0"



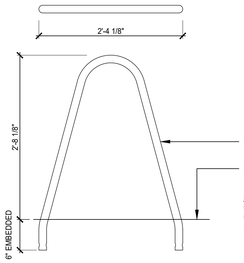


METAL TUBING

FINISH GRADE


PRODUCT
MANUFACTURER: LANDSCAPE FORMS
MODEL: BOLA BIKE RACK
FINISH: STAINLESS STEEL

7 BICYCLE RACK
SCALE: 1" = 1'-0"

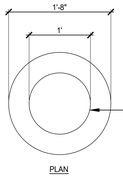

PLAN



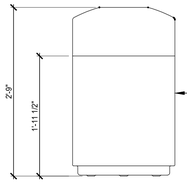


STAINLESS STEEL TOP AND BODY


FRONT ELEVATION

PRODUCT
MANUFACTURER: LANDSCAPE FORMS
MODEL: STEELY CAN
LITTER RECEPTACLE, TOP OPENING
FINISH: STAINLESS STEEL TOP AND BODY

6 TRASH AND RECYCLE RECEPTACLES
SCALE: 1" = 1'-0"

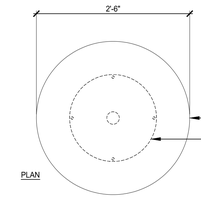

PLAN

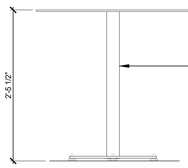


SIDE ELEVATION

PRODUCT
MANUFACTURER: LANDSCAPE FORMS
MODEL: PARC CENTRE LINE
30" DIAMETER TABLE
FINISH: POWDER- COATED STEEL, COLOR TBD



5 TABLES
SCALE: 1" = 1'-0"




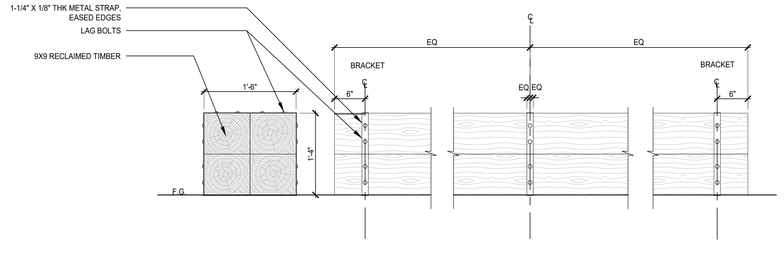


3 BACKLESS SEATING
SCALE: 1" = 1'-0"

IMAGE TO ILLUSTRATE DESIGN INTENT ONLY.



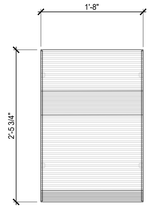

PLAN VIEW

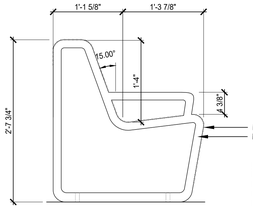


METAL ROD SLATS
METAL FRAME

PRODUCT
MANUFACTURER: MMCITE
MODEL: LIMPIDO CHAIR
LLP225
FINISH: POWDER-COATED STEEL
COLOR: TBD

SIDE ELEVATION


4 MOVABLE CHAIR
SCALE: 1/X" = X'-0"

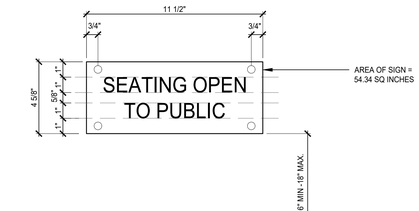


NOTE:
1. 3/16" THK METAL PANEL
2. LETTERING ETCHED AND FILLED WITH COLOR, TBD
3. SIGN SURFACE MOUNTED WITH TAMPER PROOF ATTACHMENTS.

2 SHORE PUBLIC WALKWAY SEATING SIGNAGE
SCALE: 3" = 1'-0"


NOTES:
1. LETTERING ETCHED AND FILLED WITH COLOR, TBD
2. * MAINTENANCE PERSONNEL SUBJECT TO CHANGE. FINAL DETERMINATION OF EMAIL AND PHONE # ARE TO BE COORDINATED WITH THE OWNER DURING SHOP DRAWING PROCESS.

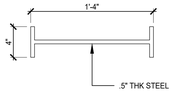

PLAN

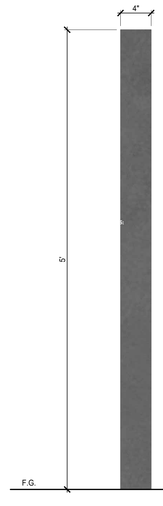

SECTION

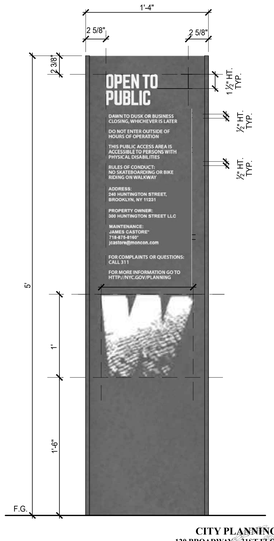

ELEVATION

1 SHORE PUBLIC WALKWAY ENTRY SIGN & ZONING LOT LINE SIGNAGE
SCALE: 1 1/2" = 1'-0"

CITY PLANNING COMMISSION
120 BROADWAY – 31ST FLOOR, NEW YORK, NY 10271

N 210050 ZCK
CERTIFICATION
ZR 62-811(b)
CHAIR APPROVED: 04/21/2021

N 210051 ZAK
AUTHORIZATION
ZR 62-822(b)
CPC APPROVED: 04/21/2021
EFFECTIVE DATE: 04/21/2021

SUBJECT TO VERIFICATION BY THE DEPARTMENT OF BUILDINGS FOR COMPLIANCE WITH ALL APPLICABLE PROVISIONS OF THE ZONING RESOLUTION OF THE CITY OF NEW YORK.

Huntington Street

300 Huntington St.
Brooklyn, NY

300 Huntington Street LLC
155 3rd Street
Brooklyn, NY 11231

DattnerArchitects
1385 Broadway, 15th Floor
New York, NY 10018
tel 212 247 2660
www.dattner.com

BERNHEIMER ARCHITECTURE

Landscape Architect
SCAPE Landscape Architecture DPC
277 Broadway, Ninth Floor
New York, NY 10007


Lighting Consultant
Flux Studio Ltd.
49 Elizabeth Street, 4th Floor
New York, NY 10013

Lighting Consultant
Sighte Studio, LLC
98 8th Street, Ste. 302
Brooklyn, NY 11231

Structural Engineers
De Nardis Engineering, LLC
239 Central Avenue, Suite 200
White Plains, NY 10606

Revisions

Issue: ULURP Submission

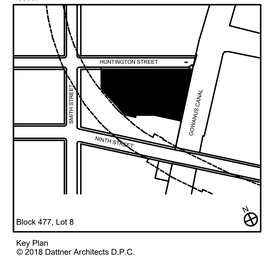


Key Plan

© 2018 Dattner Architects D.P.C.


SITE DETAILS

Date	09/22/2020
Scale	AS NOTED
Drawn By	
Checked By	
Project No.	1816
Sheet No.:	L-402.00

Seal

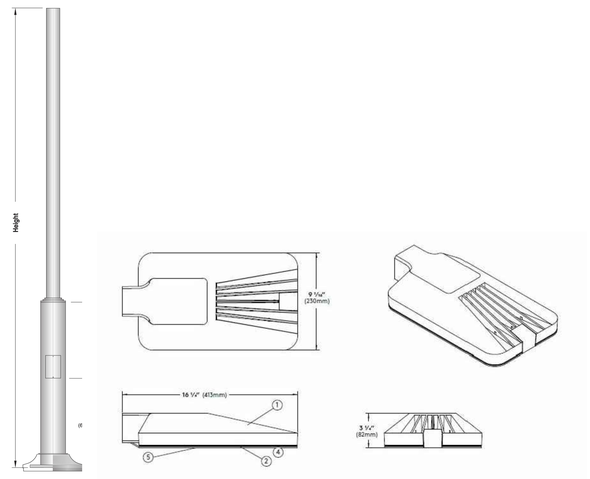


4 LIGHT POLE DETAIL
SCALE: NTS

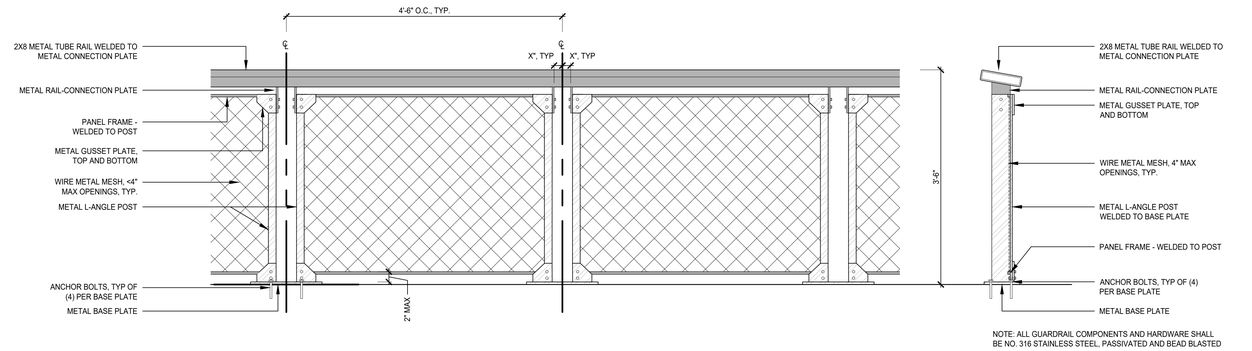

NOTE: ALL GUARDRAIL COMPONENTS AND HARDWARE SHALL BE NO. 316 STAINLESS STEEL, PASSIVATED AND BEAD BLASTED


3 42 INCH HIGH WATERFRONT GUARDRAIL / FENCE
SCALE: 1" = 1'-0"

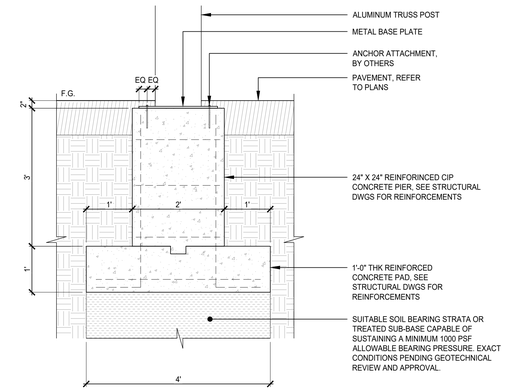


2 TRUSS FOOTING
SCALE: 3/4" = 1'-0"



AXON VIEW

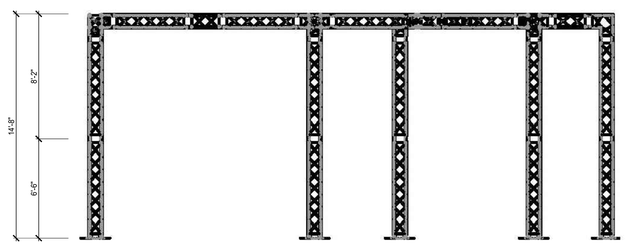

FRONT ELEVATION

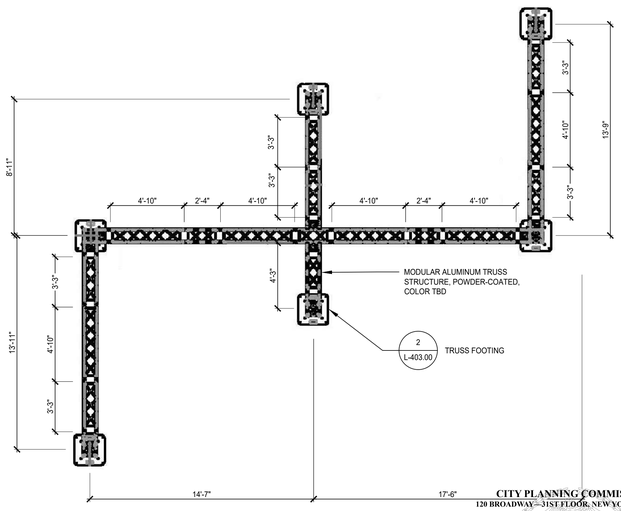

PLAN VIEW

1 MODULAR ALUMINUM TRUSS ARBOR
SCALE: 1/4" = 1'-0"

CITY PLANNING COMMISSION
120 BROADWAY – 31ST FLOOR, NEW YORK, NY 10271
N 210050 ZCK
CERTIFICATION
ZR 62-811(b)
CHAIR APPROVED: 04/21/2021
N 210051 ZAK
AUTHORIZATION
ZR 62-822(b)
CPC APPROVED: 04/21/2021
EFFECTIVE DATE: 04/21/2021
SUBJECT TO VERIFICATION BY THE DEPARTMENT OF BUILDINGS FOR COMPLIANCE WITH ALL APPLICABLE PROVISIONS OF THE ZONING RESOLUTION OF THE CITY OF NEW YORK.

Huntington Street

300 Huntington St.
Brooklyn, NY

300 Huntington Street LLC
155 3rd Street
Brooklyn, NY 11231

DattnerArchitects
1385 Broadway, 15th Floor
New York, NY 10018
tel 212 247 2660
www.dattner.com

BERNHEIMER ARCHITECTURE

Landscape Architect
SCAPE Landscape Architecture DPC
277 Broadway, Ninth Floor
New York, NY 10007


Lighting Consultant
Flux Studio Ltd.
49 Elizabeth Street, 4th Floor
New York, NY 10013

Lighting Consultant
Sighte Studio, LLC
98 8th Street, Ste. 302
Brooklyn, NY 11231

Structural Engineers
De Nardis Engineering, LLC
239 Central Avenue, Suite 200
White Plains, NY 10606

Revisions

Issue: ULURP Submission

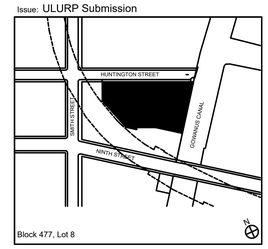

Key Plan

© 2018 Dattner Architects D.P.C.

SITE DETAILS

Date	09/22/2020
Scale	AS NOTED
Drawn By	
Checked By	
Project No.	1816
Sheet No.:	L-403.00


Seal

By access or receipt, the User acknowledges, covenants, and agrees that the documents, provided by Dattner Architects D.P.C., including but not limited to plans and specifications, in any media (the "Documents"), are copyrighted instruments of professional service. The User agrees that the Documents may not be used for any other project or for any use not expressly authorized in writing by Dattner Architects. The User further agrees that Dattner Architects shall have no responsibility or liability in connection with the unauthorized use, reuse, change or modification of the Documents in any manner by the User or by any person or entity that the User allows to use the Documents. The User agrees to indemnify and hold harmless Dattner Architects and its principals, consultants, agents and/or employees from any and all claims, damages, and expenses, including attorney's fees and related expenses, that may be incurred by Dattner Architects, its principals, consultants, agents and/or employees as a result of any and all unauthorized changes to or use of the Documents, including but not limited to any alterations to, modification of, deviation from, use as Shop Drawings, or additions to the Documents. Under no circumstances shall the transfer of the Documents and/or other instruments of service on or by electronic media be deemed a sale by Dattner Architects and Dattner Architects makes no warranties, either express or implied, as to their merchantability and fitness for their intended purpose.


Plotted - 1/29/2019 4:27:47 AM

By access or receipt, the User acknowledges, covenants, and agrees that the documents, provided by Dattner Architects D.P.C., including but not limited to plans and specifications, in any media (the "Documents"), are copyrighted instruments of professional service. The User agrees that the Documents may not be used for any other project or for any set not expressly authorized in writing by Dattner Architects. The User further agrees that Dattner Architects shall have no responsibility or liability in connection with the unauthorized sale, reuse, change or modification of the Documents in any manner by the User or any third party. The User shall indemnify, defend and hold harmless Dattner Architects and its principals, consultants, agents and/or employees from any claim, liability, damage, loss or expense, including attorney's fees and related expenses, that may be incurred by Dattner Architects, its principals, consultants, agents and/or employees as a result of any and all unauthorized changes to or use of the Documents, including but not limited to any alterations to, modification of, deviation from, use as Shop Drawings, or additions to the Documents. Under no circumstances shall the transfer of the Documents and/or other instruments of service on or by electronic media be deemed a sale by Dattner Architects and Dattner Architects makes no warranties, either express or implied, as to their merchantability and fitness for any purpose.


Plotted - 1/29/2019 4:27:47 AM

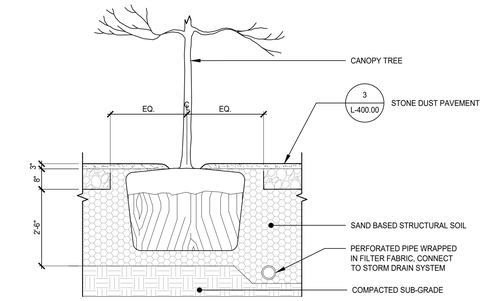


3 TREE PLANTING IN AGGREGATE PAVING
SCALE: 1/2" = 1'-0"

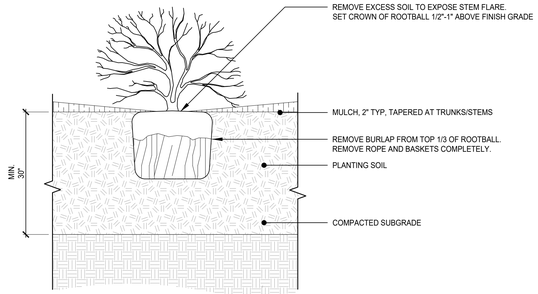

2 SHRUB PLANTING
SCALE: 1" = 1'-0"

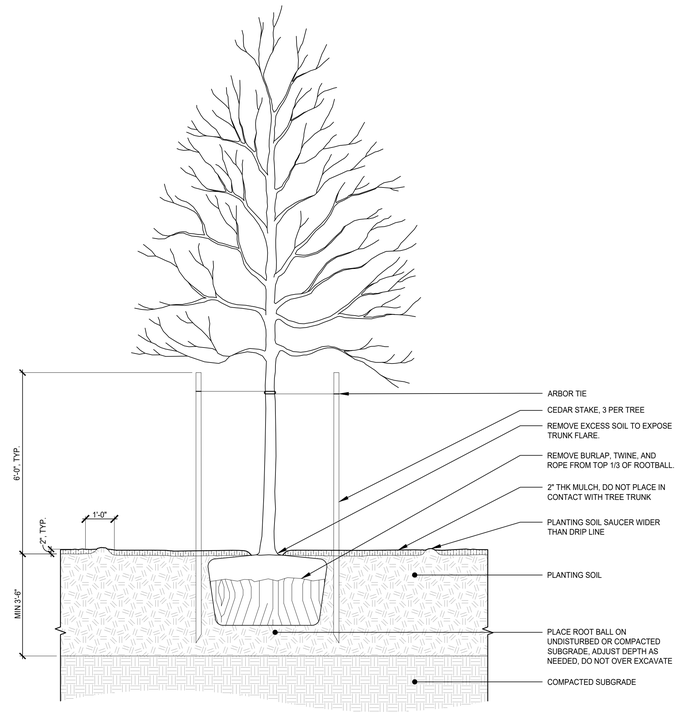

4 TYP TREE PLANTING
SCALE: 1/2" = 1'-0"

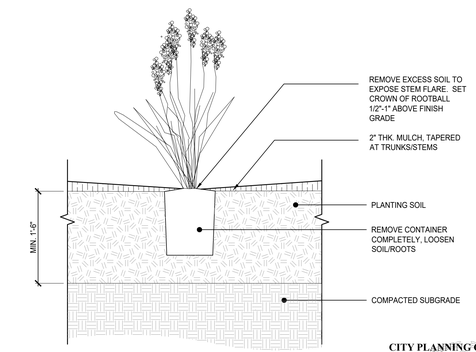

1 PERENNIAL PLANTING
SCALE: 1" = 1'-0"

CITY PLANNING COMMISSION
120 BROADWAY – 31ST FLOOR, NEW YORK, NY 10271

N 210050 ZCK
CERTIFICATION
ZR 62-811(b)
CHAIR APPROVED: 04/21/2021

N 210051 ZAK
AUTHORIZATION
ZR 62-822(b)
CPC APPROVED: 04/21/2021
EFFECTIVE DATE: 04/21/2021

SUBJECT TO VERIFICATION BY THE DEPARTMENT OF BUILDINGS FOR COMPLIANCE WITH ALL APPLICABLE PROVISIONS OF THE ZONING RESOLUTION OF THE CITY OF NEW YORK.

Huntington Street

300 Huntington St.
Brooklyn, NY

300 Huntington Street LLC
155 3rd Street
Brooklyn, NY 11231

Dattner Architects
1385 Broadway, 15th Floor
New York, NY 10018
tel 212 247 2660
www.dattner.com

BERNHEIMER ARCHITECTURE

Landscape Architect
SCAPE Landscape Architecture DPC
277 Broadway, Ninth Floor
New York, NY 10007


Lighting Consultant
Flux Studio Ltd.
49 Elizabeth Street, 4th Floor
New York, NY 10013

Lighting Consultant
Sighte Studio, LLC
98 8th Street, Ste. 302
Brooklyn, NY 11231

Structural Engineers
De Nardis Engineering, LLC
239 Central Avenue, Suite 200
White Plains, NY 10606

Revisions

Issue: ULURP Submission

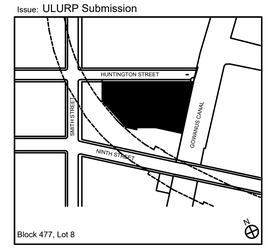

Key Plan
© 2018 Dattner Architects D.P.C.


PLANTING DETAILS

Date	09/22/2020
Scale	AS NOTED
Drawn By	
Checked By	
Project No.	1816

Seal

Sheet No.:

L-500.00

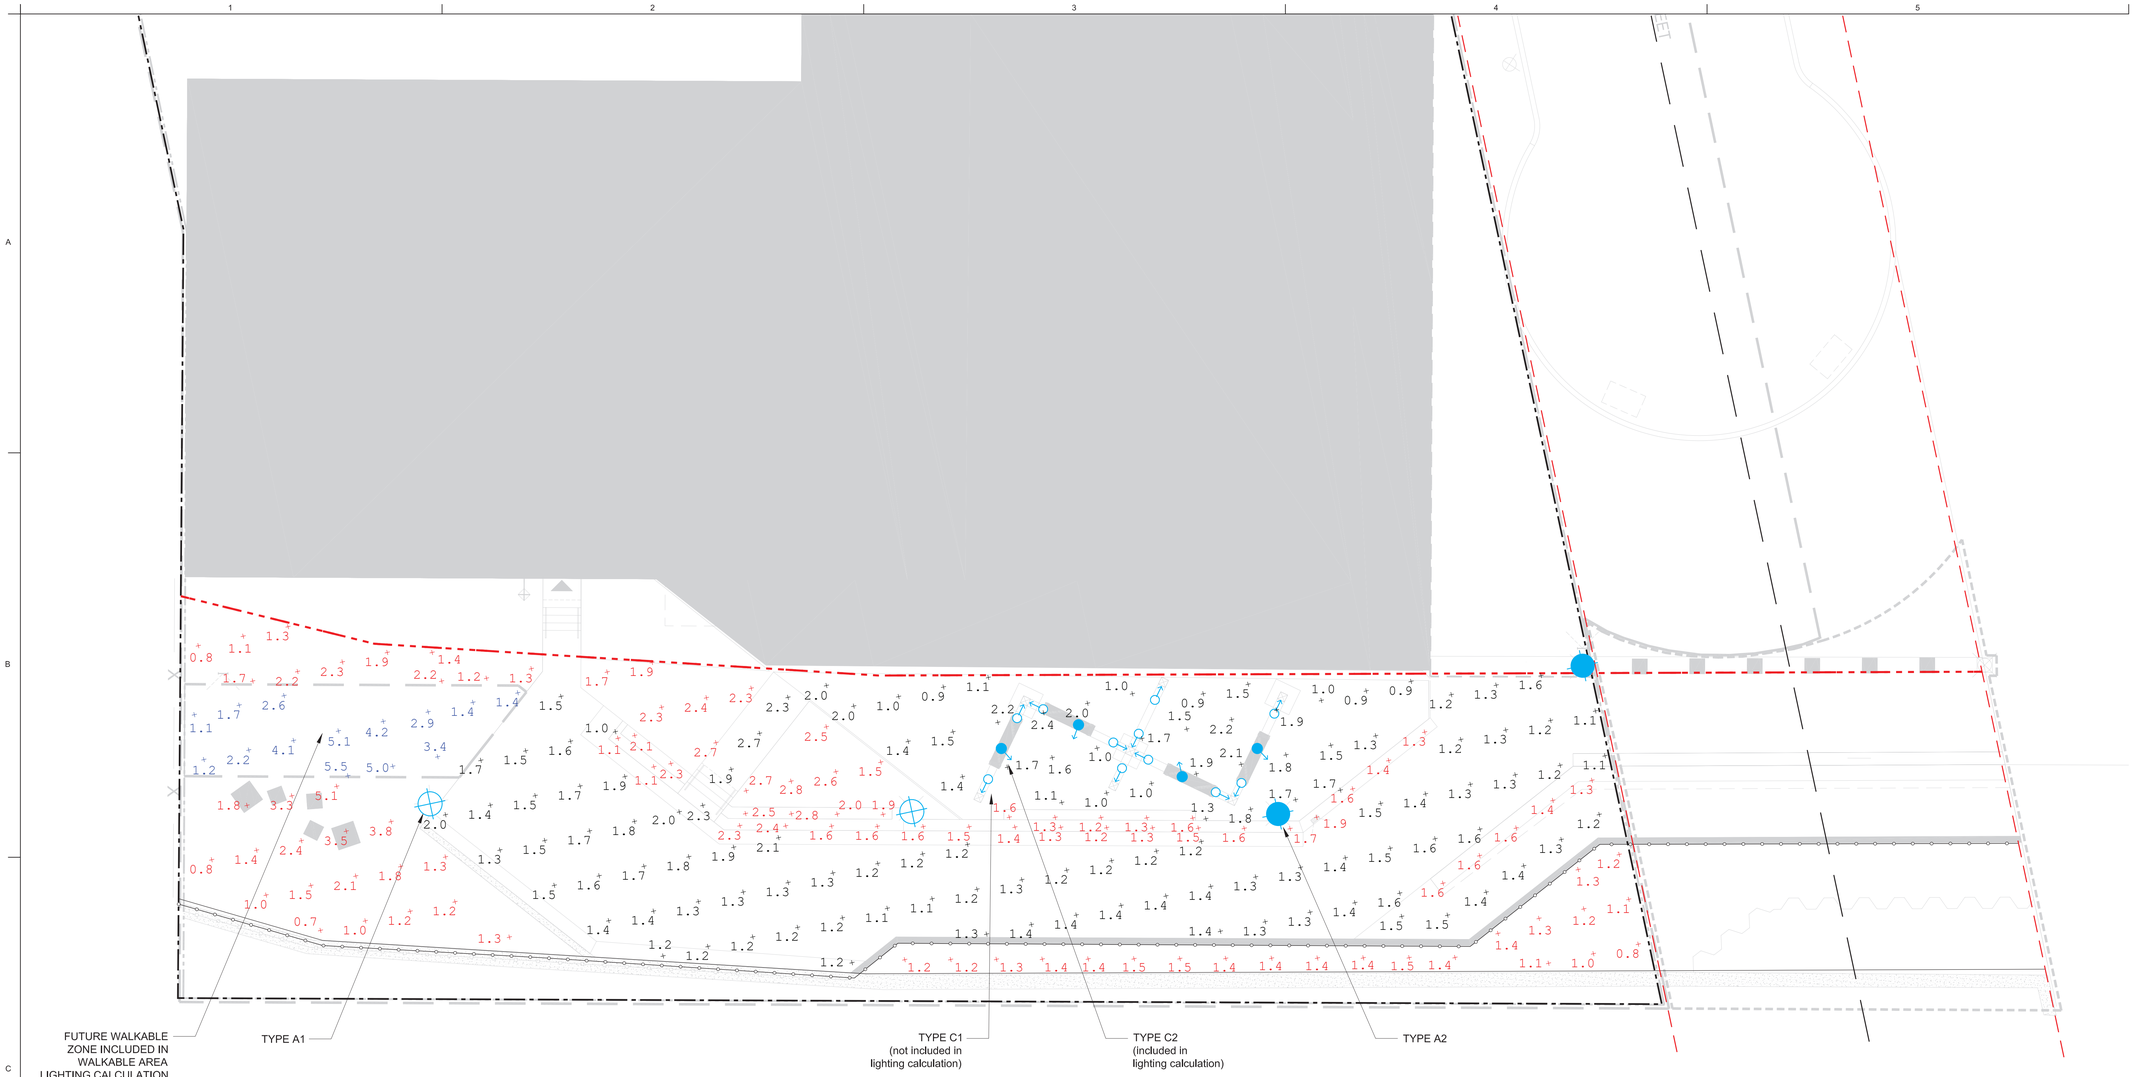

1 Lighting Photometric Plan
1/8" = 1'-0"

0' 2' 4' 8' 16'

LEGEND

- EXISTING BULKHEAD
- PROPERTY LINE
- LIMIT OF SPW - SHORE PUBLIC WALKWAY
- 42" HIGH GUARDRAIL ALONG WATERFRONT
- VISUAL CORRIDOR
- CENTER LINE OF VISUAL CORRIDOR & CSO EASEMENT

Calculation Summary									
Label	**Legend**	**CalcType**	**Avg**	**Max**	**Min**	**Avg/Min**	**Max/Min**	**#Pts**	**Units**
Walkable area	0.0	Illuminance	1.5	2.7	0.7	2.1	3.9	135	Fc
Future walkable area	0.0	Illuminance	3.0	5.5	1.1	2.7	5.0	14	Fc
Other area	0.0	Illuminance	1.7	5.1	0.7	2.4	7.3	102	Fc

Luminaire Schedule									
Symbol	**Qty**	**Label**	**Arrangement**	**Manufacturer**	**Product**	**Description**	**Total Lumens**	**Total Wattage**	**LLF**
⊕	2	A1	AREA LIGHT	SELUX	U4-R3-SA-AS-5G105-30-XX-XX-UNV	LED area light, Type III distribution	5000 lm	58 W	0.85
			ACCENT LIGHT	SELUX	OLML-F40-U-L46-30-XX-120	LED accent light, 40°	3000 lm	46 W	0.85
			POLE	SELUX	ST73511-24-XX	24'-0" steel pole with powder coat finish	N/A	N/A	N/A
⬢	3	A2	AREA LIGHT	SELUX	U4-R3-SA-AS-5G105-30-XX-XX-UNV	LED area light, Type III distribution	5000 lm	58 W	0.85
			POLE	SELUX	ST73511-24-XX	24'-0" steel pole with powder coat finish	N/A	N/A	N/A
⇔	11	C1	SINGLE	VISION 3	FL3A-XX-C2-K1-137-0-0-H1	LED adjustable accent light, 15°	216 lm*	4 W*	0.85
⇔	4	C2	SINGLE	VISION 3	FL3A-XX-C2-K1-140-0-0-H1	LED adjustable accent light, 50°	216 lm*	4 W*	0.85

*Type C2 adjustable accent light is included in lighting calculations on lowest power setting (18%).
Max. lumen output = 1200 lm
Max. wattage = 20 W

Walkable Areas

Illuminance (Fc)

Average = 2.3
Maximum = 5.5
Minimum = 0.7
Avg/Min Ratio = 3.3
Max/Min Ratio = 7.9
No. Points = 149

Other Areas

Illuminance (Fc)

Average = 1.7
Maximum = 5.1
Minimum = 0.7
Avg/Min Ratio = 2.4
Max/Min Ratio = 7.3
No. Points = 102


CITY PLANNING COMMISSION
120 BROADWAY – 31ST FLOOR, NEW YORK, NY 10271

N 210050 ZCK
CERTIFICATION
ZR 62-811(b)
CHAIR APPROVED: 04/21/2021

N 210051 ZAK
AUTHORIZATION
ZR 62-822(b)
CPC APPROVED: 04/21/2021
EFFECTIVE DATE: 04/21/2021

SUBJECT TO VERIFICATION BY THE DEPARTMENT OF BUILDINGS FOR COMPLIANCE WITH ALL APPLICABLE PROVISIONS OF THE ZONING RESOLUTION OF THE CITY OF NEW YORK.

By accepting delivery of this drawing, you acknowledge, covenant, and agree that the documents, provided by Dattner Architects D.P.C., including but not limited to plans and specifications, (in any media) (the "Documents"), are copyrighted instruments of professional service. The User further agrees that the Documents may not be used for any other project or for any work not expressly authorized in writing by Dattner Architects. The User further agrees that Dattner Architects shall have no responsibility or liability in connection with the unauthorized use, reuse, change or modification of the Documents in any manner by any party other than Dattner Architects. The User further agrees to indemnify and hold harmless Dattner Architects from any claims, damages, losses, expenses, or liabilities arising out of the unauthorized use, reuse, change or modification of the Documents by the User or any person or entity that acquires or obtains the Documents from or through the User. The User further agrees that the Documents are provided "as is" and Dattner Architects makes no warranties, either express or implied, as to their merchantability and fitness for any particular purpose. Under no circumstances shall the transfer of the Documents and/or other instruments of service on or by electronic media be deemed a sale by Dattner Architects

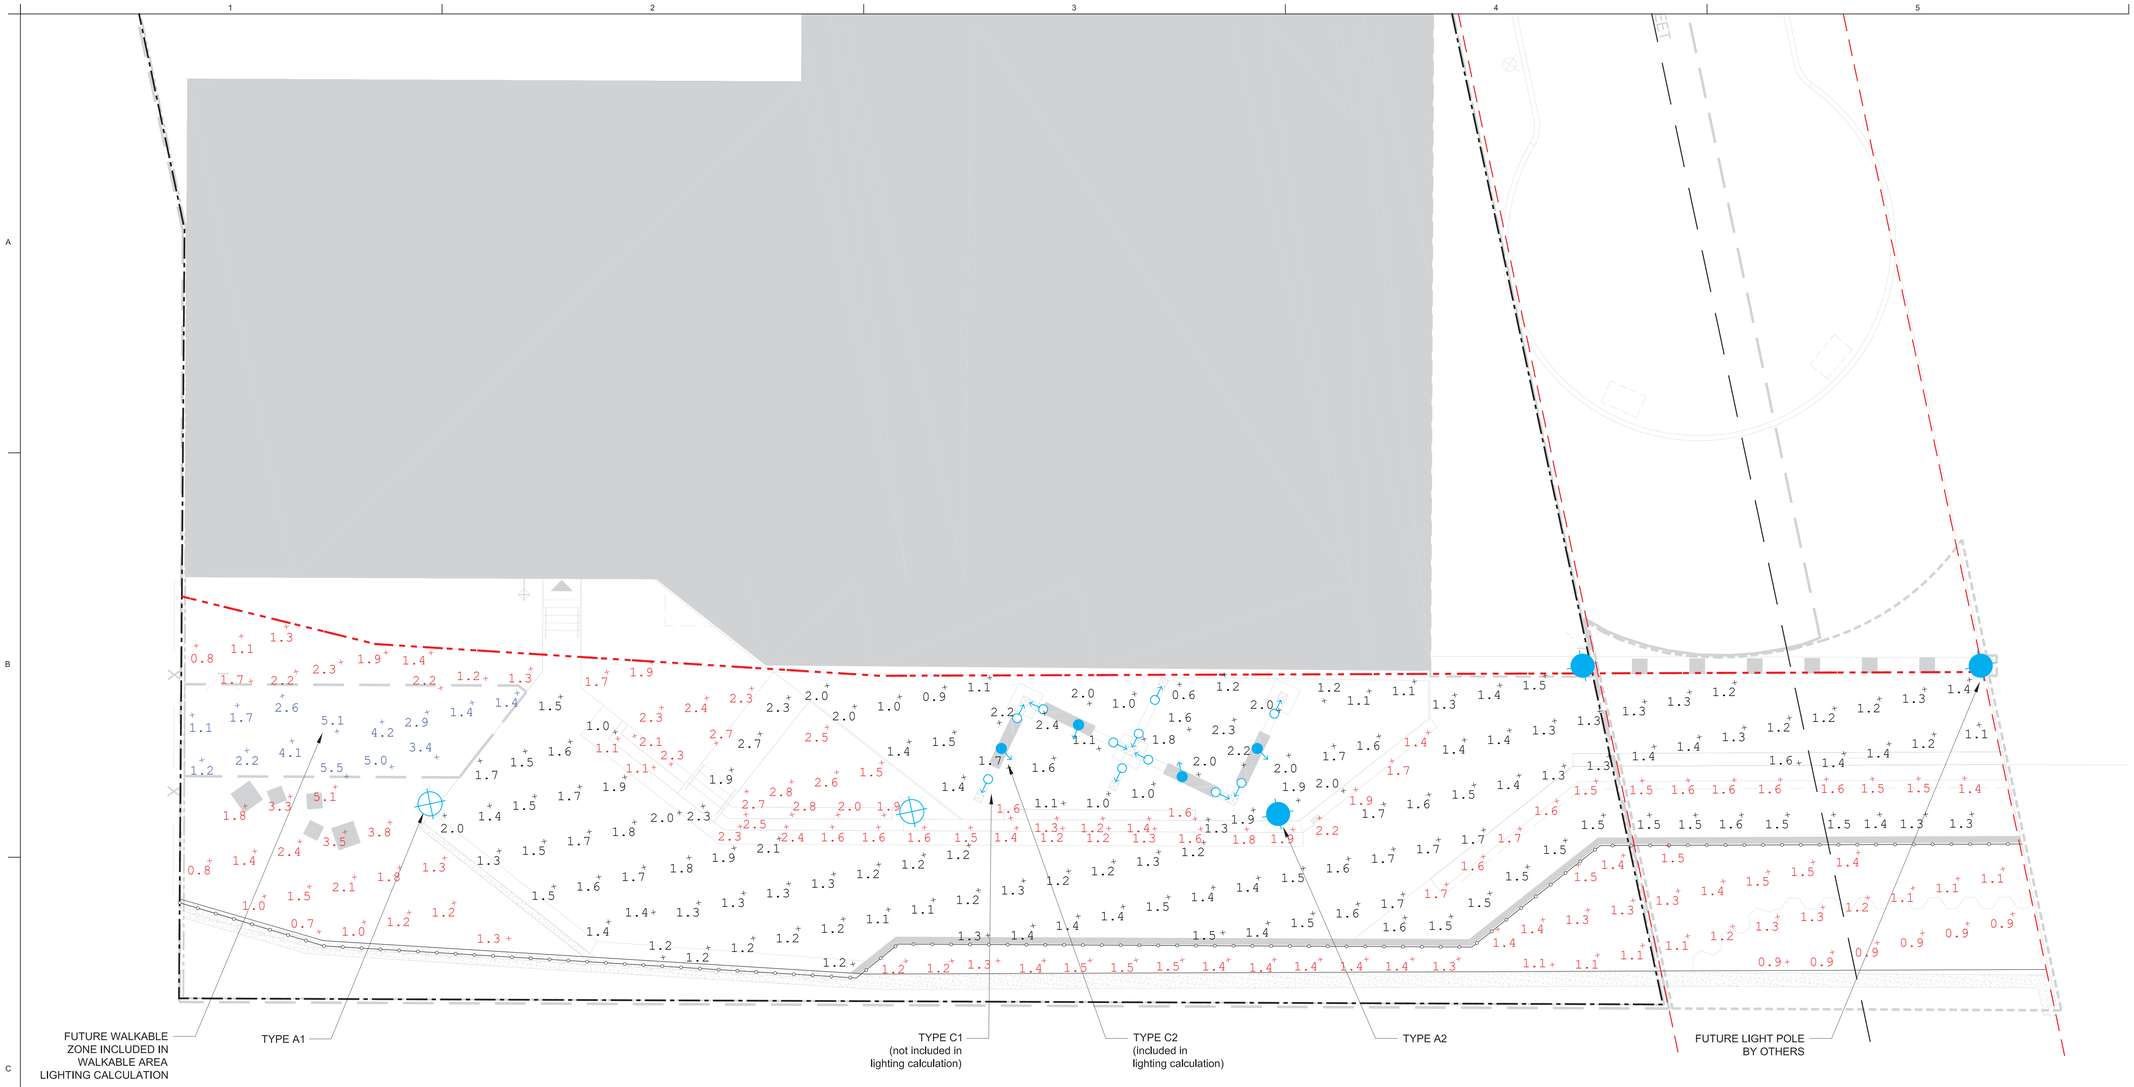

1 Lighting Photometric Plan
1/8" = 1'-0"

0' 2' 4' 8' 16'

LEGEND

- EXISTING BULKHEAD
- PROPERTY LINE
- LIMIT OF SPW - SHORE PUBLIC WALKWAY
- 42" HIGH GUARDRAIL ALONG WATERFRONT
- VISUAL CORRIDOR
- CENTER LINE OF VISUAL CORRIDOR & CSO EASEMENT

Calculation Summary									
Label	**Legend**	**CalcType**	**Avg**	**Max**	**Min**	**Avg/Min**	**Max/Min**	**#Pts**	**Units**
Walkable area	0.0	Illuminance	1.8	2.7	0.6	2.9	4.5	144	Fc
Future walkable area	0.0	Illuminance	3.0	5.5	1.1	2.7	5.0	14	Fc
Other area	0.0	Illuminance	1.8	5.1	0.7	2.6	7.3	125	Fc

Luminaire Schedule									
Symbol	**Qty**	**Label**	**Arrangement**	**Manufacturer**	**Product**	**Description**	**Total Lumens**	**Total Wattage**	**LLF**
⊕	2	A1	AREA LIGHT	SELUX	U4-R3-SA-AS-5G105-30-XX-XX-UNV	LED area light, Type III distribution	5000 lm	58 W	0.85
			ACCENT LIGHT	SELUX	OLML-F40-U-L46-30-XX-120	LED accent light, 40°	3000 lm	46 W	0.85
			POLE	SELUX	ST73511-24-XX	24'-0" steel pole with powder coat finish	N/A	N/A	N/A
⬢	3	A2	AREA LIGHT	SELUX	U4-R3-SA-AS-5G105-30-XX-XX-UNV	LED area light, Type III distribution	5000 lm	58 W	0.85
			POLE	SELUX	ST73511-24-XX	24'-0" steel pole with powder coat finish	N/A	N/A	N/A
⇔	11	C1	SINGLE	VISION 3	FL3A-XX-C2-K1-137-0-0-H1	LED adjustable accent light, 15°	216 lm*	4 W*	0.85
⇔	4	C2	SINGLE	VISION 3	FL3A-XX-C2-K1-140-0-0-H1	LED adjustable accent light, 50°	216 lm*	4 W*	0.85

*Type C2 adjustable accent light is included in lighting calculations on lowest power setting (18%.)
Max. lumen output = 1200 lm
Max. wattage = 20 W

Walkable Areas

Illuminance (Fc)

Average = 2.4
Maximum = 5.5
Minimum = 0.6
Avg/Min Ratio = 4.0
Max/Min Ratio = 9.2
No. Points = 158

Other Areas

Illuminance (Fc)

Average = 1.8
Maximum = 5.1
Minimum = 0.7
Avg/Min Ratio = 2.6
Max/Min Ratio = 7.3
No. Points = 125

CITY PLANNING COMMISSION
120 BROADWAY – 31ST FLOOR, NEW YORK, NY 10271
N 210050 ZCK
CERTIFICATION
ZR 62-811(b)
CHAIR APPROVED: 04/21/2021
N 210051 ZAK
AUTHORIZATION
ZR 62-822(b)
CPC APPRDVED: 04/21/2021
EFFECTIVE DATE: 04/21/2021
SUBJECT TO VERIFICATION BY THE DEPARTMENT OF BUILDINGS FOR COMPLIANCE WITH ALL APPLICABLE PROVISIONS OF THE ZONING RESOLUTION OF THE CITY OF NEW YORK.

Huntington Street

240 Huntington Street
Brooklyn, NY 11231

300 Huntington Street LLC
155 3rd Street
Brooklyn, NY 11231

DattnerArchitects
1385 Broadway, 15th Floor
New York, NY 10018
tel 212 247 2660
www.dattner.com

BERNHEIMER ARCHITECTURE

Landscape Architect
SCAPE Landscape Architecture DPC
277 Broadway, Ninth Floor
New York, NY 10007


Lighting Consultant
Flux Studio Ltd.
49 Elizabeth Street, 4th Floor
New York, NY 10013

Lighting Consultant
Sighte Studio, LLC
98 8th Street, Ste. 302
Brooklyn, NY 11231

Structural Engineers
De Nardis Engineering, LLC
239 Central Avenue, Suite 200
White Plains, NY 10606

Revisions

Issue: ULURP submission

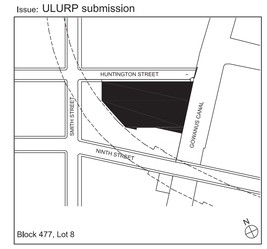

Key Plan
© 2018 Dattner Architects D.P.C.

Lighting Plan - Street End Improvements

Date	09/22/2020
Scale	1/8" = 1'-0"
Drawn By	
Checked By	
Project No.	1738

Seal

Sheet No.: L-601.00

1 of 87

By acceptance of these drawings, licensee and agrees that the documents, provided by Dattner Architects, P.C., including but not limited to plans and specifications, in any media (the "Documents"), are copyrighted instruments of professional service. The User agrees that the Documents may not be used for any other project or for any work not expressly authorized in writing by Dattner Architects. The User further agrees that Dattner Architects shall have no responsibility or liability in connection with the unauthorized use, reuse, change or modification of the Documents in any manner by any party other than Dattner Architects, its principals, consultants, agents and/or employees. The User shall indemnify and hold harmless Dattner Architects, its principals, consultants, agents and/or employees from any claim, liability, damage, loss or expense, including attorney's fees and related expenses, that may be incurred by Dattner Architects, its principals, consultants, agents and/or employees as a result of any and all unauthorized changes to or use of the Documents, including but not limited to any alteration to, modification of, deviation from, use as Shop Drawings, or addition to the Documents. Under no circumstances shall the transfer of the Documents and/or other instruments of service on or by electronic media be deemed a sale by Dattner Architects and Dattner Architects makes no warranties, either express or implied, as to their merchantability and fitness for any particular purpose.

Plotted: -