
FINANCE NEW • YORK
MARTHA E. STARK
COMMISSIONER

NYC Digital Tax Map

Effective Date : 12-09-2008 17:10:35
End Date : Current

Brooklyn Block: 110

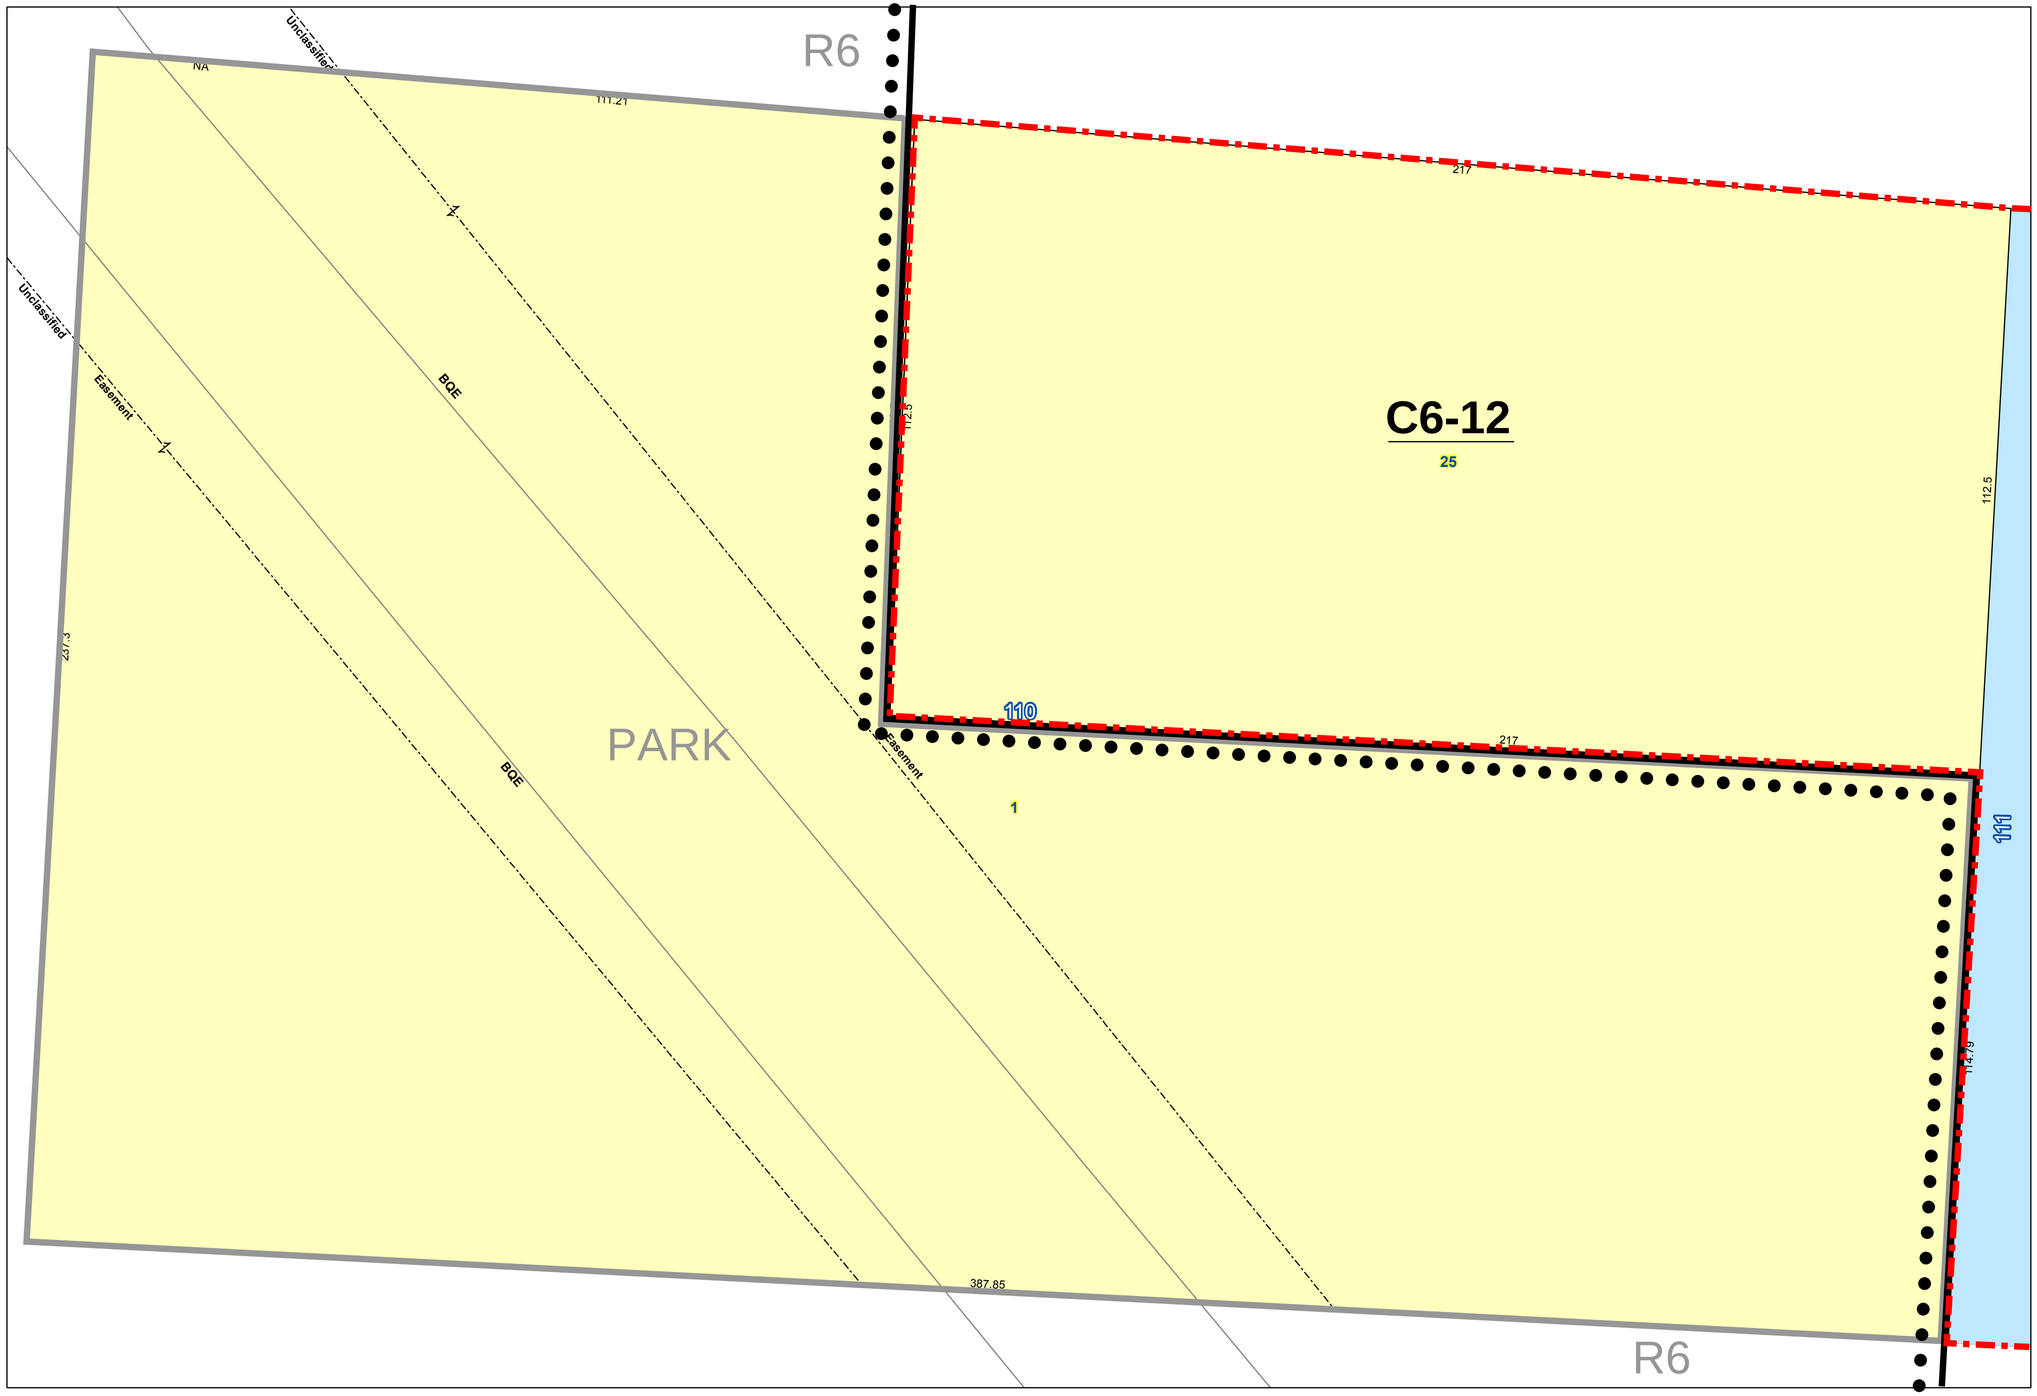

Legend

- Streets
- Miscellaneous Text
- Possession Hooks
- Boundary Lines
- Lot Face Possession Hooks
- Regular
- Underwater
- Tax Lot Polygon
- Condo Number
- Tax Block Polygon
- Development Site
- Rezoning Area
- Existing Zoning District Line
- Proposed Zoning District Line
- R6 Existing Zoning District
- C6-12 Proposed Zoning District


FINANCE
NEW • YORK
MARTHA E. STARK
COMMISSIONER

N
W E
S

NYC Digital Tax Map

Effective Date : 12-09-2008 17:10:50
End Date : Current

Brooklyn Block: 111

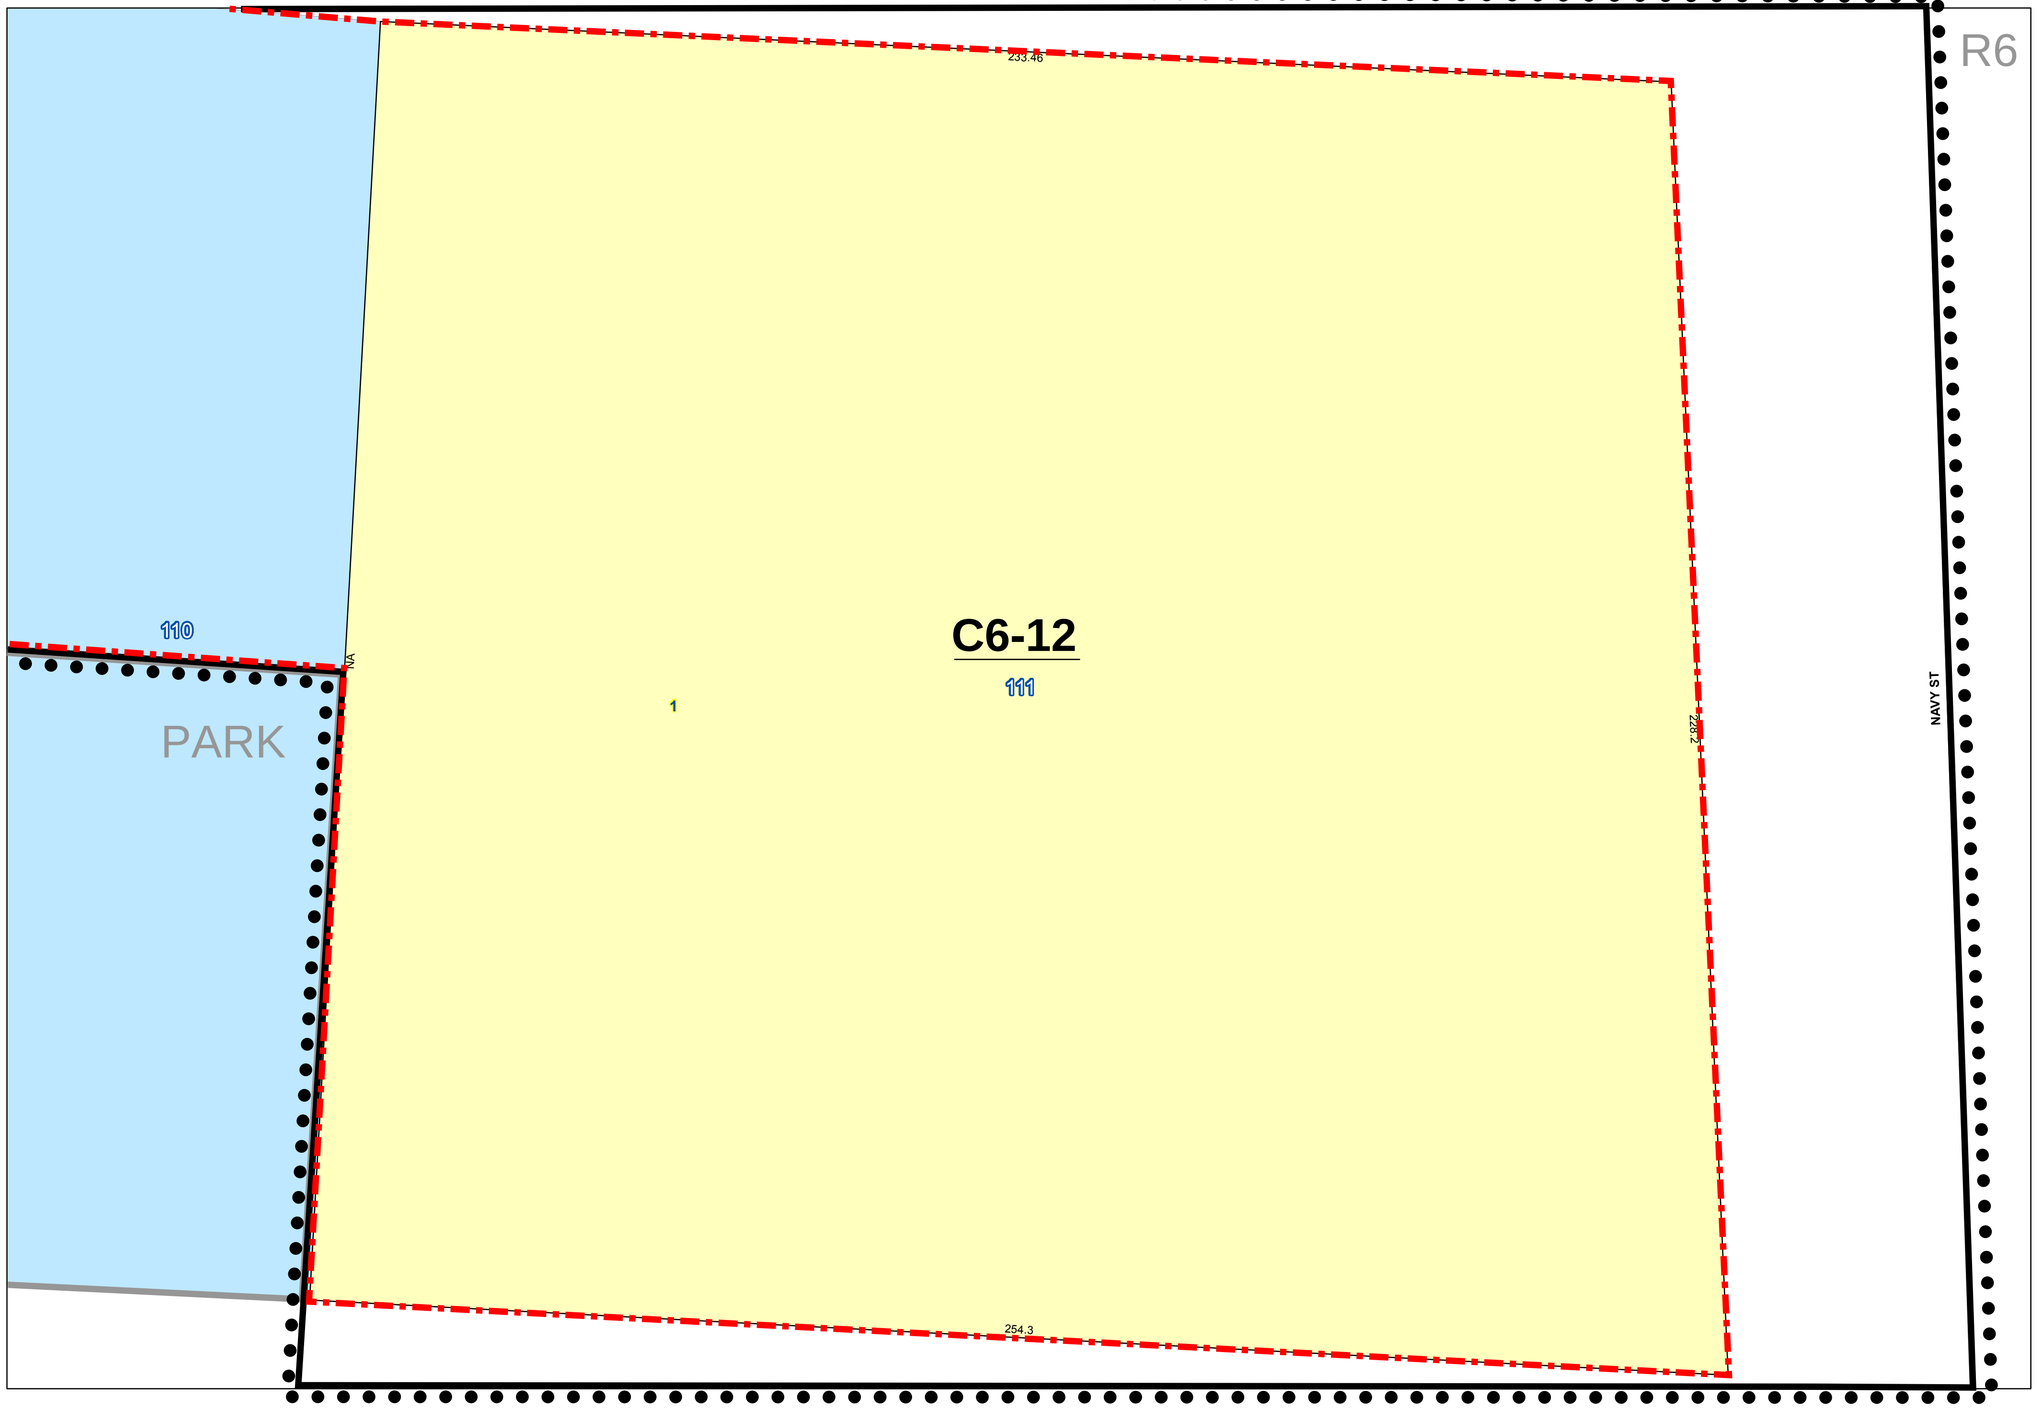

Legend

- Streets
- Miscellaneous Text
- Possession Hooks
- Boundary Lines
- Lot Face Possession Hooks
- Regular
- Underwater
- Tax Lot Polygon
- Condo Number
- Tax Block Polygon
- Development Site
- Rezoning Area
- Existing Zoning District Line
- Proposed Zoning District Line
- R6 Existing Zoning District
- C6-12 Proposed Zoning District