FINANCE
NEW • YORK
MARTHA E. STARK
COMMISSIONER

N
W E
S

NYC Digital Tax Map

Effective Date : 12-10-2008 00:29:15
End Date : Current

Staten Island Block: 12

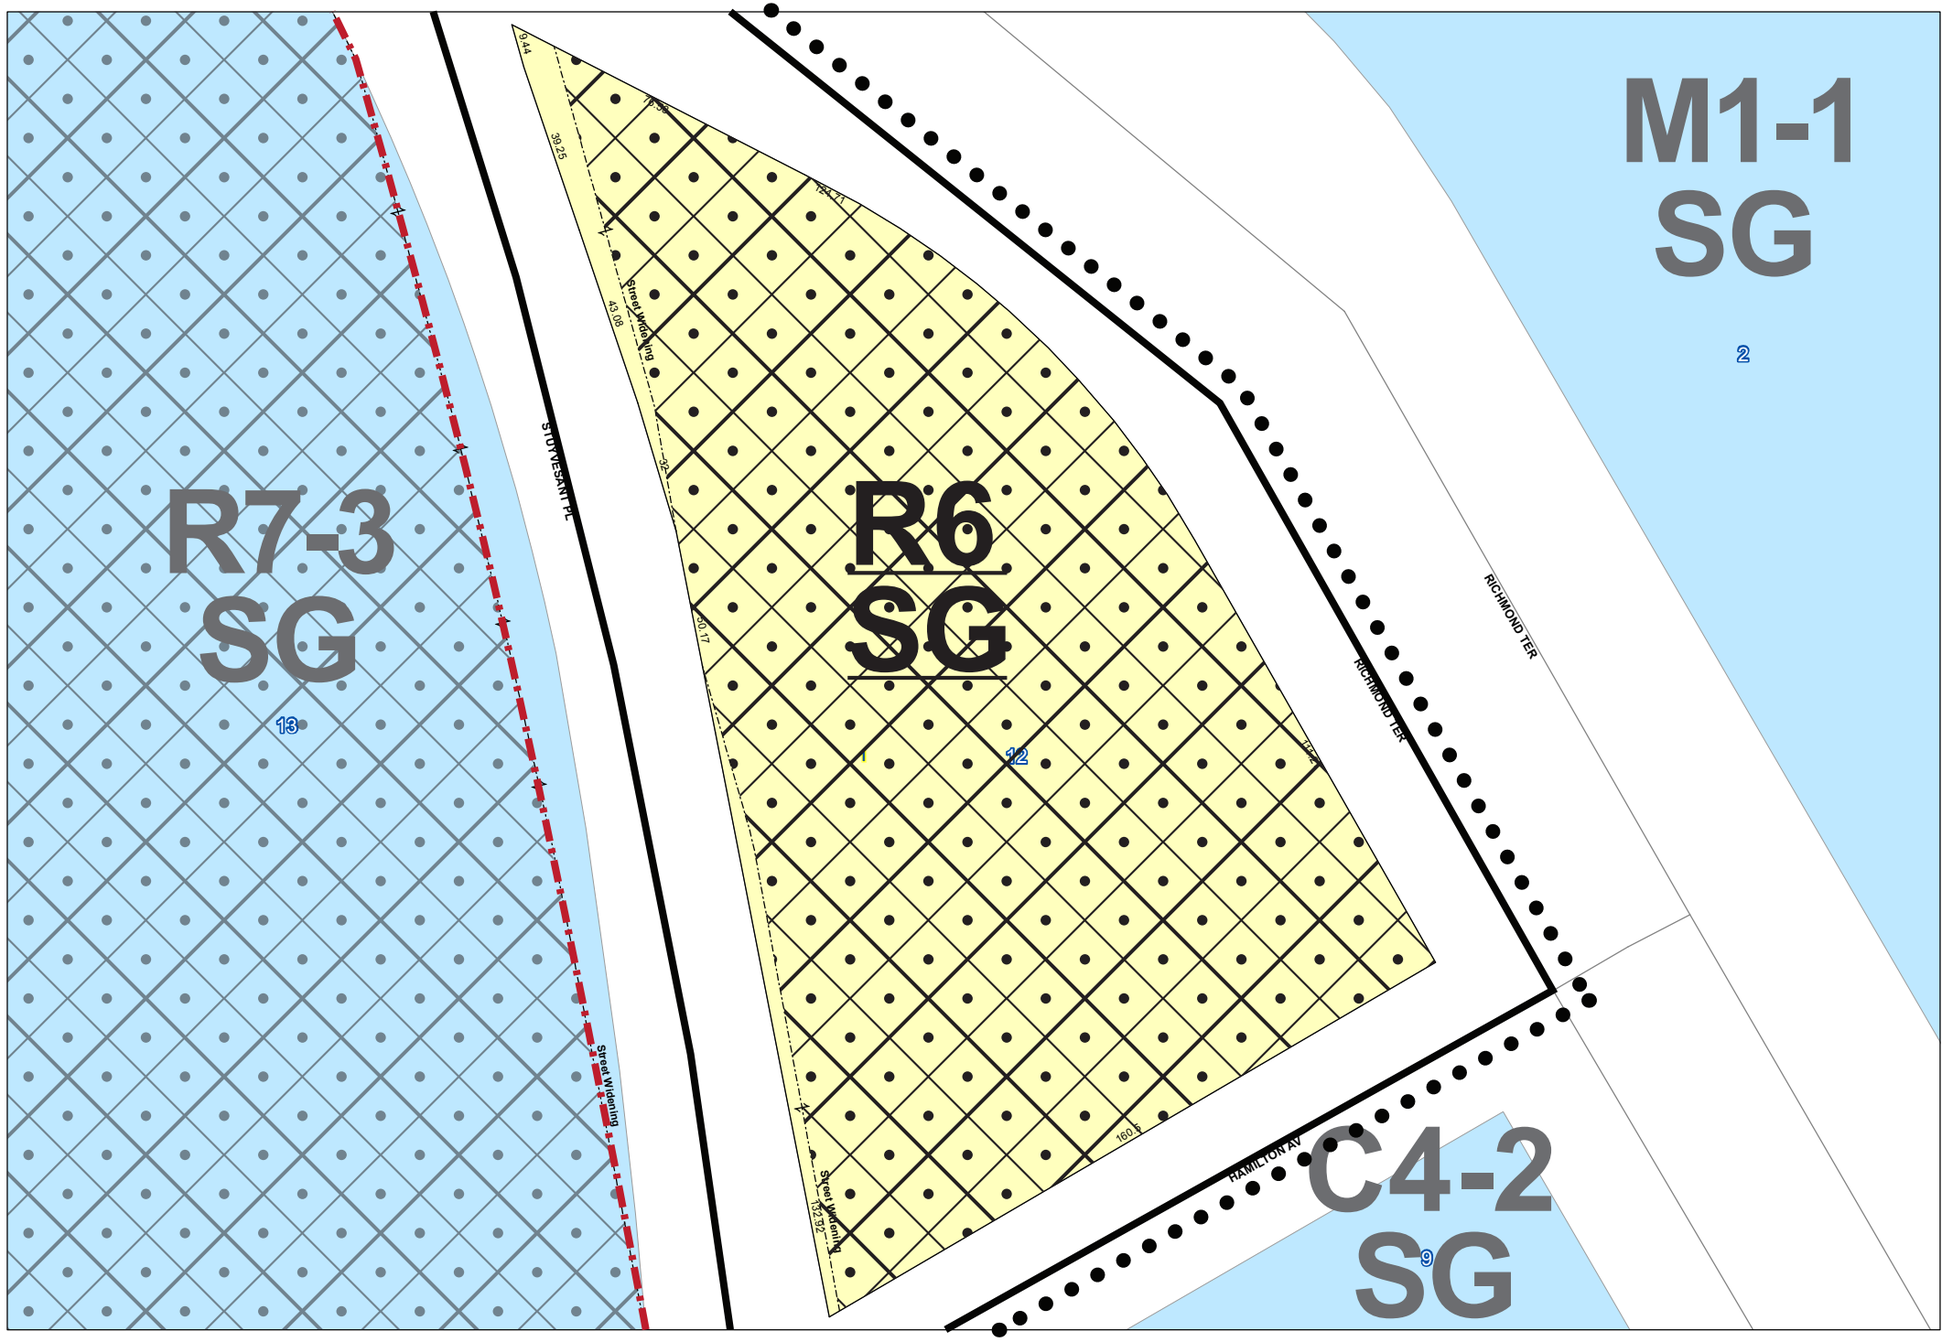

Legend

- Streets
- Miscellaneous Text
- Possession Hooks
- Boundary Lines
- Lot Face Possession Hooks
- Regular
- Underwater
- Tax Lot Polygon
- Condo Number
- Tax Block Polygon
- Development Site
- Zoning District Line
- R7X Proposed Zoning District
- R6 Existing Zoning District
- Proposed C2-4 District
- Existing C2-2 District
- Area of Rezoning
- Development SIte

Feet
0 125 250 500 1,000

[redacted]

NYC Digital Tax Map

Effective Date : 12-24-2019 10:01:18
End Date : Current

Staten Island Block: 13

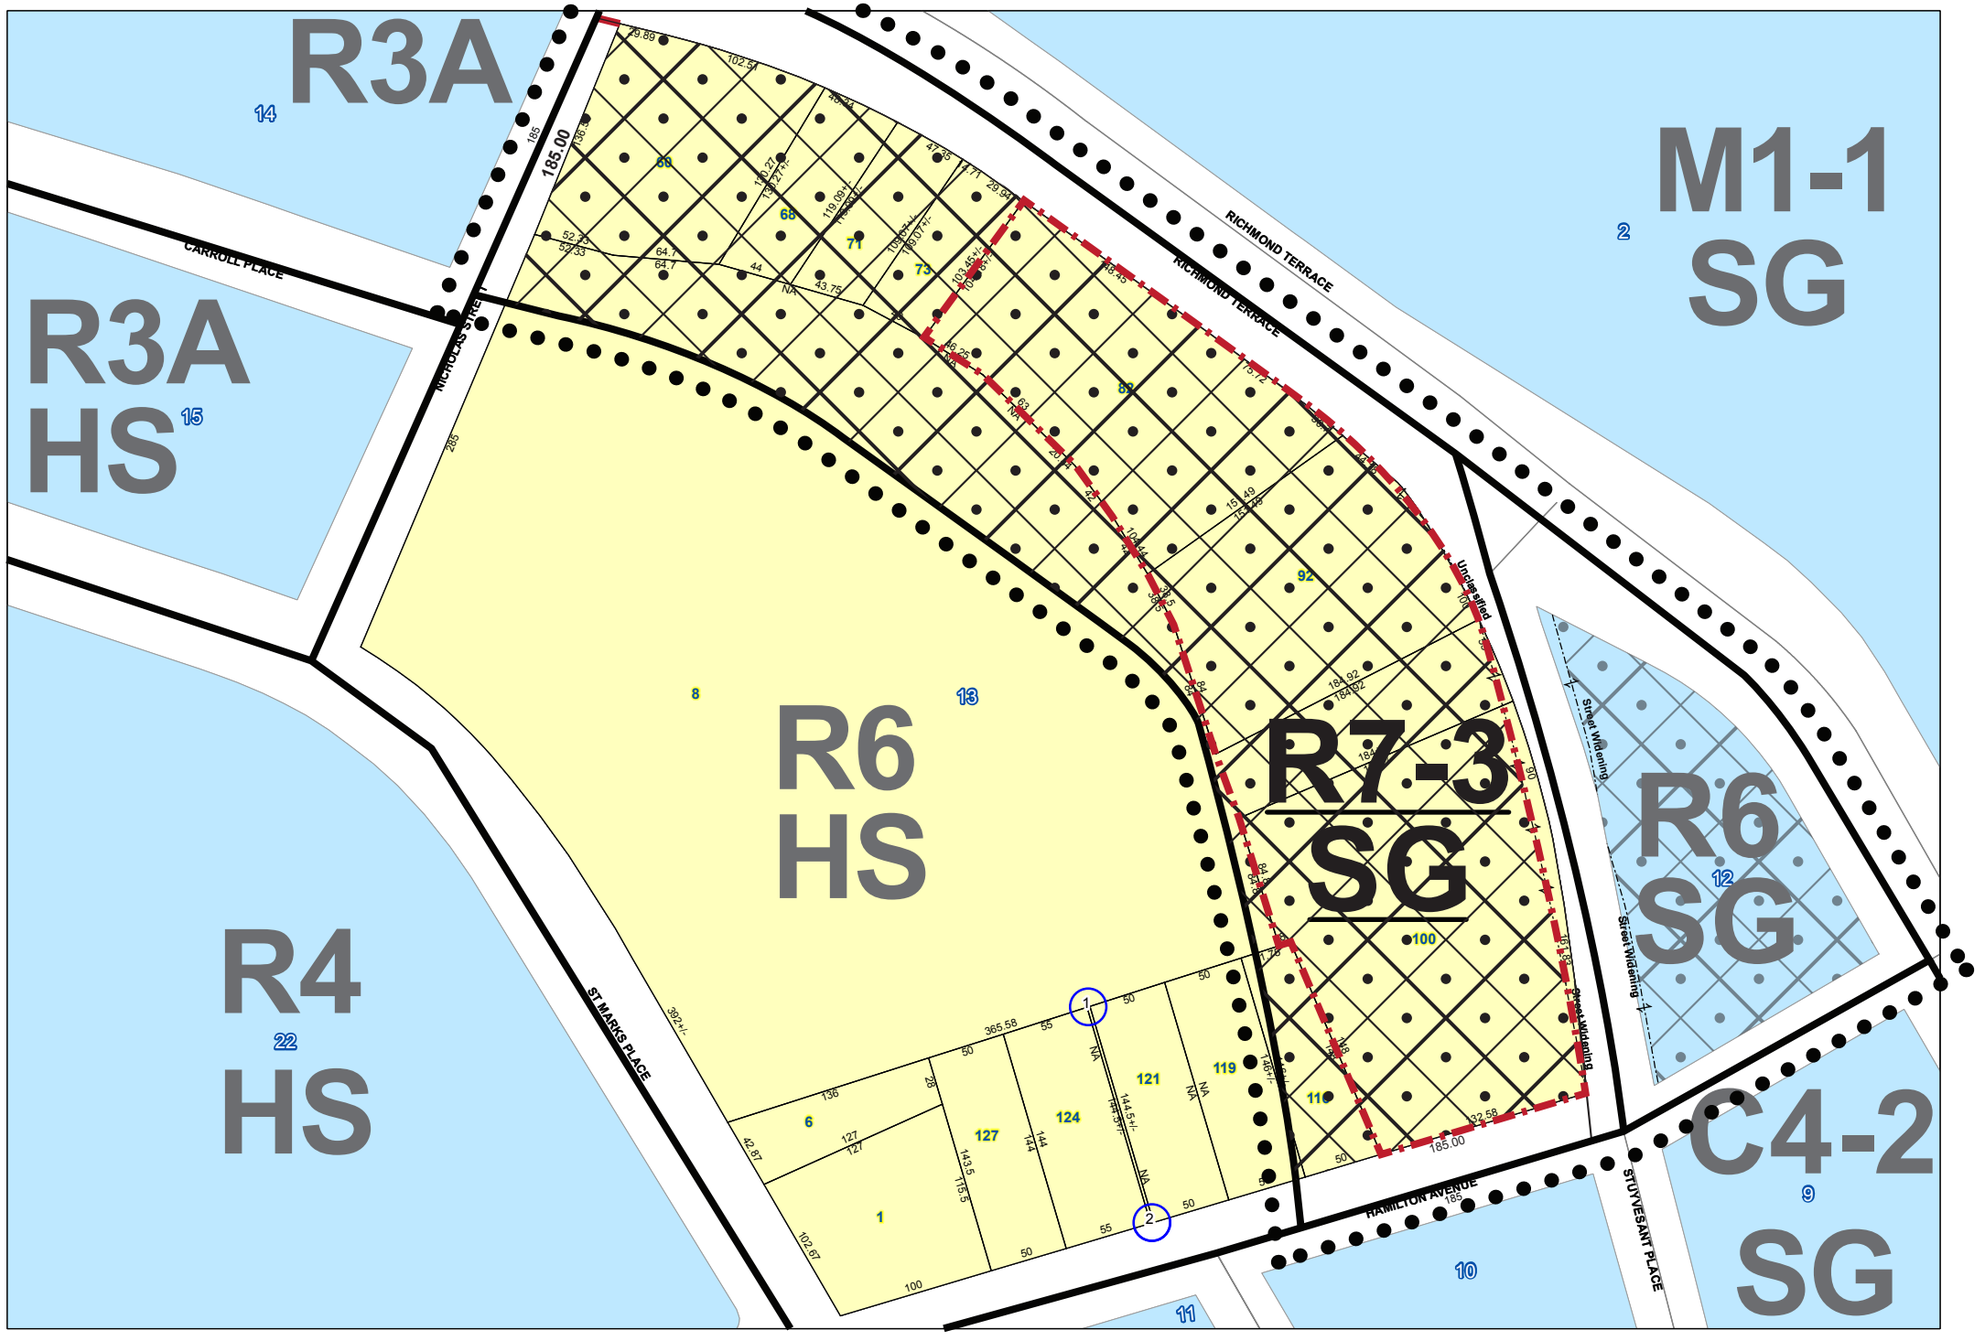

Legend

- Streets
- Miscellaneous Text
- Possession Hooks
- Boundary Lines
- Lot Face Possession Hooks
- Regular
- Underwater
- Tax Lot Polygon
- Condo Number
- Tax Block Polygon
- Development Site
- Zoning District Line
- R7X Proposed Zoning District
- R6 Existing Zoning District
- Proposed C2-4 District
- Existing C2-2 District
- Area of Rezoning
- Development SIte