B.P.Q MAP NO. XXXX (C.P.C. NO. XXXXXX MMQ)

CITY OF NEW YORK, BOROUGH OF QUEENS
OFFICE OF THE PRESIDENT
TOPOGRAPHICAL BUREAU

APPLICATION MAP

A CHANGE IN THE CITY MAP
SHOWING
THE ELIMINATION
OF
SEWER EASEMENT
SITUATED WITHIN THE TERRITORY
SOUNDED BY
54th AVENUE, MAURICE AVENUE
AND QUEENS MIDTOWN EXPRESSWAY
IN THE SECOND WARD

DATED: New York _____,2023

MOHAMMED SADIQ, P.E.
CHIEF ENGINEER IN CHARGE
TOPOGRAPHICAL BUREAU
BOROUGH OF QUEENS

JOEL A. MIELE, JR. P.E.
CONSULTING ENGINEER
BOROUGH OF QUEENS

DONOVAN RICHARDS
PRESIDENT
BOROUGH OF QUEENS

NOTE

——— Indicates street lines heretofore established and hereby retained

— – — Indicates easement lines heretofore established and hereby eliminated

~~390.00~~ Indicates dimensions heretofore established and hereby eliminated

90.99 Indicates dimension hereby established.

222.37 Indicates dimension heretofore established and hereby retained.

40.2 Indicates elevation heretofore established and hereby retained.

100 Indicates tie–in distance to an elevation heretofore established and hereby retained.

6328 Indicates Queens tax block number.

I, , Secretary of the City Planning Commission, do hereby certify that this map is one of similar maps approved by the City Planning Commission on the day of , 2023 (Calendar No.), which action comprised final approval and that this map was filed on the date of this certification and will take effect on the following day.


Dated: New York _____

Secretary, City Planning Commission

REFERENCE MAPS:

ALTERATION MAP	DATED
3569	11-29-1951
4130	04-18-1960
4437	01-04-1966

FINAL SECTION 12

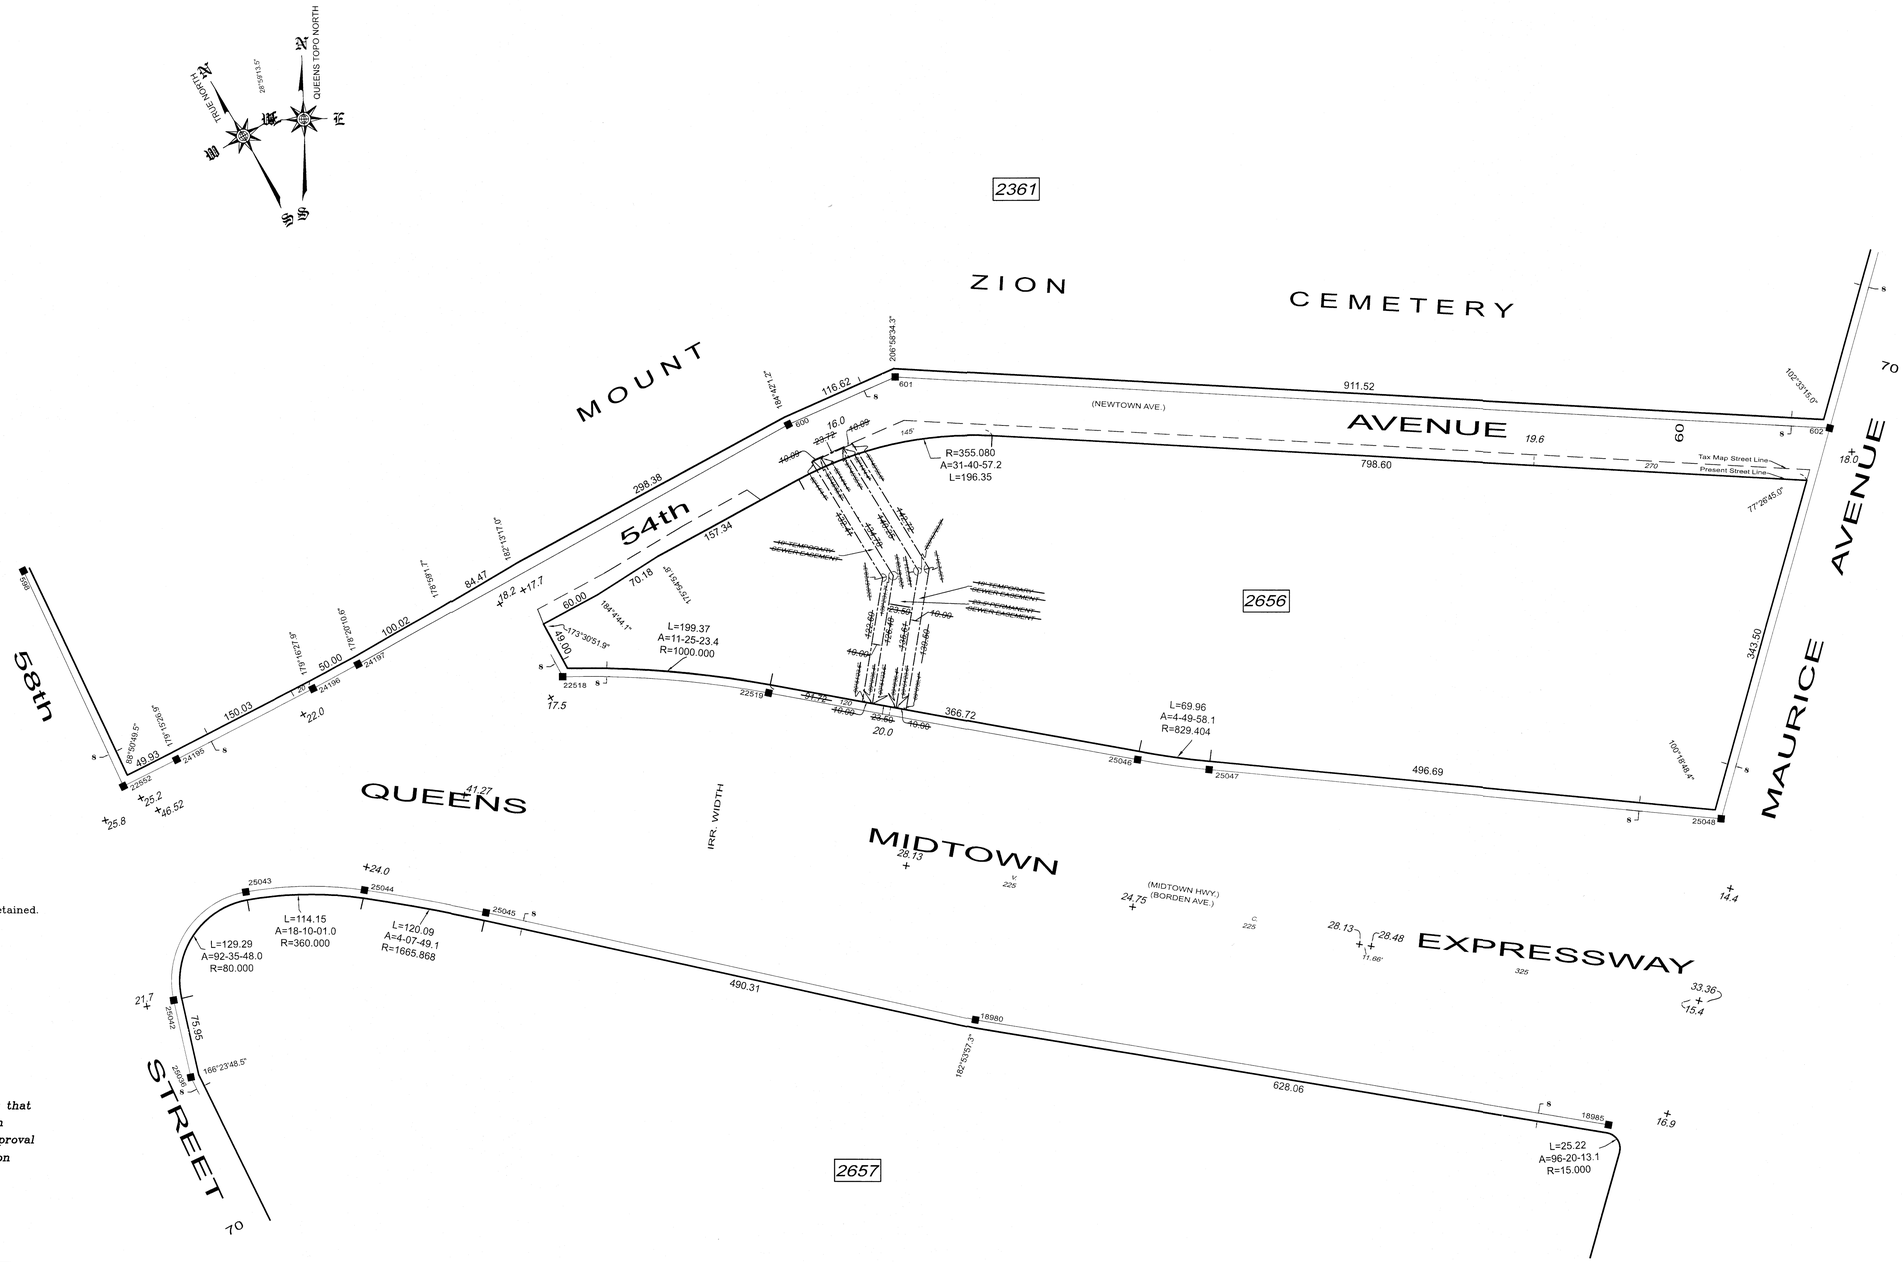

ENGLISH SCALE: 1 INCH = 70 FEET
0' 70' 140' 210' 280'

METRIC SCALE: 1 CM = 8.4 METERS (21.34 FEET)
0 8.4 16.8 25.2 33.6 42

Copyright © 2023
President Borough of Queens

PREPARED BY:
MONTROSE SURVEYING CO., LLP.
CITY & LAND SURVEYORS
116 20 METROPOLITAN AVE. • RICHMOND HILL NY 11418–1090 • (718) 849–0600
67595–1.DWG

B.P.Q MAP NO. XXXX (C.P.C. NO. XXXXXX MMQ)