SURVEY No. 67595
67595.DWG

CITY OF NEW YORK
BOROUGH OF QUEENS

AREA MAP

SHOWING

THE ELIMINATION

OF

SEWER EASEMENT

SITUATED WITHIN THE TERRITORY

SOUNDED BY

54th AVENUE, MAURICE AVENUE
AND QUEENS MIDTOWN EXPRESSWAY
IN THE SECOND WARD

DATE..... SCALE: 1" = 100'
1cm = 12m

ENGLISH SCALE: 1 INCH = 50 FEET
100 0 100 200 300
GRAPHIC SCALE – FEET

METRIC SCALE: 1 CM = 12 METERS (39.36 FEET)
0
12 24 36 48 60

LEGEND

- INDICATES STREET LINES HERETOFORE ESTABLISHED AND HEREBY RETAINED
- INDICATES EASEMENT LINES HERETOFORE ESTABLISHED AND HEREBY ELIMINATED
- 455.72 INDICATES DIMENSIONS HERETOFORE ESTABLISHED AND HEREBY RETAINED
- ~~390.00~~ INDICATES DIMENSIONS HERETOFORE ESTABLISHED AND HEREBY ELIMINATED
- 90.99 INDICATES DIMENSIONS HEREBY ESTABLISHED
- 56.5 INDICATES ELEVATIONS HERETOFORE ESTABLISHED AND HEREBY RETAINED
- INDICATES ZONING BOUNDARY LINE
- STY.....STORY (RESIDENTIAL)
- COM.....COMMERCIAL
- OFF.....OFFICE
- GAR.....GARAGE
- (10).....TAX LOT
- .....APPLICANT'S PROPERTY

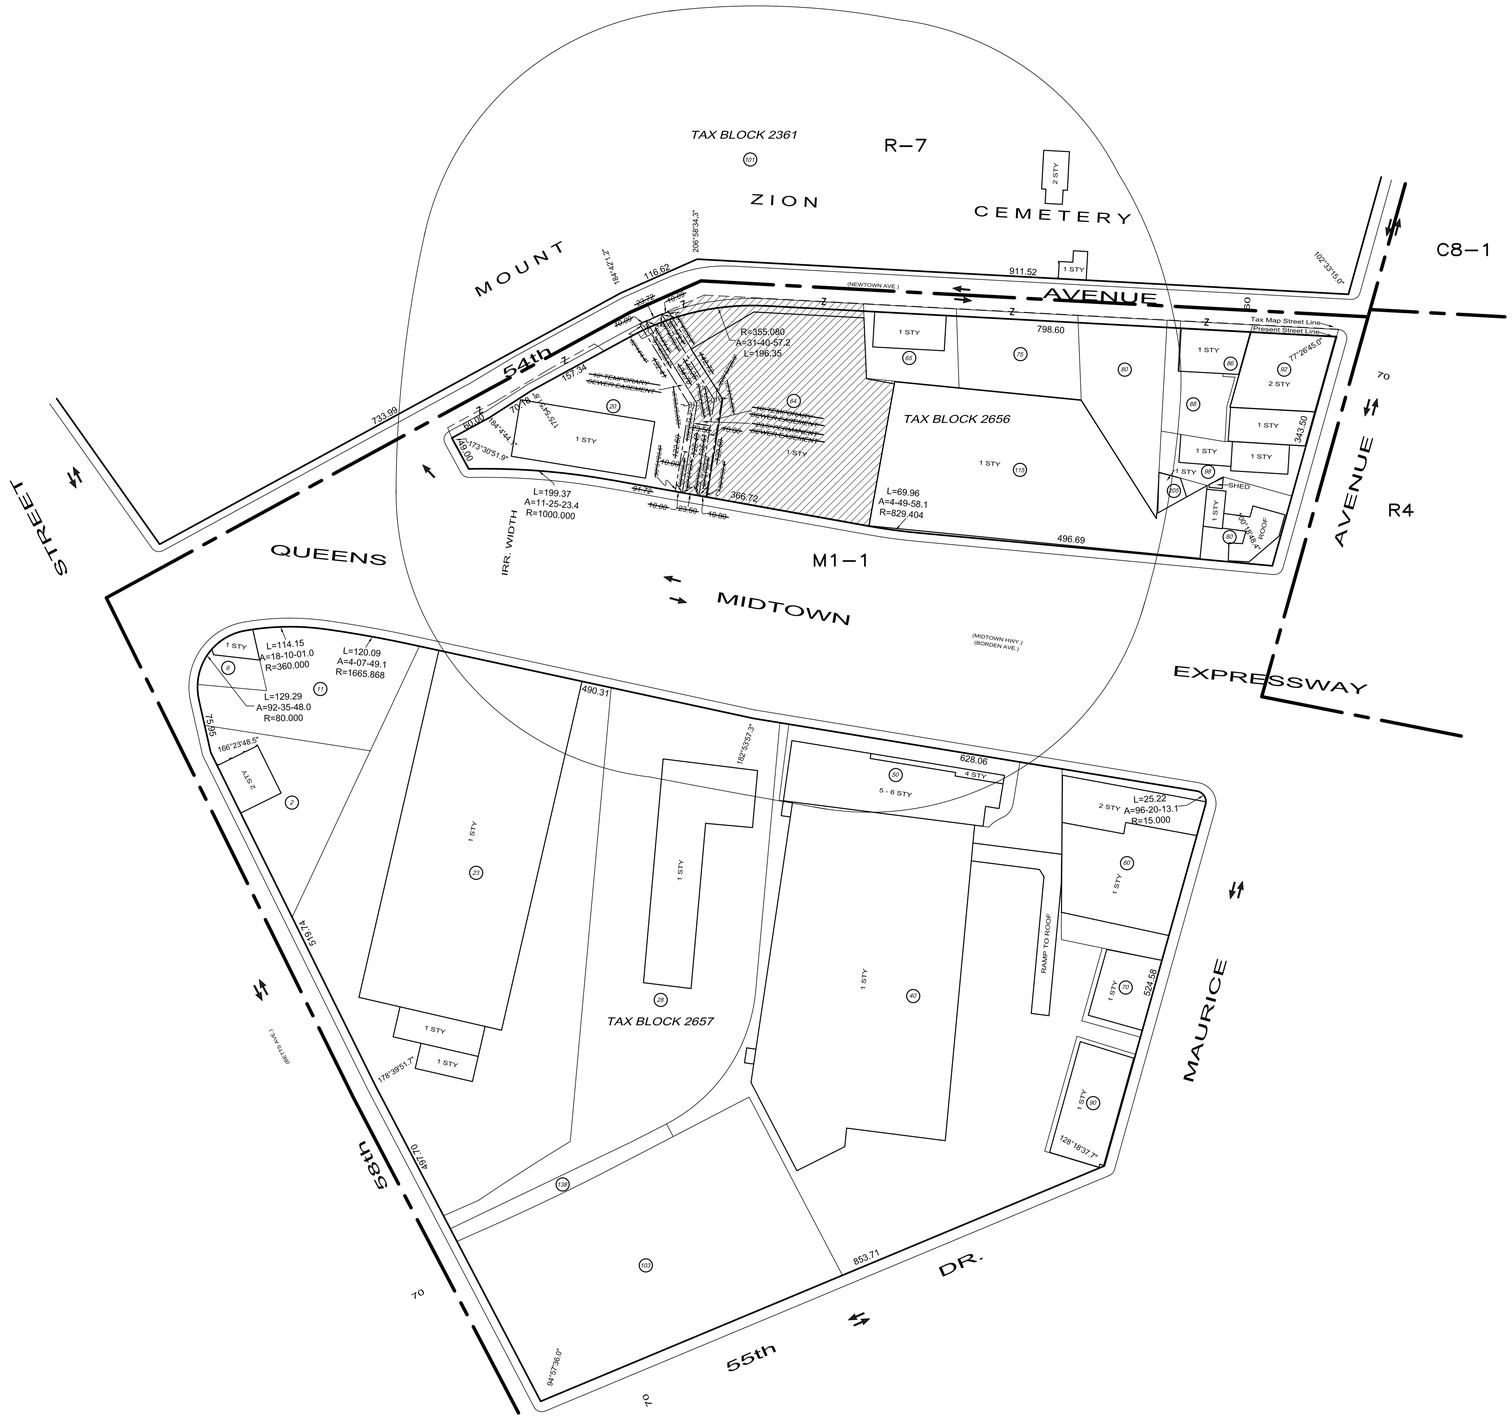

APPLICANT:

SUNG SHIN
58–75 QUEENS MIDTOWN EXPRESSWAY
MASPETH, NY 11378
TEL. 516–404–9979

REFERENCE MAPS:

FS 12, ALT. MAPS 3569,4437

GENERAL NOTES

1. ELEVATIONS AND ESTABLISHED GRADES SHOWN HEREON REFER TO THE BOROUGH OF QUEENS TOPOGRAPHICAL BUREAU DATUM WHICH IS 2.725 FEET ABOVE MEAN SEA LEVEL DATUM.

DRN: J.R.

REV	DATE	DESCRIPTION	ck

REV	DATE	DESCRIPTION	ck
	4–24–23	AREA MAP	
A			

UNAUTHORIZED ALTERATION OR ADDITION TO THIS SURVEY IS A VIOLATION OF SECTION 7209 OF THE NEW YORK STATE EDUCATION LAW

ONLY COPIES FROM THE ORIGINAL OF THIS SURVEY MARKED WITH THE ORIGINAL OF THE LAND SURVEYOR'S INKED SEAL, OR HIS EMBOSSED SEAL SHALL BE CONSIDERED TO BE VALID TRUE COPIES

CERTIFICATIONS INDICATED HEREON SHALL RUN ONLY TO THE PERSON FOR WHOM THE SURVEY IS PREPARED, AND TO THE ABSTRACT TO THE TITLE COMPANY(S), GOVERNMENTAL AGENCY AND LENDING INSTITUTION LISTED HEREON, AND TO THE ASSIGNEES OF THE LENDING INSTITUTION, CERTIFICATIONS ARE NOT TRANSFERABLE TO ADDITIONAL INSTITUTIONS OR SUBSEQUENT OWNERS

MONTROSE
SURVEYING CO., LLP.
CITY & LAND SURVEYORS
116 20 METROPOLITAN AVE • RICHMOND HILL NY 11418–1090 • (718) 849–0600

© ALL RIGHTS RESERVED 2023

STATE OF NEW YORK
CITY OF NEW YORK
COUNTY OF QUEENS

SCALE 1" = 100'

ESTABLISHED 1876 • SUCCESSOR TO:

B.G. MENKHEIM C.S.*C.U. POWELL C.E.,C.S.*L.C.L. SMITH C.S.*NATHAN CAMPBELL C.E.,C.S.*A.U. WHITSON C.E.,C.S.*
WILLIAM L. SAVACOOL C.E.,L.S.,C.S.*A.U. WHITSON INC. C.E.,C.S.*G. WEBER L.S.,C.S.*C. STOUGH R.A.,L.S.*WHITSON &
POWELL INC. P.E.,L.S.,C.S.*KELLER & POWELL P.E.,L.S.,C.S.*LOUIS MONTROSE C.E.,L.S.,C.S.*FRED J. POWELL P.E.,L.S.,C.S.*