7120 New Utrecht Avenue, Brooklyn


FINANCE NEW • YORK
MARTHA E. STARK
COMMISSIONER

N
W E
S

NYC Digital Tax Map

Effective Date : 12-07-2008 00:32:36
End Date : Current

Brooklyn Block: 6180

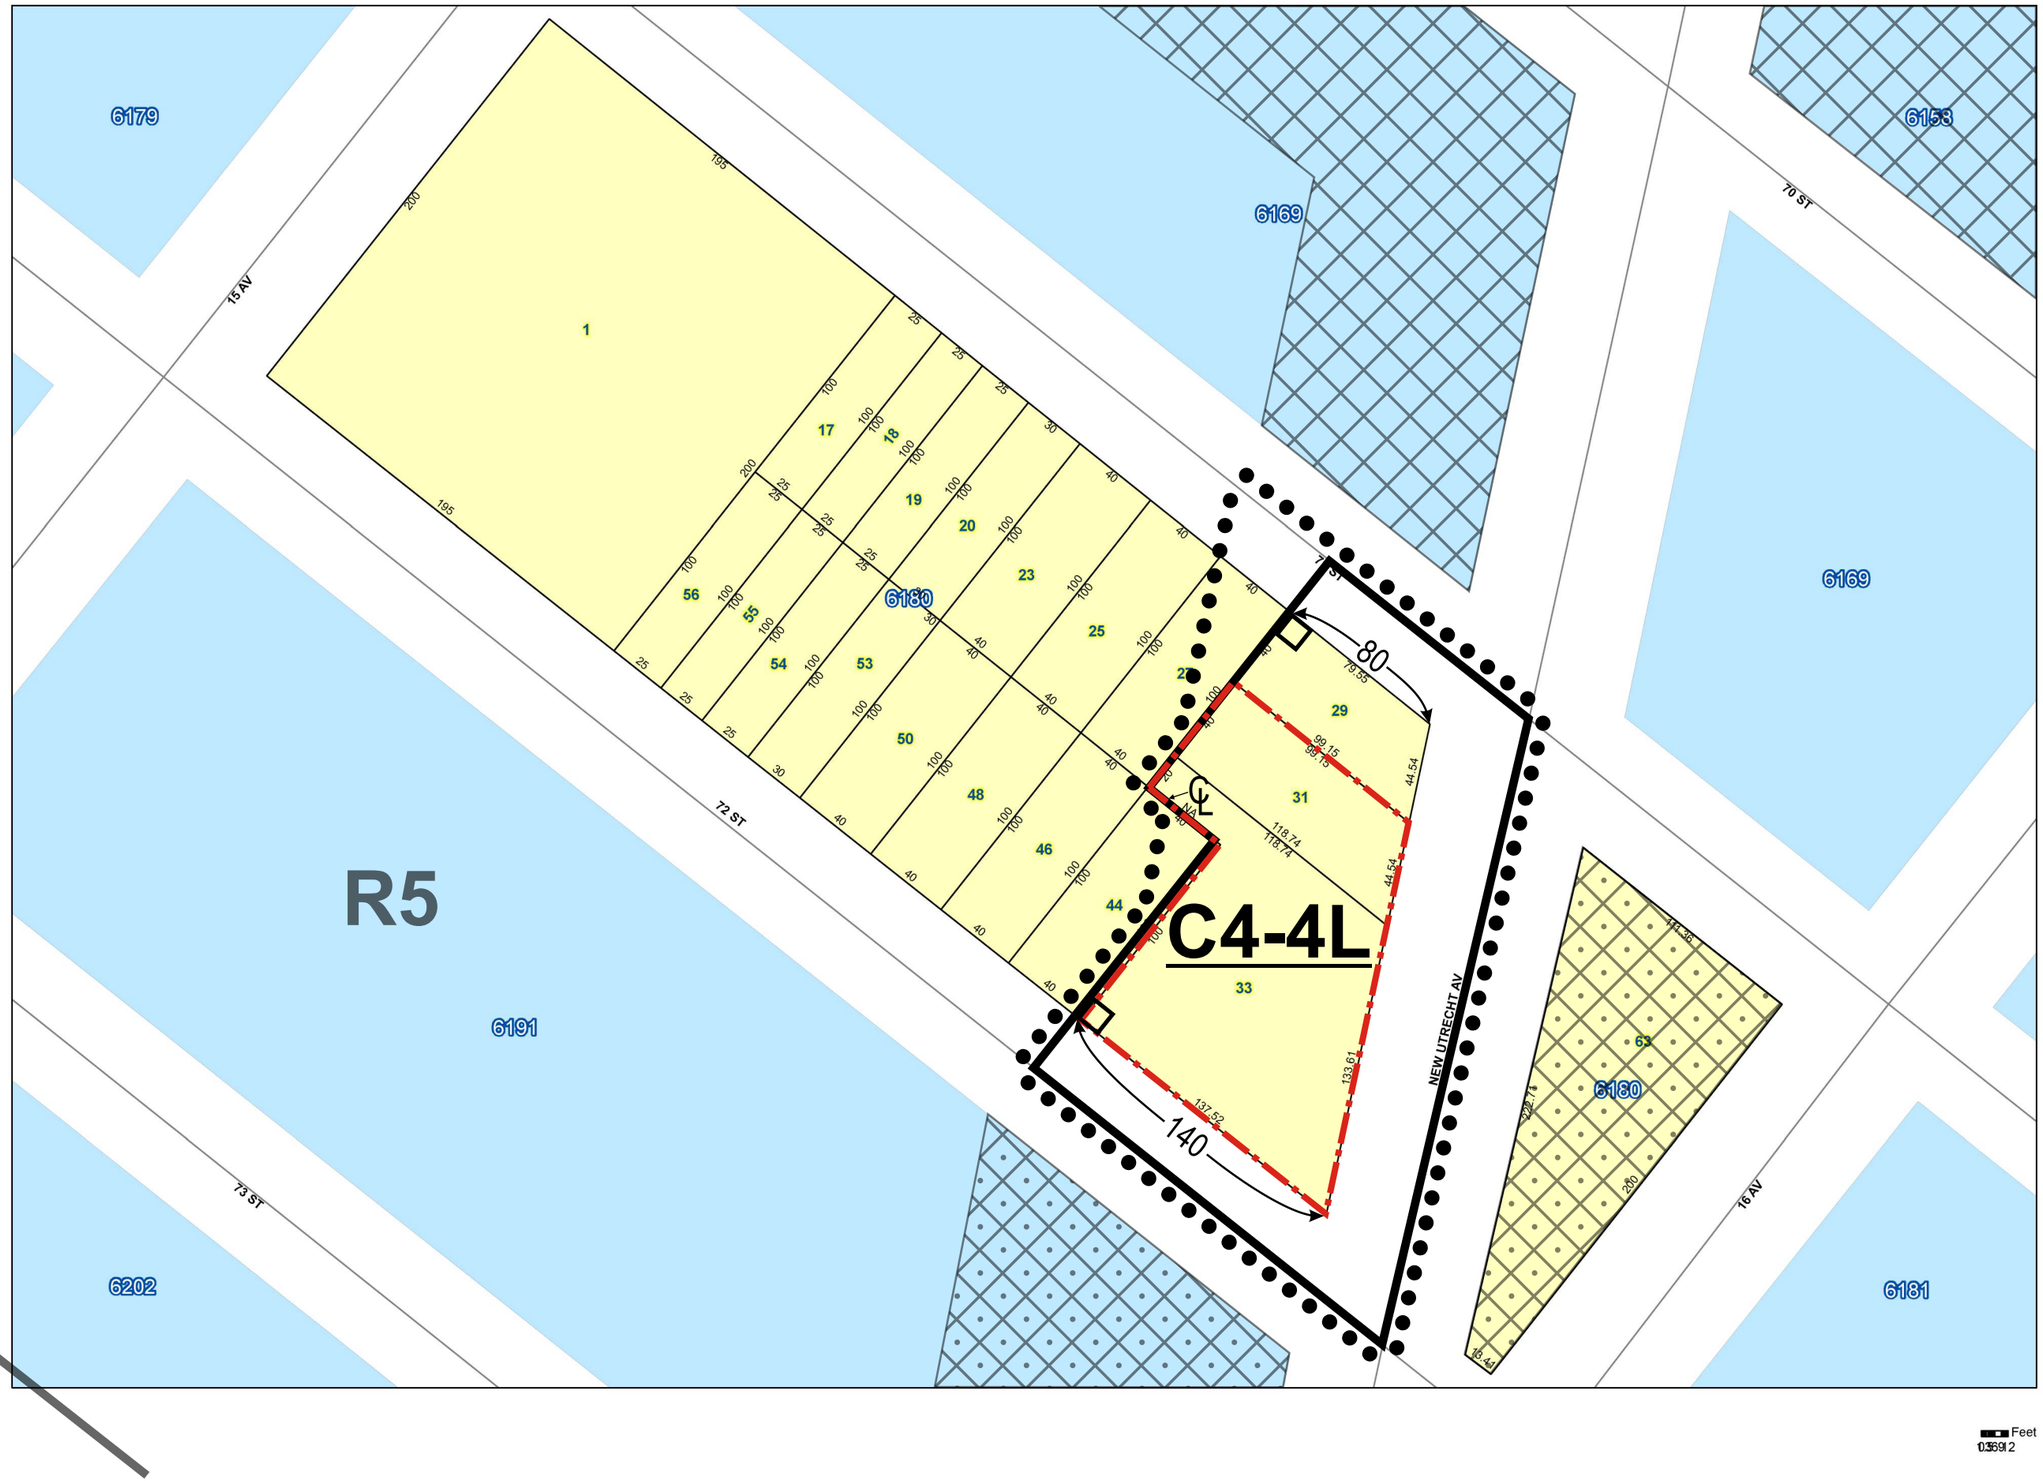

Legend

- Streets
- Miscellaneous Text
- Possession Hooks
- Boundary Lines
- Lot Face Possession Hooks
- Regular
- Underwater
- Tax Lot Polygon
- Condo Number
- Tax Block Polygon
- Development Site
- Area Proposed to be Rezoned
- Existing Zoning District Line
- Proposed Zoning District Line
- R5 — Existing Zoning District
- Existing C1-2 Overlay
- Existing C2-2 Overlay
- C4-4L — Proposed Zoning District

Feet
0 35 91 2