G

1460 & 1480 Sheridan Boulevard
Mitigation - Pedestrian

LANGAN

PROPOSED PEDESTRIAN MITIGATION CONCEPT LAYOUTS

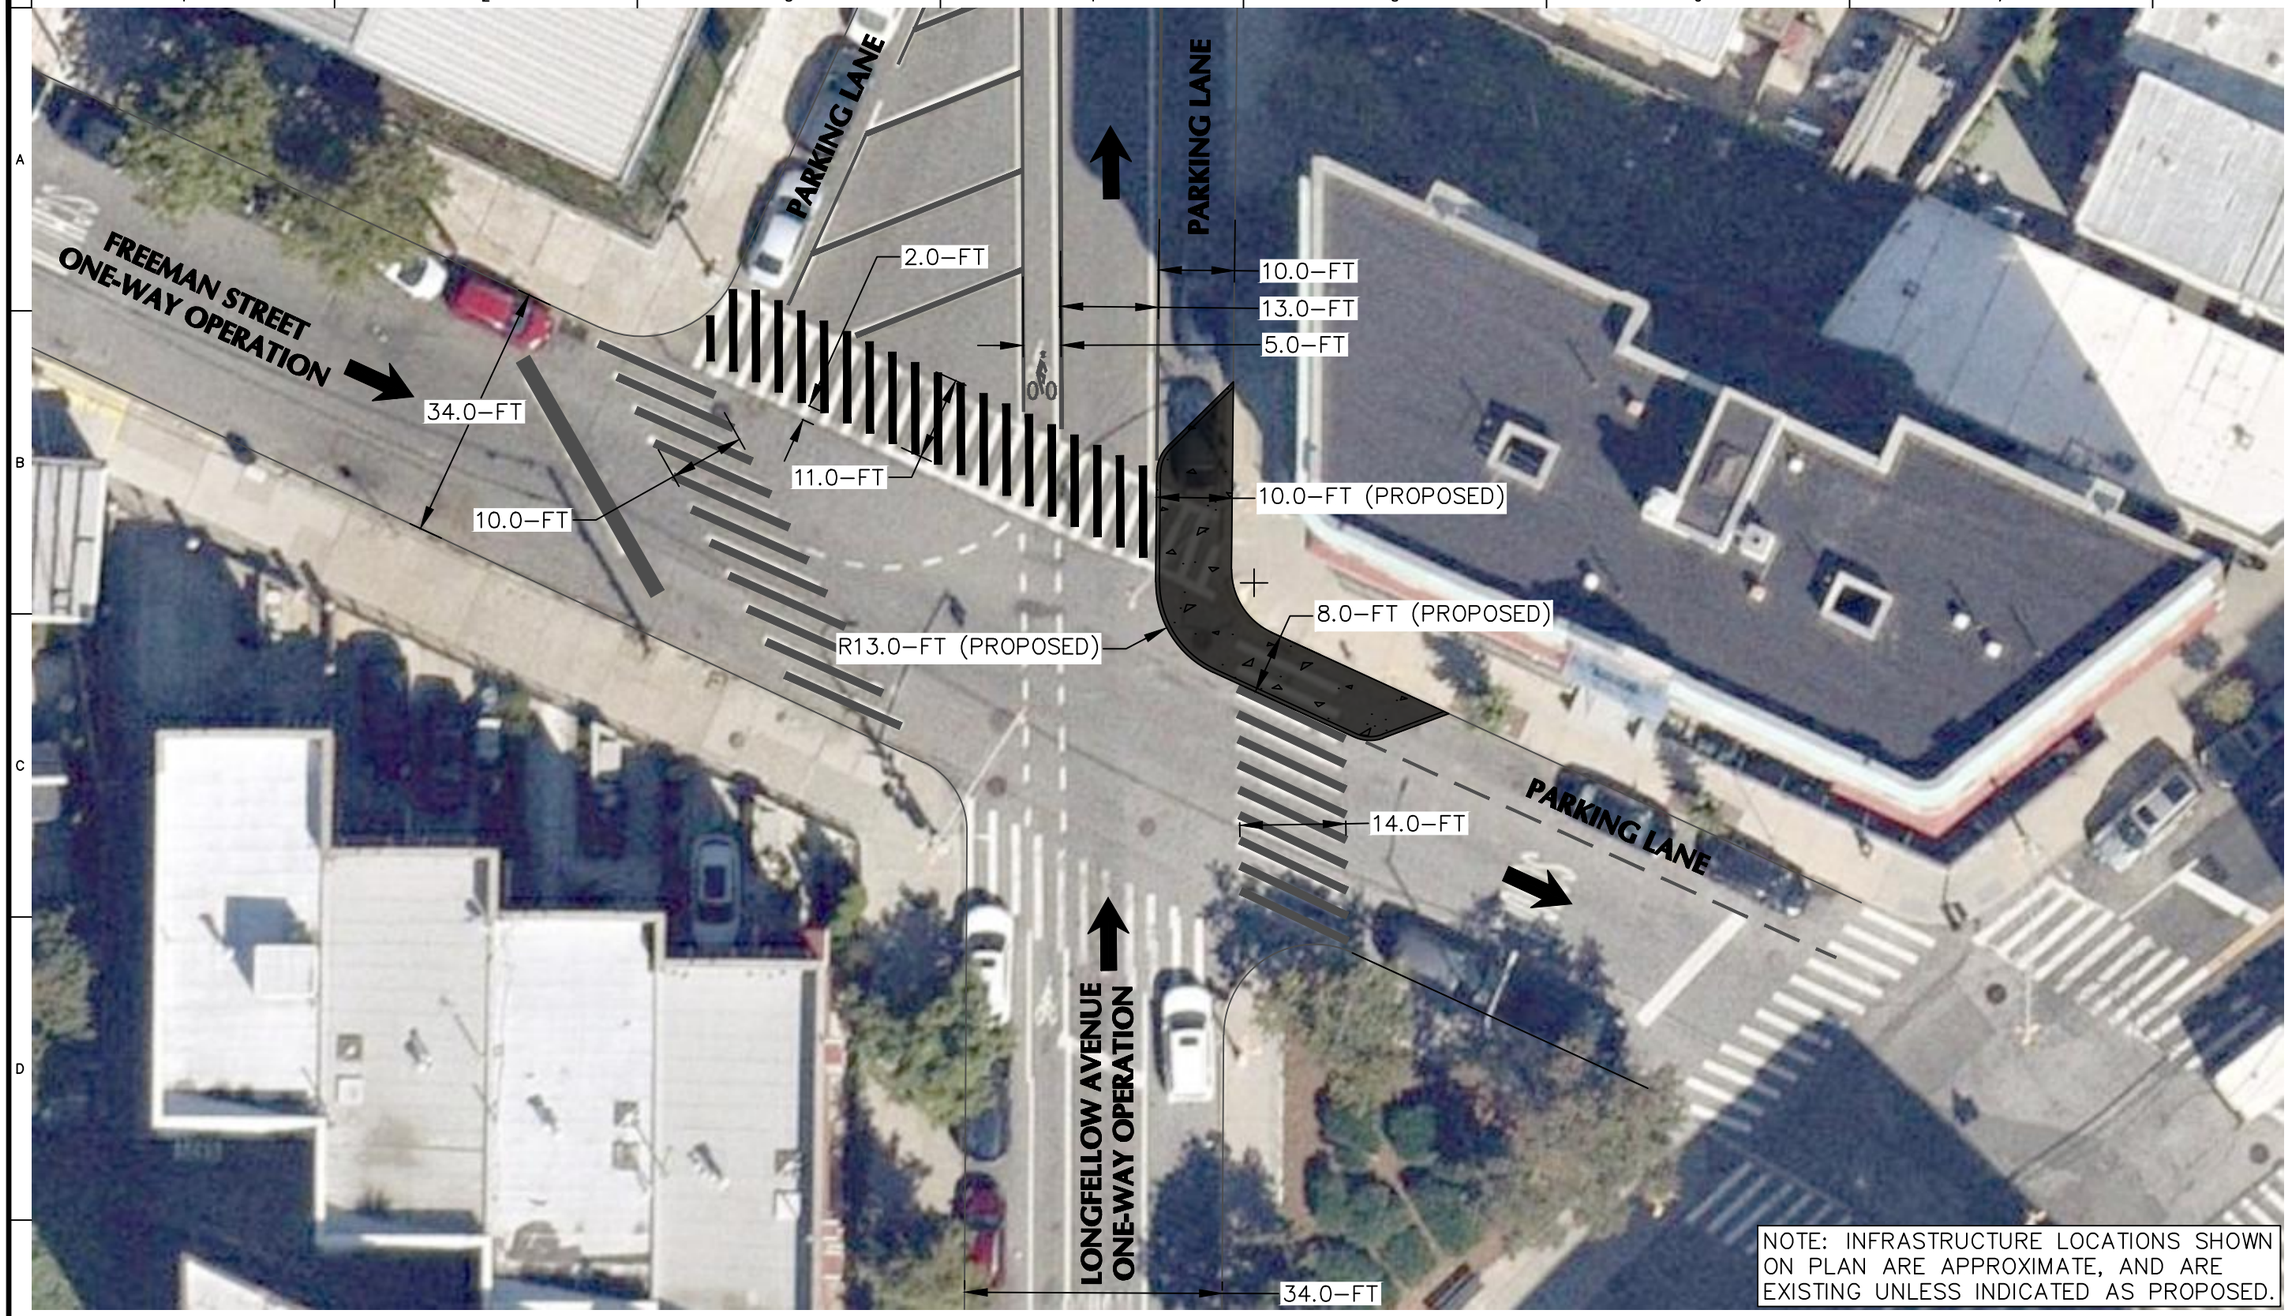

WARNING: IT IS A VIOLATION OF THE NYS EDUCATION LAW ARTICLE 145 FOR ANY PERSON, UNLESS HE IS ACTING UNDER THE DIRECTION OF A LICENSED PROFESSIONAL ENGINEER, LAND SURVEYOR OR GEOLOGIST, TO ALTER THIS ITEM IN ANY WAY.

FOR ILLUSTRATIVE PURPOSES ONLY

20 0 5 10 20

SCALE: 1 INCH = 20 FEET

LANGAN

Langan Engineering, Environmental, Surveying, Landscape Architecture and Geology, D.P.C.

21 Penn Plaza, 360 West 31st Street, 8th Floor
New York, NY 10001

T: 212.479.5400 F: 212.479.5444 www.langan.com

Project
1460-1480 SHERIDAN BOULEVARD
BLOCK No. 3017, LOT No.29,74
BRONX
BRONX NEW YORK

Drawing Title
PROPOSED CONCEPTUAL INTERSECTION LAYOUT (FREEMAN STREET & LONGFELLOW AVENUE)

Project No.	170622001
Date	2023–07–19
Drawn By	ALU
Checked By	BMW

Figure No. **G-1**

Sheet 1 of 4

© 2022 Langan

Filename: \\langan.com\data\NYC\data0\170622001\Project Data\CAD\01\SheetFiles\Longfellow Avenue and Freeman Street\170622001-KO102-0101.dwg Date: 7/11/2023 Time: 15:16 User: ntortorella Style Table: Langan.stb Layout: Freeman&Longfellow

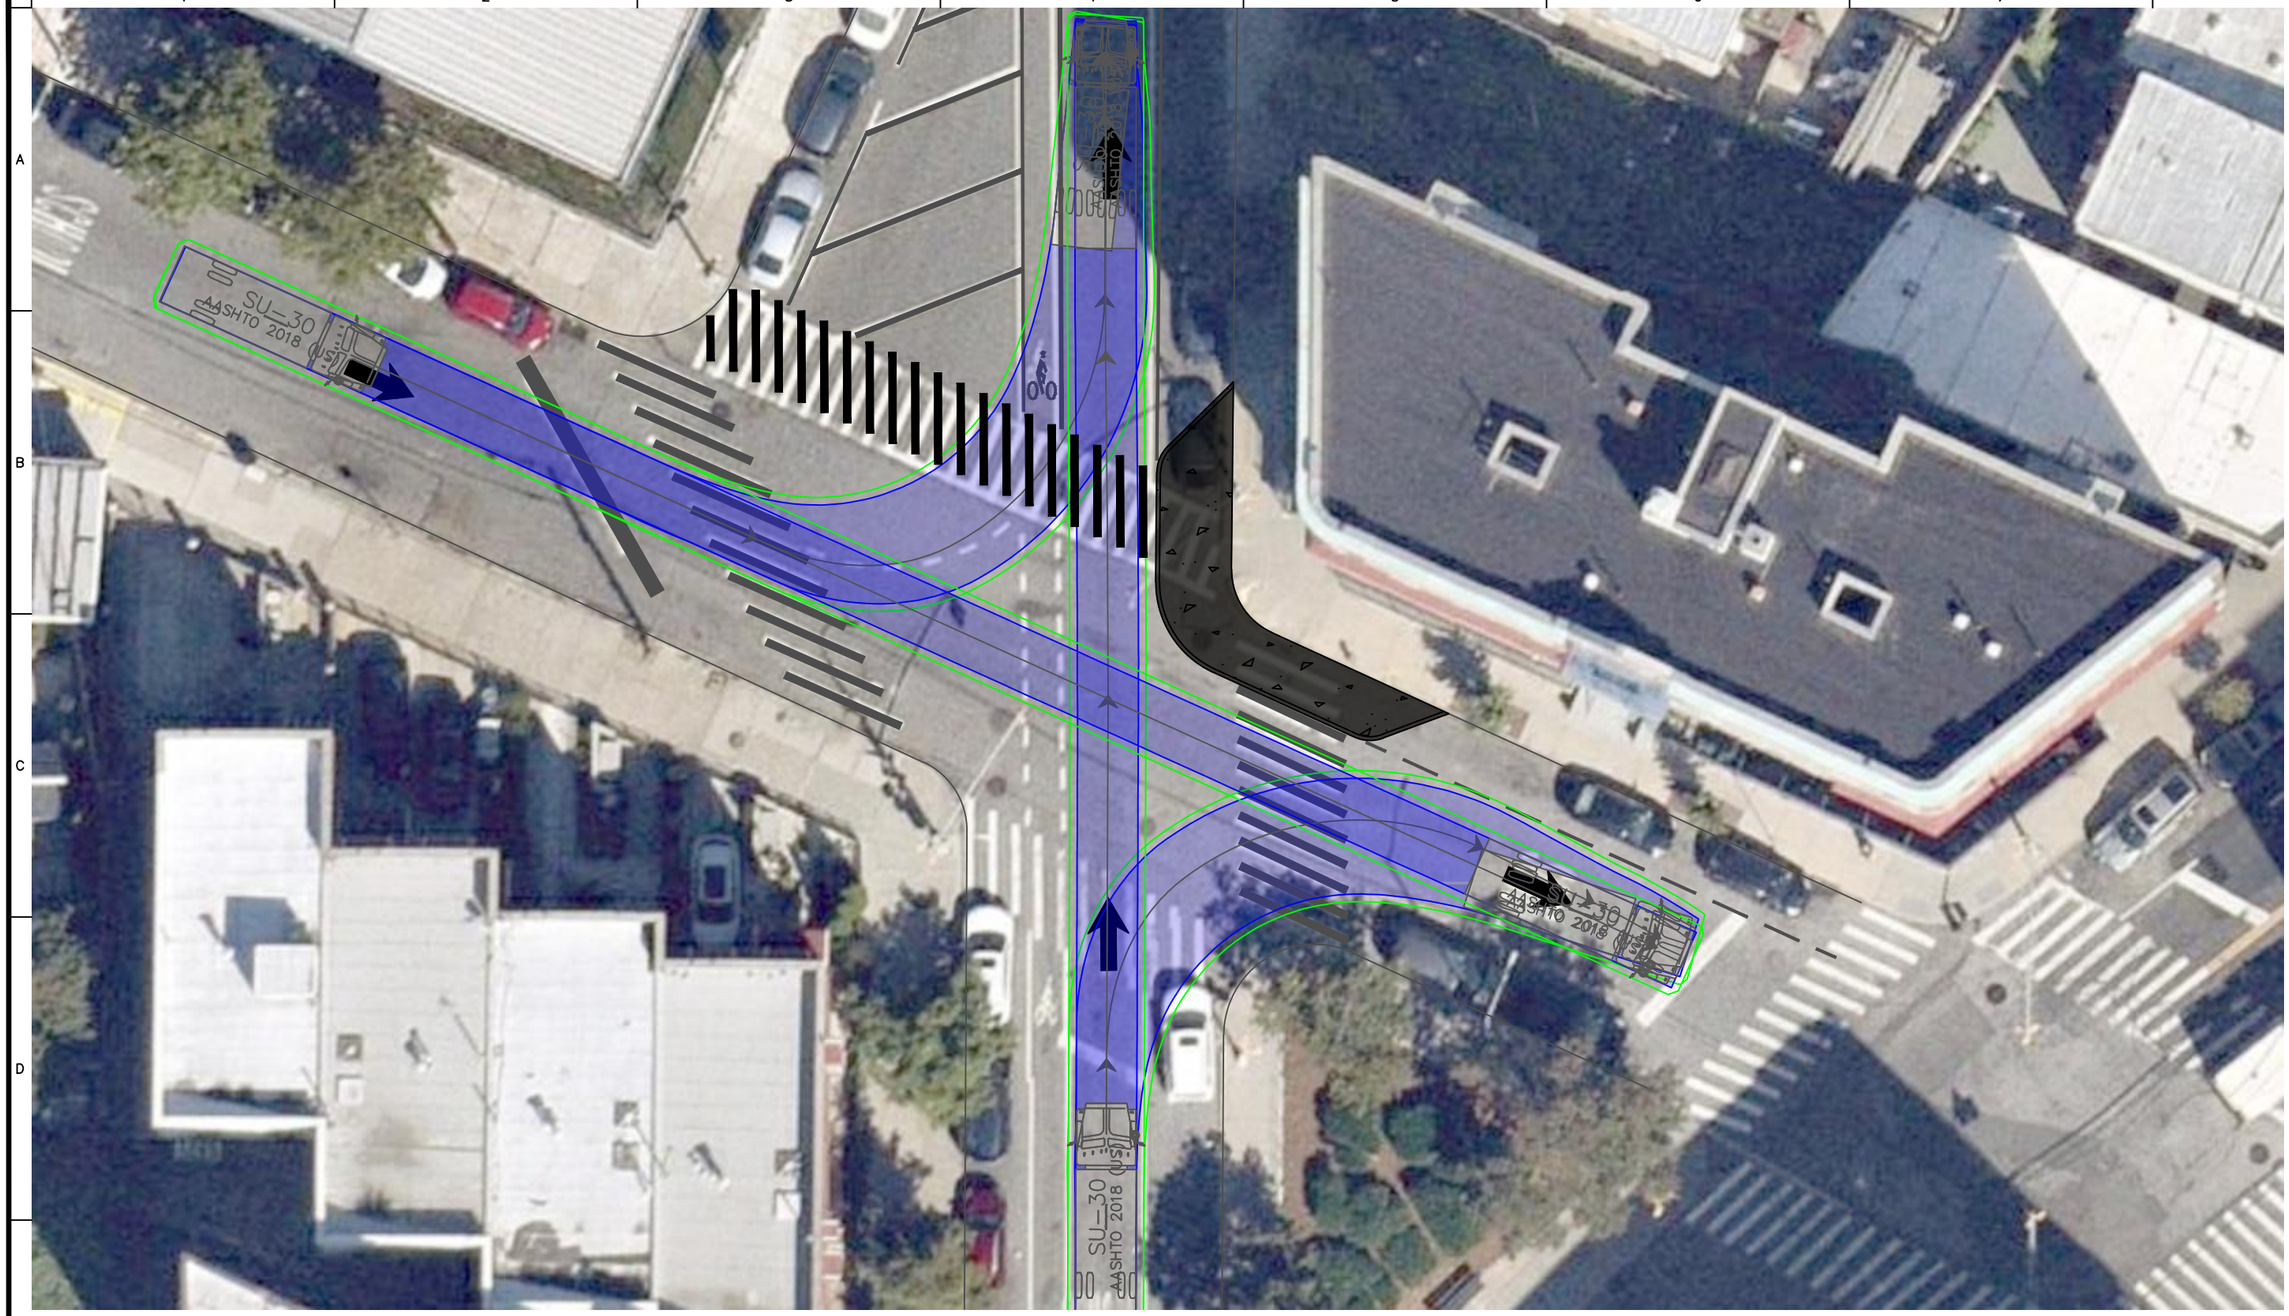

WARNING: IT IS A VIOLATION OF THE NYS EDUCATION LAW ARTICLE 145 FOR ANY PERSON, UNLESS HE IS ACTING UNDER THE DIRECTION OF A LICENSED PROFESSIONAL ENGINEER, LAND SURVEYOR OR GEOLOGIST, TO ALTER THIS ITEM IN ANY WAY.

FOR ILLUSTRATIVE PURPOSES ONLY

20 0 5 10 20

SCALE: 1 INCH = 20 FEET

LANGAN

Langan Engineering, Environmental, Surveying, Landscape Architecture and Geology, D.P.C.

21 Penn Plaza, 360 West 31st Street, 8th Floor
New York, NY 10001

T: 212.479.5400 F: 212.479.5444 www.langan.com

Project
1460-1480 SHERIDAN BOULEVARD
BLOCK No. 3017, LOT No.29,74
BRONX
BRONX NEW YORK

Drawing Title
SU-30 TRUCK TURNING MANEUVERS (FREEMAN STREET & LONGFELLOW AVENUE)

Project No.	170622001
Date	2023-07-19
Drawn By	NST
Checked By	BMW

Figure No.
G-2
Sheet 2 of 4

© 2022 Langan

Filename: \\langan.com\data\NYC\data0\170622001\Project Data\CAD\01\SheetFiles\Longfellow Avenue and Freeman Street\170622001-KO102-0101.dwg Date: 7/11/2023 Time: 15:17 User: ntortorella Style Table: Langan.stb Layout: Freeman&Longfellow - ATTN - SU30

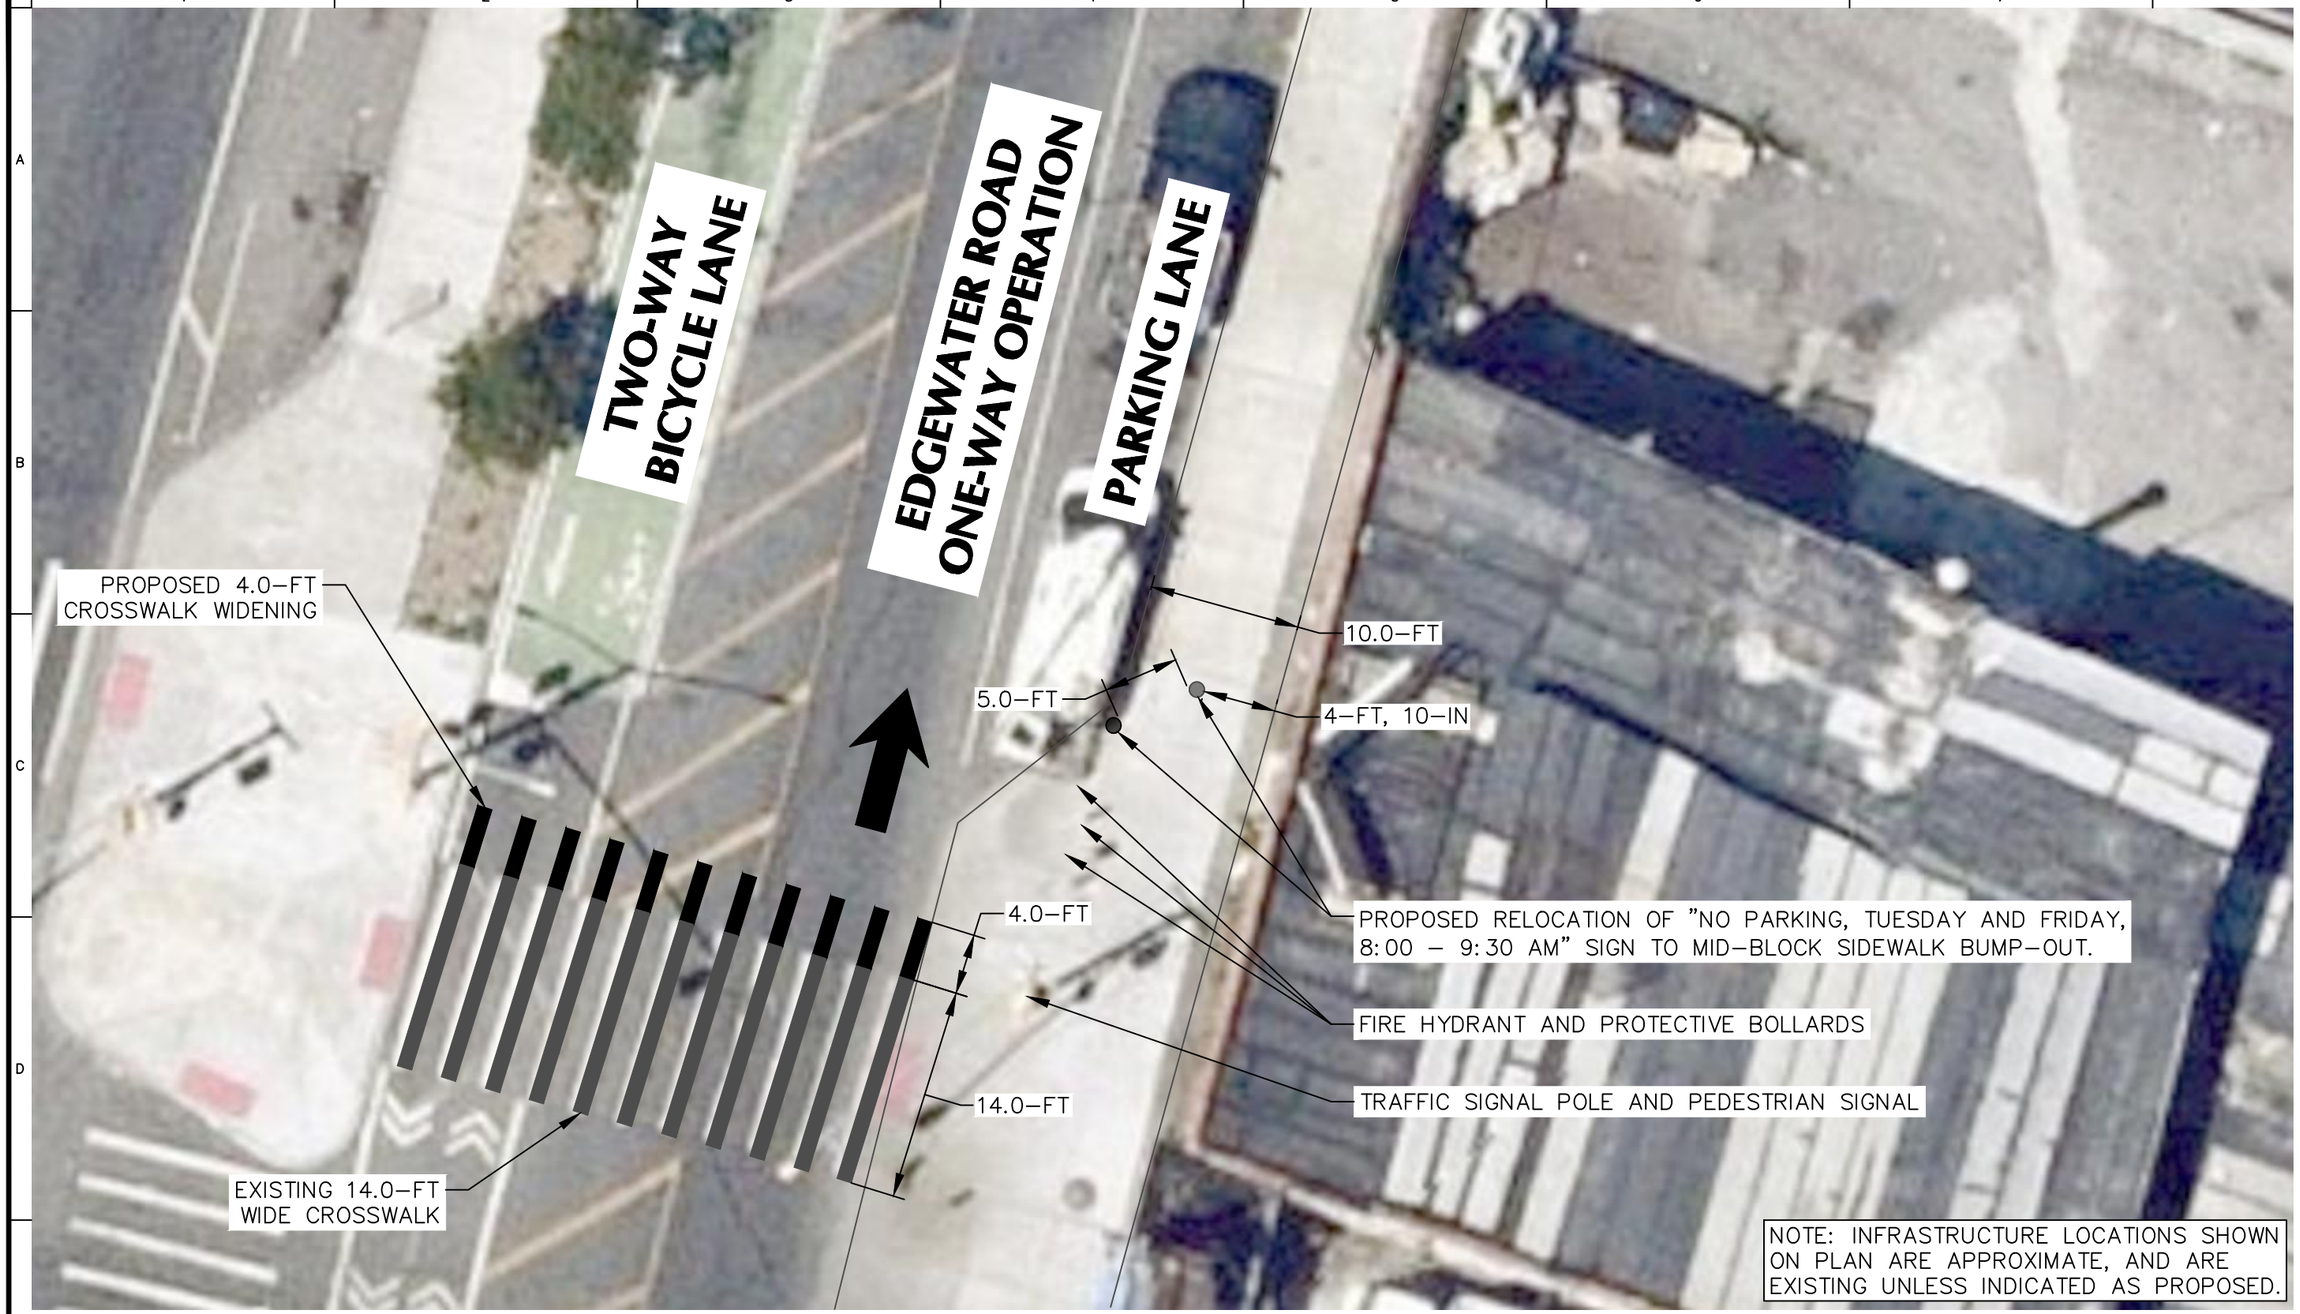

WARNING: IT IS A VIOLATION OF THE NYS EDUCATION LAW ARTICLE 145 FOR ANY PERSON, UNLESS HE IS ACTING UNDER THE DIRECTION OF A LICENSED PROFESSIONAL ENGINEER, LAND SURVEYOR OR GEOLOGIST, TO ALTER THIS ITEM IN ANY WAY.

FOR ILLUSTRATIVE PURPOSES ONLY

10 0 2 4 10
SCALE: 1 INCH = 10 FEET

LANGAN
Langan Engineering, Environmental, Surveying, Landscape Architecture and Geology, D.P.C.
21 Penn Plaza, 360 West 31st Street, 8th Floor
New York, NY 10001
T: 212.479.5400 F: 212.479.5444 www.langan.com

Project
1460-1480 SHERIDAN BOULEVARD
BLOCK No. 3017, LOT No.29,74
BRONX
BRONX NEW YORK

Drawing Title
PROPOSED CONCEPTUAL INTERSECTION LAYOUT (JENNINGS STREET & EDGEWATER ROAD)

Project No.	170622001
Date	2023–07–19
Drawn By	NST
Checked By	BMW

Figure No. **G-3**
Sheet 3 of 4

© 2022 Langan

Filename: \\langan.com\data\NYC\data0\170622001\Project Data\CAD\01\SheetFiles\Longfellow Avenue and Freeman Street\170622001-KO102-0101.dwg Date: 7/11/2023 Time: 15:25 User: ntortorella Style Table: Langan.stb Layout: Jennings&Sheridan-NE-NS

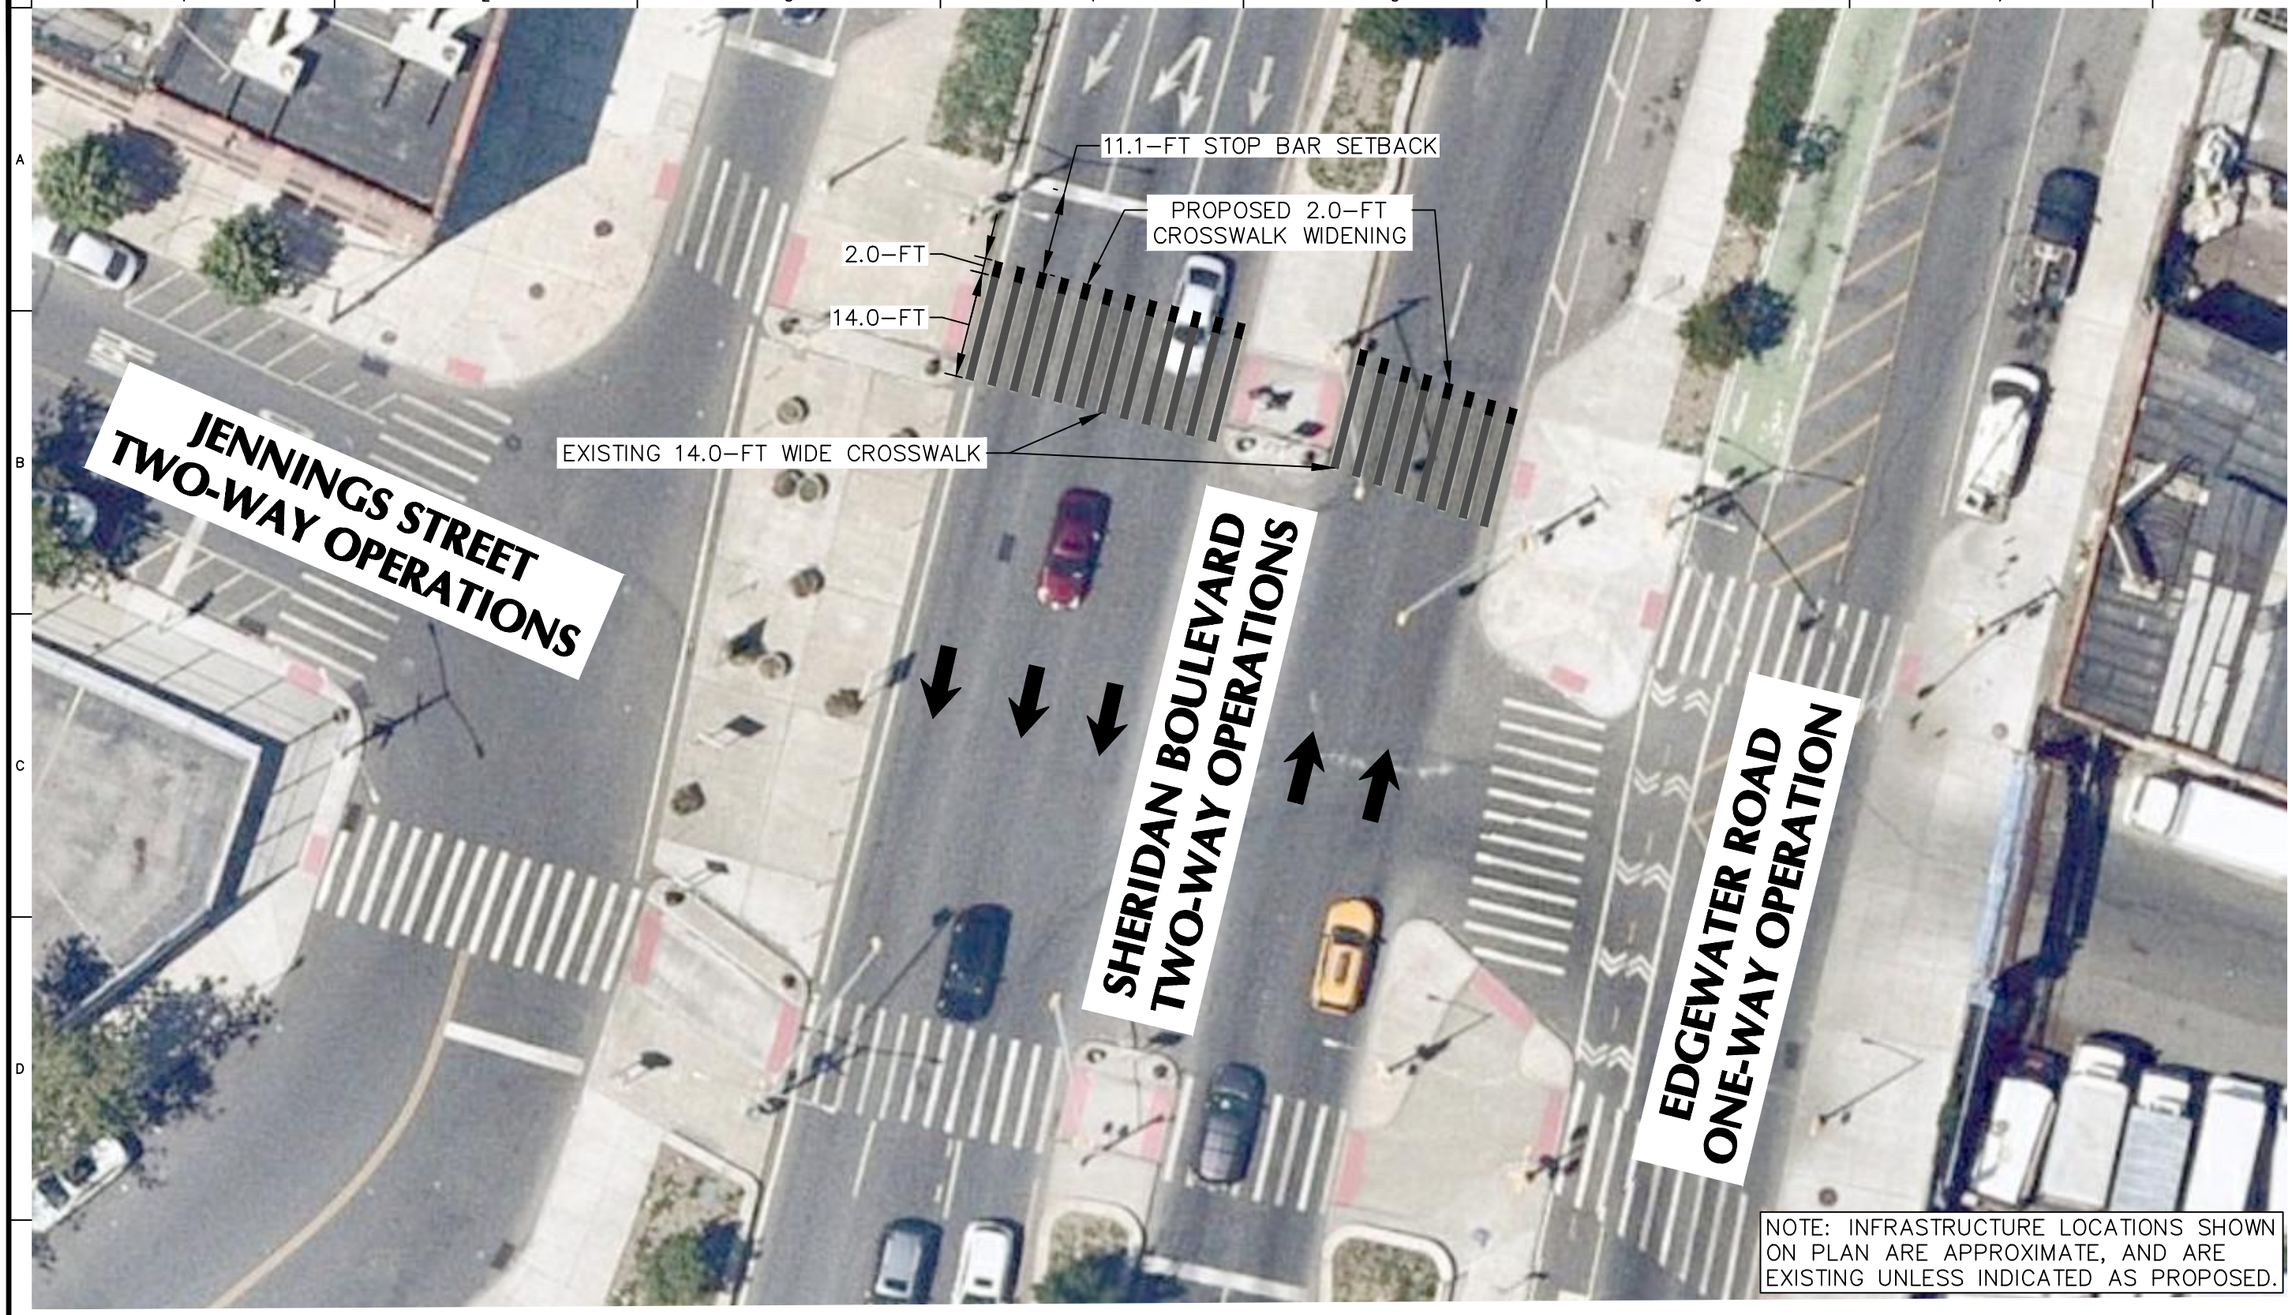

WARNING: IT IS A VIOLATION OF THE NYS EDUCATION LAW ARTICLE 145 FOR ANY PERSON, UNLESS HE IS ACTING UNDER THE DIRECTION OF A LICENSED PROFESSIONAL ENGINEER, LAND SURVEYOR OR GEOLOGIST, TO ALTER THIS ITEM IN ANY WAY.

FOR ILLUSTRATIVE PURPOSES ONLY

20 0 5 10 20
SCALE: 1 INCH = 20 FEET

LANGAN
Langan Engineering, Environmental, Surveying, Landscape Architecture and Geology, D.P.C.
21 Penn Plaza, 360 West 31st Street, 8th Floor
New York, NY 10001
T: 212.479.5400 F: 212.479.5444 www.langan.com

Project
1460-1480 SHERIDAN BOULEVARD
BLOCK No. 3017, LOT No.29,74
BRONX **NEW YORK**

Drawing Title
PROPOSED CONCEPTUAL INTERSECTION LAYOUT (JENNINGS STREET & SHERIDAN BOULEVARD)

Project No.	170622001
Date	2023–07–19
Drawn By	NST
Checked By	BMW

Figure No. **G-4**
Sheet 4 of 4

© 2022 Langan

Filename: \\langan.com\data\NYC\data0\170622001\Project Data\CAD\01\SheetFiles\Longfellow Avenue and Freeman Street\170622001-KO102-0101.dwg Date: 7/11/2023 Time: 15:21 User: ntortorella Style Table: Langan.stb Layout: Jennings&Sheridan