# 17-21 Wharton Place, Brooklyn

NYC Finance

**NYC Digital Tax Map**

Effective Date : 06-24-2019 10:03:30
End Date : Current

Brooklyn Block: 4105

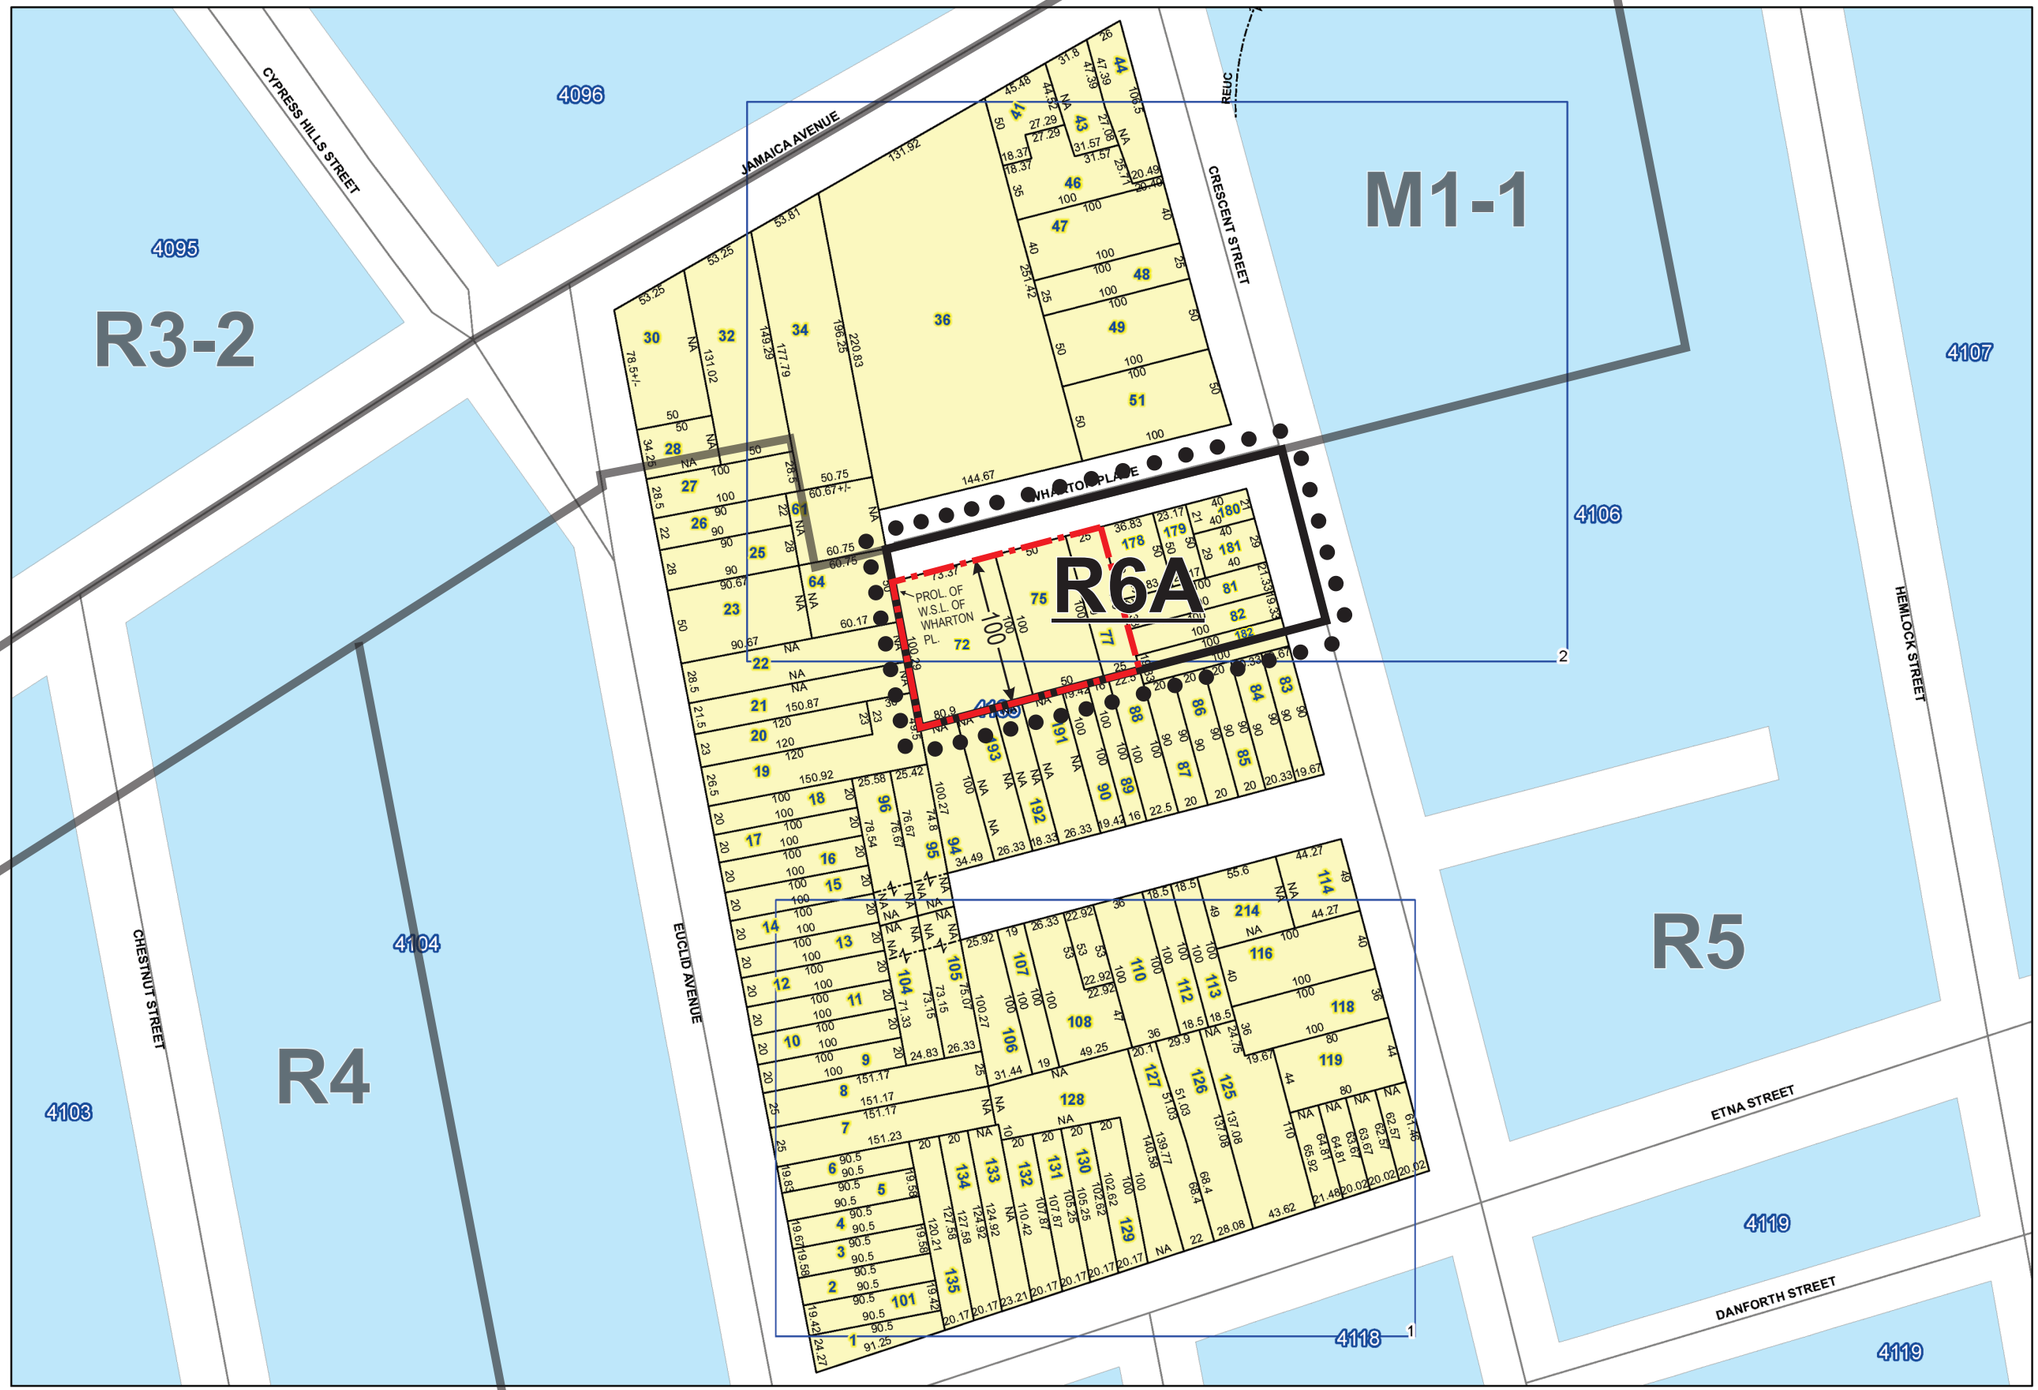


**Legend**

- Streets
- Miscellaneous Text
- Possession Hooks
- Boundary Lines
- Lot Face Possession Hooks
- Regular
- Underwater
- Tax Lot Polygon
- Condo Number
- Tax Block Polygon
- Development Site
- Area Proposed to be Rezoned
- Existing Zoning District Line
- Proposed Zoning District Line
- R5 Existing Zoning District
- R6A Proposed Zoning District

# 17-21 Wharton Place, Brooklyn

NYC Finance

**NYC Digital Tax Map**

Effective Date : 06-24-2019 10:03:30
End Date : Current

Brooklyn Block: 4105 Inset: 2

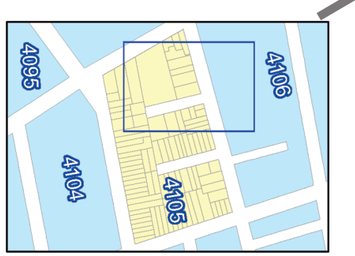


**Legend**

- Streets
- Miscellaneous Text
- Possession Hooks
- Boundary Lines
- Lot Face Possession Hooks
- Regular
- Underwater
- Tax Lot Polygon
- Condo Number
- Tax Block Polygon
- Development Site
- Area Proposed to be Rezoned
- Existing Zoning District Line
- Proposed Zoning District Line
- R5 — Existing Zoning District
- R6A — Proposed Zoning District

