CITY OF NEW YORK, BOROUGH OF THE BRONX
OFFICE OF THE PRESIDENT
TOPOGRAPHICAL BUREAU

# AREA MAP

SHOWING

## THE ESTABLISHMENT

OF

## RING ROAD

AND

## THE ELIMINATION

OF

## PARKLAND

WITHIN AN AREA GENERALLY BOUNDED BY:

SCHLEY AVENUE

AND

## THE ADJUSTMENT OF GRADES AND BLOCK DIMENSIONS NECESSITATED THEREBY


AMENDMENT TO SECTION 58 & 59
BLOCK NUMBERS (SECTION 18 OF LAND MAP)
SHOWN THUS: 5622

DATED: NEW YORK, JANUARY 13, 2025

LEGEND:

| | |
|---|---|
| ——— | INDICATES STREET LINE HERETOFORE ESTABLISHED AND HEREBY RETAINED. |
| ——— | INDICATES STREET LINE HEREBY ESTABLISHED. |
| ——— | INDICATES ROADWAY AND SIDEWALK TREATMENT HEREBY ESTABLISHED OR HERETOFORE ESTABLISHED AND HEREBY RETAINED. |
| ——— | INDICATES SEWER EASEMENT OR SEWER CORRIDOR LINE. |
| ····· | INDICATES EXTENSION LINE SHOWN FOR TIE-IN DIMENSIONS. |
| — — — | INDICATES APPROXIMATE EXTENTS OF 600-FT RADIUS BEYOND SITE LOCATION. |
| — — — | INDICATES EXTENTS OF TAX LOT LINES. |
| — — — | INDICATES EXTENTS OF ZONING DISTRICT. |
| 228.00 | INDICATES DIMENSION HERETOFORE ESTABLISHED AND HEREBY RETAINED. |
| 228.00 P | INDICATES PARK DIMENSION HERETOFORE ESTABLISHED AND HEREBY RETAINED. |
| ~~228.00~~ | INDICATES DIMENSION HERETOFORE ESTABLISHED AND HEREBY ELIMINATED. |
| 228.00 | INDICATES DIMENSION HEREBY ESTABLISHED. |
| 228.00 P | INDICATES PARK DIMENSION HEREBY ESTABLISHED. |
| 75' | INDICATES TIE-IN DISTANCE HERETOFORE ESTABLISHED AND HEREBY RETAINED. |
| 75' | INDICATES TIE-IN DISTANCE HEREBY ESTABLISHED. |
| R4 | INDICATES THE ZONING. |
| 1820 | INDICATES THE BRONX TAX BLOCK NUMBER. |
| PARK | INDICATES PARK HERETOFORE ESTABLISHED AND HEREBY RETAINED. |
| PARK | INDICATES PARK HEREBY ESTABLISHED. |
| ~~PARK~~ | INDICATES PARK HERETOFORE ESTABLISHED AND HEREBY ELIMINATED. |

ELEVATIONS APPLY TO CENTERLINE OF THE STREETS UNLESS OTHERWISE INDICATED.
ELEVATIONS REFER TO THE DATUM OF THE BOROUGH OF THE BRONX, WHICH IS 2.725 FEET ABOVE THE N.G.S. DATUM AT SANDY HOOK, NEW JERSEY.

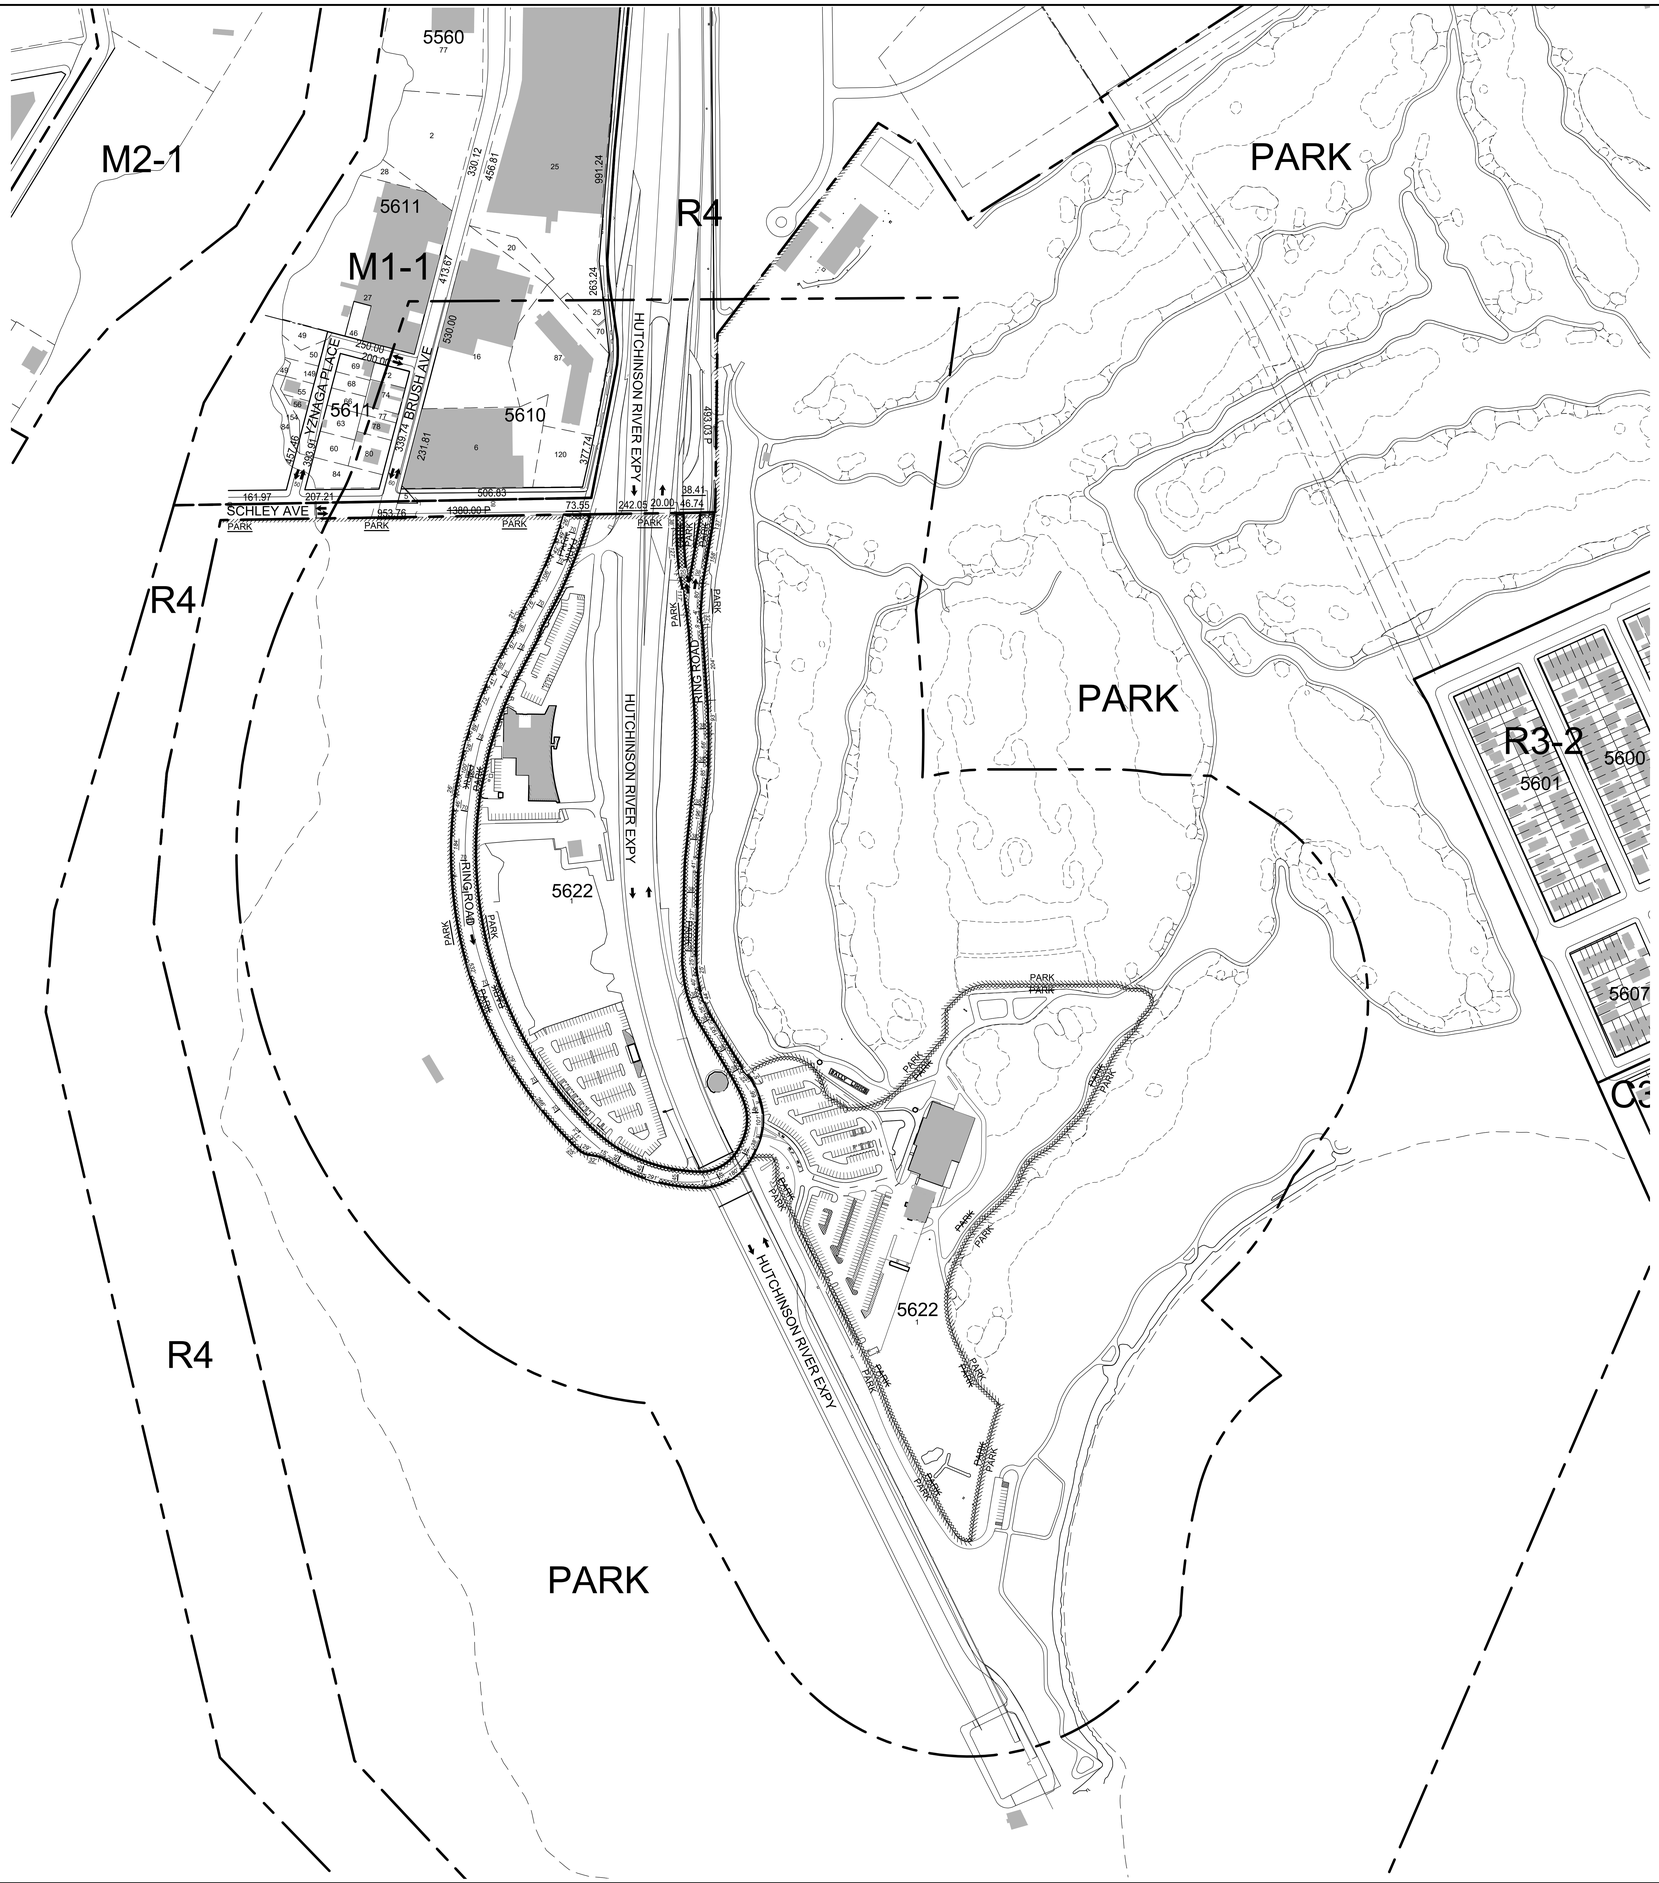


| REFERENCE MAPS: | | | | | | | | | |
|---|---|---|---|---|---|---|---|---|---|
| CP Ref No. | 860555 | - | - | - | - | CP5771 | - | CP17960 | - |
| PL. NO. | 13000 | 1824 | 10426 | 11219 | 10058 | 11259 | 11688 | 11698 | 11825 |
| Date | 11/20/1987 | 7/1/1913 | 6/18/1923 | 10/15/1947 | 1/16/1917 | 5/18/1948 | 12/10/1982 | 5/20/1963 | 9/17/1968 |
| A.M. | 346-4 | 136-5 | 158-5 | 269-6 | 41-2 | 284-1 | 319-5 | 319-6 | 328-7 |
| F.M. | 3181 | 631 | 1168 | 2286 | 856 | 2411 | 2925 | 2924 | 3023 |
| LF | 1622 | - | - | - | - | 87 | 96 | 525 | 1622 |
| DM | Not Applicable | | | | | | | | |

ENGLISH SCALE: 1 INCH = 150 FEET

0 150 300 450 600

0 12.0 24.0 36.0 48.0

METRIC SCALE: 1 CM = 12.0 METERS (39.370 FEET)

COPYRIGHT © 2024
BOROUGH PRESIDENT OF THE BRONX

PREPARED BY:

LANGAN
Langan Engineering, Environmental, Surveying, Landscape Architecture, and Geology, D.P.C.
368 Ninth Avenue, 8th Floor
New York, NY 10001
T: 212.479.5400 F: 212.479.5444 www.langan.com

LANGAN

Project No. 170773001

© 2024 Langan