Appendices

Appendix A: Proposed Text Amendments and City Map Changes

Appendix A1: Proposed Text Amendments

Appendix A2: Proposed City Map Changes

Appendix B: Project Description

Appendix B1: RWCDS

Appendix B2: Block-Lot List

Appendix C: Historic and Cultural Resources

Appendix C1: Historic and Cultural Resources – Agency Correspondence

Appendix D: Hazardous Materials

Appendix D1: Regulatory Agency Database Report

Appendix D2: Historic Sanborn Fire Insurance Maps

Appendix D3: City Directories

Appendix E: Transportation

Appendix E1: Transportation Planning Factors and Travel Demand Forecast Memorandum

Appendix E2: Level of Service (LOS) Tables and Parking Regulations

Appendix F: Air Quality

Appendix F1: Proposed Air Quality (E) Designations (Proposed Actions)

Appendix F2: Proposed Air Quality (E) Designations (Expanded Rezoning Area Alternative)

Appendix G: Noise

Appendix G1: Projected Development Sites Noise Attenuation Requirements Proposed Actions

Appendix G2: Projected Development Sites Noise Attenuation Requirements Expanded Rezoning Area Alternative

Appendix H: Construction

Appendix H1: Proposed Actions Conceptual Construction Schedule

Appendix H2: Expanded Rezoning Area Alternative Conceptual Construction Schedule

Appendix H3: Proposed Actions Noise Analysis Results

Appendix H4: Level of Service (LOS) Tables for Construction (Proposed Actions)

Appendix I: Expanded Rezoning Area Alternative

Appendix I1: Expanded Rezoning Area Alternative RWCDS

Appendix I2: Expanded Rezoning Area Alternative Block/Lot List

Appendix I3: Construction Level of Service (LOS) Tables (Expanded Rezoning Area Alternative)

Appendix A: Proposed Text Amendments and City Map Changes

Appendix A1 – Proposed Text Amendments

Appendix A2 – Proposed City Map Changes

This page is intentionally left black

Appendix A1: Proposed Text Amendments

This page is intentionally left black

PROPOSED

JEROME CORRIDOR

TEXT AMENDMENT

Matter underlined is new, to be added;
Matter ~~struck out~~ is to be deleted;
Matter within # # is defined in Section 12-10;
* * * indicates where unchanged text appears in the Zoning Resolution

Article I: General Provisions
Chapter 1 - Title, Establishments of Controls and Interpretation of Regulations

* * *

11-122
Districts established

* * *

Establishment of the Special Hunts Point District

In order to carry out the special purposes of this Resolution as set forth in Article X, Chapter 8, the #Special Hunts Point District# is hereby established.

Establishment of the Special Jerome Corridor District

In order to carry out the special purposes of this Resolution as set forth in Article XIV, Chapter 1, the #Special Jerome Corridor District# is hereby established.

Establishment of Special Limited Commercial District

In order to carry out the special purposes of this Resolution as set forth in Article VIII, Chapter 3, the #Special Limited Commercial District# is hereby established.

* * *

Chapter 2 - Construction of Language and Definitions

* * *

12-10
DEFINITIONS

* * *

Special Hunts Point District

The "Special Hunts Point District" is a Special Purpose District designated by the letters "HP" in which special regulations set forth in Article X, Chapter 8, apply.

Special Jerome Corridor District

The "Special Jerome Corridor District" is a Special Purpose District designated by the letters "JC" in which special regulations set forth in Article XIV, Chapter 1, apply.

Special Limited Commercial District

The "Special Limited Commercial District" is a Special Purpose District designated by the letters "LC" in which special regulations set forth in Article VIII, Chapter 3, apply.

* * *

Chapter 4 – Sidewalk Cafe Regulations

* * *

14-44
Special Zoning Districts Where Certain Sidewalk Cafes Are Permitted

* * *

The Bronx	#Enclosed Sidewalk Cafe#	#Unenclosed Sidewalk Cafe#
City Island District	No	Yes
Jerome Corridor District	No	Yes

* * *

Article II
Chapter 3 – Residential Bulk Regulations in Residence Districts

23-00
APPLICABILITY AND GENERAL PURPOSES

23-01
Applicability of This Chapter

* * *

Special regulations applying to #large-scale residential developments# or #residential uses# in #large-scale community facility developments# are set forth in Article VII, Chapter 8.

Special regulations applying only in Special Purpose Districts are set forth in Articles VIII, IX, X, XI, XII ~~and~~ XIII and XIV.

* * *

Article II
Chapter 4 - Bulk Regulations for Community Facilities in Residence Districts

24-00
APPLICABILITY, GENERAL PURPOSES AND DEFINITIONS

24-01
Applicability of this Chapter

* * *

Special regulations applying to #large-scale community facility developments# or to #community facility uses# in #large-scale residential developments# are set forth in Article VII, Chapter 8.

Special regulations applying only in Special Purpose Districts are set forth in Articles VIII, IX, X, XI, XII ~~and~~ XIII and XIV.

* * *

Article III
Chapter 3 - Bulk Regulations for Commercial or Community Facility Buildings in Commercial Districts

33-00
APPLICABILITY, GENERAL PURPOSES AND DEFINITIONS

33-01
Applicability of this Chapter

* * *

Special regulations applying to #large-scale residential developments#, #community facility uses# in #large-scale residential developments# or #large-scale community facility developments# are set forth in Article VII, Chapter 8.

Special regulations applying only in Special Purpose Districts are set forth in Articles VIII, IX, X, XI, XII ~~and~~ XIII and XIV.

* * *

Chapter 4 - Bulk Regulations for Residential Buildings in Commercial Districts

34-00
APPLICABILITY AND DEFINITIONS

34-01
Applicability of this Chapter

* * *

Existing #buildings or other structures# that do not comply with one or more of the applicable #bulk# regulations are #noncomplying buildings or other structures# and are subject to the regulations set forth in Article V, Chapter 4.

Special regulations applying only in Special Purpose Districts are set forth in Articles VIII, IX, X, XI, XII ~~and~~ XIII and XIV.

* * *

Chapter 5 - Bulk Regulations for Mixed Buildings in Commercial Districts

35-00
APPLICABILITY AND DEFINITIONS

35-01
Applicability of this Chapter

* * *

Existing #buildings or other structures# that do not comply with one or more of the applicable #bulk# regulations are #noncomplying buildings or other structures# and are subject to the regulations set forth in Article V, Chapter 4.

Special regulations applying only in Special Purpose Districts are set forth in Articles VIII, IX, X, XI, XII ~~and~~ XIII and XIV.

* * *

Chapter 7 - Special Urban Design Regulations

37-00
GENERAL PURPOSES

Special urban design regulations are set forth in this Chapter to improve the quality of the streetscape and to promote a lively and engaging pedestrian experience along commercial streets in various neighborhoods.

The provisions of this Chapter shall apply as follows:

* * *

(c) Section 37-30, inclusive, sets forth special streetscape provisions that apply in conjunction with provisions specified in the supplemental use provisions of Article III, Chapter 2, special provisions for certain areas in Article VI, or in Special Purpose Districts in Articles VIII through ~~XIII~~ XIV;

* * *

Article IV
Chapter 3 - Bulk Regulations

43-00
APPLICABILITY AND GENERAL PROVISIONS

43-01
Applicability of this Chapter

* * *

Special regulations applying to #large-scale community facility developments# are set forth in Article VII, Chapter 8.

Special regulations applying only in Special Purpose Districts are set forth in Articles VIII, IX, X, XI, XII ~~and~~ XIII and XIV.

* * *

Article XIV - Special Purpose Districts

Chapter 1
Special Jerome Corridor District

141-00
GENERAL PURPOSES

The "Special Jerome Corridor District" established in this Resolution is designed to promote and protect public health, safety and general welfare. These general goals include, among others, the following specific purposes:

(a) to encourage well-designed buildings that complement the built character of the Highbridge, Concourse, Mount Eden, Mount Hope, Morris Heights, and University Heights neighborhoods;

(b) to achieve a harmonious visual and functional relationship with the adjacent neighborhoods;

(c) to enhance neighborhood economic diversity by broadening the range of housing choices for residents at varied incomes;

(d) to create a livable community combining housing, retail and other uses throughout the district;

(e) to create a walkable, urban streetscape environment through a mix of ground floor uses;

(f) to create a lively and attractive built environment that will provide daily amenities and services for the use and enjoyment of area residents, workers and visitors;

(g) to provide flexibility of architectural design within limits established to assure adequate access of light and air to the street, and thus to encourage more attractive and economic building forms on zoning lots with irregular shapes and on zoning lots fronting on the elevated rail structure along Jerome and River Avenues; and

(h) to promote the most desirable use of land in accordance with a well-considered plan and thus conserve the value of land and buildings, and thereby protect the City’s tax revenues.

141-01
General Provisions

The provisions of this Chapter shall apply within the #Special Jerome Corridor District#. The regulations of all other Chapters of this Resolution are applicable, except as superseded, supplemented or modified by the provisions of this Chapter. In the event of a conflict between the provisions of this Chapter and other regulations of this Resolution, the provisions of this Chapter shall control.

141-02
District Plan and Maps

In order to carry out the purposes and provisions of this Chapter, district maps are located in the Appendix to this Chapter and are hereby incorporated and made an integral part of this Resolution. They are incorporated for the purpose of specifying locations where special regulations and requirements, as set forth in the text of this Chapter, apply.

Map 1 Special Jerome Corridor District, Subdistrict and Subareas

Map 2 Designated locations for street wall continuity and ground floor retail in Subarea A1

Map 3 Designated locations for street wall continuity and ground floor retail in Subareas A2 and A3

141-03
Subdistricts and Subareas

In order to carry out the provisions of this Chapter, one Subdistrict and three Subareas are established, as follows:

Subdistrict A:

Subarea A1
Subarea A2
Subarea A3

The location and boundaries of this Subdistrict and Subareas are shown on Map 1 (Special Jerome Corridor District, Subdistrict and Subareas) in the Appendix to this Chapter.

141-04
Applicability of the Inclusionary Housing Program

For the purposes of applying the Inclusionary Housing Program provisions set forth in Section 23-154 and in Section 23-90, inclusive, #Mandatory Inclusionary Housing areas# within the #Special Jerome Corridor District# are shown on the maps in APPENDIX F of this Resolution.

141-10
SPECIAL USE REGULATIONS

Within the #Special Jerome Corridor District#, the underlying #use# regulations are modified by the provisions of this Section.

141-11
Special Permit for #Transient Hotels#

The #development# or #enlargement# of a #building# containing a #transient hotel#, as listed in Section 32-14 (Use Group 5), or the #conversion# or change of #use# within an existing #building# to a #transient hotel#, shall only be allowed in C2 Districts, subject to the locational criteria set forth in the double-asterisked footnote of Use Group 5 in Section 32-14, and in C4 Districts;

(a) upon certification by the Chairperson of the City Planning Commission to the Commissioner of Buildings that the #residential development# goal, as set forth in this Section, has been met; or

(b) by special permit by the City Planning Commission where such #residential development# goal, has not been met. To permit such a #transient hotel#, the Commission shall find that:

(1) sufficient sites are available in the area to meet the #residential development# goal; or

(2) a harmonious mix of #residential# and non-#residential uses# has been established in the area, and such #transient hotel# is consistent with the character of the surrounding area.

The Commission may prescribe additional conditions and safeguards to minimize adverse effects on the character of the surrounding area.

For the purpose of applying the provisions of this Section, the #residential development# goal shall be met when at least 3,006 #dwelling units# within the #Special Jerome Corridor District# have received temporary or final certificates of occupancy subsequent to [date of adoption].

141-20
SPECIAL BULK REGULATIONS

The underlying height and setback regulations are modified by the provisions of this Section.

141-21
Special Height and Setback Regulations Along the Elevated Rail Structure, Outside of Subdistrict A

For #zoning lots#, or portions thereof, within 100 feet of #street lines# along the elevated rail structure on Jerome or River Avenues, and located outside of Subdistrict A, the underlying height and setback provisions are modified by the provisions of this Section.

(a) #Street wall# location

At least 70 percent of the #aggregate width of street walls# shall be located within eight feet of the #street line# and shall extend to at least a minimum base height of 15 feet, or the height of the #building#, whichever is lower. The remaining #aggregate width of street walls# may be recessed beyond eight feet of the #street line#, provided that any such recesses deeper than 10 feet along a #wide street# or 15 feet along a #narrow street# are located within an #outer court#.

The underlying allowances for #street wall# articulation, set forth in paragraph (e) of Section 35-651 (Street wall location) shall be permitted to project or recess, where applicable, beyond the #street wall# locations established in this paragraph.

Any open space between a #street wall# and a #street line# along the elevated rail structure on Jerome or River Avenues shall comply with the special open space provisions of paragraph (a) of Section 141-33.

(b) Base heights, maximum #building# heights, and maximum number of #stories#

Table 1 below sets forth, by zoning district, the minimum and maximum base height, the maximum height of a #building or other structure#, and the maximum number of #stories# for #buildings#, or portions thereof. For #zoning lots# in a #Commercial District# the applicable district shall be the #Residence District# within which such #Commercial District# is mapped, or the applicable residential equivalent set forth in the tables in Section 35-23 (Residential Bulk Regulations in Other C1 or C2 Districts or in C3, C4, C5 or C6 Districts).

Separate maximum base heights are established in Table 1 for #street walls# of #buildings# facing #streets# intersecting Jerome or River Avenues, and for #street walls# facing the elevated rail structure. The maximum base heights along intersecting #streets# shall also apply to #street walls# facing the elevated rail structure on Jerome or River Avenues within 75 feet of the corner.

A setback is required for all portions of #buildings or other structures# that exceed the maximum base height specified for the district, and shall be provided at a height not lower than the minimum base height or higher than the permitted maximum base height. Such setback shall have a depth of at least 10 feet from any #street wall# fronting on a #wide street#, and a depth of at least 15 feet from any #street wall# fronting on a #narrow street#. The underlying provisions of paragraphs (c)(2) through (c)(4) of Section 23-662 shall apply to such setbacks.

Table 1
Base Heights, Maximum #Building# Heights and Maximum Number of #Stories#

District	Maximum Base Height along Elevated Rail Structure, beyond 75 feet of the corner (in feet)	Maximum Base Height on Intersecting Streets, and within 75 feet of the corner (in feet)	Maximum Height of #Buildings or Other Structures# (in feet)	Maximum Number of #Stories#
R7A	30	75	115	11
R7D	30	95	135	13
R8A	30	105	165	16
R9A	30	125	195	19

(c) Required and permitted articulation

A minimum of 20 percent of the surface area of such #street walls# above the level of the second #story#, or a height of 30 feet, whichever is lower, shall either recess or project a minimum of three feet from the remaining surface of the #street wall#. Any such projections shall be considered a permitted obstruction into a required setback, and the depth of such projections along the elevated rail structure shall not exceed three feet.

In addition, the underlying dormer provisions of paragraph (c) of Section 23-621 shall be modified for portions of #buildings# facing the elevated rail structure, so that above the maximum base height set forth in paragraph (b) of this Section, dormers shall be permitted only within 75 feet of a corner.

141-22
Special Height and Setback Regulations in Subdistrict A

In Subdistrict A, as shown on Map 1 (Special Jerome Corridor District, Subdistrict and Subareas) in the Appendix to this Chapter, the underlying height and setback provisions are modified by the provisions of this Section.

(a) #Street wall# location

(1) Along the elevated rail structure

For #street walls#, or portions thereof, within 100 feet of #street lines# along the elevated rail structure on Jerome or River Avenues, the provisions of paragraph (a) of Section 141-22 shall apply.

(2) Along designated #streets#

For #street walls#, or portions thereof, along #streets# designated on Maps 2 and 3 in the Appendix to this Chapter, at least 70 percent of the #aggregate width of street walls# shall be located within eight feet of the #street line# and shall extend to at least a height of 30 feet, or the height of the #building#, whichever is lower. In addition, above a height of 30 feet, at least 50 percent of the #aggregate width of street walls# shall be located within eight feet of the #street line# and shall extend to at least a minimum base height of 60 feet, or the height of the #building#, whichever is lower.

The remaining #aggregate width of street walls# may be recessed beyond eight feet of the #street line#, provided that any such recesses deeper than 10 feet along a #wide street# or 15 feet along a #narrow street# are located within an #outer court#.

The underlying allowances for #street wall# articulation, set forth in paragraph (e) of Section 35-651 shall be permitted to project or recess, where applicable, beyond the #street wall# locations established in this paragraph.

In the corner locations designated on Maps 2 and 3, an open space may be provided within 75 feet of the corner, pursuant to the provisions of paragraph (b) of Section 141-33.

(3) Along other #streets#

Along other #streets#, no #street wall# location provisions shall apply, and no minimum base heights shall apply.

(b) Base heights, maximum #building# heights, and maximum number of #stories#

Table 2 below sets forth, by zoning district, the maximum base height, the maximum transition height, the maximum height of a #building or other structure# and the maximum number of #stories# for #buildings#.

However, for #street walls# facing the elevated rail structure along Jerome or River Avenues beyond 75 feet of the corner, the maximum base height shall be 30 feet.

A setback is required for all portions of #buildings or other structures# that exceed the maximum base height specified for the district, and shall be provided at a height not lower than the minimum base height, where applicable, or higher than the permitted maximum base height. Such setback shall have a depth of at least 10 feet from any #street wall# fronting on a #wide street#, and a depth of at least 15 feet from any #street wall# fronting on a #narrow street#. However, for portions of #buildings or other structures# along Cromwell Avenue located beyond 200 feet from

a corner, a minimum setback with a depth of at least 30 feet shall be provided. The underlying provisions of paragraphs (c)(2) through (c)(4) of Section 23-662 shall apply to all such setbacks.

In R9A Districts, or #Commercial Districts# mapped over an R9A District, above the required setback, the height of a #building# shall not exceed the maximum transition height set forth in Table 2, except that where the #lot coverage# of all #buildings# on the #zoning lot# above the maximum transition height has been reduced to 50 percent on #zoning lots# with a #lot area# less than or equal to 15,000 square feet, 40 percent on #zoning lots# with a #lot area# greater than 15,000 square feet but less than 30,000 square feet, and 30 percent for all other #zoning lots#, a #building# may rise up to the maximum #building or other structure# height set forth in Table 2. The maximum #street wall# width of any #story# above the maximum transition height shall not exceed 165 feet, and where two or more non-contiguous portions of a #building# exist at the same level above the maximum transition height, such portions shall provide a minimum distance of 60 feet between facing walls at any point.

Table 2
Base Heights, Maximum #Building# Heights and Maximum Number of #Stories#

District	Maximum Base Height (in feet)	Maximum Transition Height (in feet)	Maximum Height of #Buildings or Other Structures# in Certain Locations (in feet)	Maximum Number of #Stories#
R8A	105	N/A	145	14
R9A	125	175	225	22

(c) Required and permitted articulation

A minimum of 20 percent of the surface area of #street walls# above the level of the second #story#, or a height of 30 feet, whichever is lower, shall either recess or project a minimum of three feet from the remaining surface of the #street wall#. Any such projections shall be considered a permitted obstruction into a required setback, provided that any projections with a depth greater than five feet shall be considered a dormer.

In addition, the underlying dormer provisions of paragraph (c) of Section 23-621 shall apply, except that for #street walls# intersecting within 100 feet of the corners designated on Maps 2 and 3 in the Appendix to this Chapter, and irrespective of the width of the #street wall# below the maximum base height, dormers shall be permitted within 100 feet of such intersecting #street walls#. Such dormers need not decrease in width as the height above the maximum base height increases.

Any dormers or projections provided in accordance with this paragraph need not be included in the maximum #lot coverage# permitted above the maximum transition height, nor be included in the maximum #street wall# width of a #story#.

141-30
SPECIAL STREETSCAPE REGULATIONS

141-31
Applicability of underlying ground floor use regulations

In C2 Districts mapped within R7D Districts, the underlying supplemental #use# regulations of Section 32-434 (Ground floor use in C4-5D and C6-3D Districts and in certain C2 Districts) shall not apply. In lieu thereof, the provisions of Section 141-32 (Ground Floor Use Regulations) shall apply.

141-32
Ground Floor Use Regulations

For the purposes of applying the special #ground floor level# streetscape provisions set forth in Section 37-30 to this Chapter, any portion of a #ground floor level street# frontage of a #zoning lot# in a #Commercial District# located within 50 feet of #street lines# along the elevated rail structure on Jerome or River Avenues , and, in Subdistrict A, a #ground floor level street# frontage along #streets#, or portions thereof, designated on Maps 2 and 3 in the Appendix to this Chapter, shall be considered #primary street frontages#. A #ground floor level street# frontage along any other #street# shall be considered a #secondary street frontage#. For the purposes of this Section, defined terms shall include those in Sections 12-10 and 37-311.

The provisions of this Section shall apply to #developments# or ground floor level #enlargements#.

(a) Along #primary street frontages#

For #buildings# with #primary street frontage#, or portions thereof, #uses# on the #ground floor level#, to the minimum depth set forth in Section 37-32 (Ground Floor Depth Requirements for Certain Uses), shall be limited to non-#residential uses#, except for Type 1 lobbies and entrances and exits to #accessory# parking spaces provided in accordance with the applicable provisions of Section 37-33 (Maximum Width of Certain Uses). #Group parking facilities# located on the #ground floor level# shall be wrapped by #floor area# in accordance with the provisions of paragraph (a) of Section 37-35 (Parking Wrap and Screening Requirements). #Ground floor level street walls# shall be glazed in accordance with the provisions set forth in Section 37-34 (Minimum Transparency Requirements).

(b) Along #secondary street frontages#

For #buildings# with #secondary street frontage#, or portions thereof, all #uses# permitted by the underlying district shall be permitted on the #ground floor level#, provided that any accessory# off-street parking spaces on the #ground floor level# shall be wrapped or screened in accordance with Section 37-35.

The level of the finished floor of such ground floor shall be located not higher than five feet above nor lower than five feet below the as-built level of the adjoining #street#.

141-33
Special Open Space Provisions

Along the elevated rail structure on Jerome or River Avenues, where open space is provided between the #street line# of the #zoning lot# and the #street wall# of a #building# facing the elevated rail structure, or in Subdistrict A, where open space is provided between the #street wall# and the corner at a located designated on Map 2 or 3 in the Appendix to this Chapter, the provisions of Section 28-23 (Planting Areas) shall apply to all #buildings#, whether the ground floor is occupied by #residential uses# or non-#residential uses#, subject to the modifications of this Section.

(a) Along the elevated rail structure on Jerome or River Avenues

Along the elevated rail structure on Jerome or River Avenues, a sidewalk widening, built to Department of Transportation standards, may be provided as an alternative to planting, provided that the area that would otherwise be allocated to planting, measured in square feet, is allocated to streetscape amenities, including, but not limited to, trees, bicycle racks, benches, or wall treatment, are provided along such sidewalk widening, as set forth below.

Where benches are provided as an alternative to such planting, the length of such benches shall not exceed, in the aggregate, 15 feet per every 50 feet of #street wall# frontage. Where bicycle racks are provided, such racks shall be oriented so that the bicycles are placed parallel to the #street wall#, and the width of such bicycle racks shall not exceed, in the aggregate, 10 feet per every 50 feet of #street wall# frontage. Such benches or bicycle racks shall be located entirely within the #zoning lot#, and each bench or bicycle rack so provided shall be equivalent to 15 square feet of planted area.

Where trees, and associated tree pits are provided as an alternative, the minimum depth of any open space between the #street wall# and #street line# shall be eight feet. Each tree provided shall be equivalent to 15 square feet of planted area.

Where a wall treatment is provided as an alternative, it shall be in the form of permitted #signs#, graphic or sculptural art, rustication, decorative screening or latticework, or living plant material

along the #street wall#. Such wall treatment shall extend to a height of at least 10 feet, as measured from the level of the adjoining sidewalk or grade, and shall have a minimum width of 10 feet, as measured parallel to the #street wall#. Portions of a #street wall# providing such wall treatment may be exempted from the ground floor glazing requirements of paragraph (a) of Section 141-32, provided that the exempted area not exceed 50 percent of the #street wall#, or a #street wall# width of 20 feet, whichever is less. The portion of the #street wall# allocated to a wall treatment shall satisfy the planting requirement directly in front of such #street wall#.

Where planting is provided, the minimum depth of open space between the #street line# and the #street wall# shall not be less than three feet.

(b) In Subdistrict A

in Subdistrict A, where open space is provided between the #street wall# and the intersection of two #streets#, pursuant to paragraph (a)(2) of Section 141-22, streetscape amenities may be provided as an alternative to planting, provided that the area that would otherwise be allocated to planting, measured in square feet, is allocated to trees, benches, or tables and chairs, as set forth below. However, planting shall not be reduced to less than 20 percent of the area of the open space.

Each bench provided shall be equivalent to 10 square feet of planted area, and each set of tables and at least two chairs shall be equivalent to 15 square feet of planted area. Seating shall be publicly accessible, unless tables and chairs are associated with an open eating or drinking establishment on the #zoning lot#. The area under such seating shall be paved with permeable materials and shall either abut the adjoining sidewalk or be connected to such sidewalk by a circulation path at least five feet wide that is also paved with permeable materials,.

Each tree and associated tree pits provided shall be equivalent to 15 square feet of planted area, and shall be located at least 10 feet from any #building wall# or the adjoining sidewalk.

Where planting is provided, the minimum depth of a planted bed shall not be less than three feet.

In no event shall chain link fencing or barbed or razor wire be permitted in any open space provided pursuant to this Section.

141-40
SPECIAL PARKING AND LOADING REGULATIONS

The underlying parking provisions are modified by the provisions of this Section.

141-41
Location of Curb Cuts


In all districts, for #zoning lots# existing on [date of adoption] with frontage along Edward L. Grant Highway, West 170th Street, or the portions of Jerome or River Avenues with an elevated rail structure, and additionally fronting other #streets#, no curb cut accessing off-street parking spaces or loading spaces shall be permitted along such #streets#, as applicable.

APPENDIX A
SPECIAL JEROME CORRIDOR DISTRICT

Map 1 – Special Jerome Corridor District, Subdistrict and Subareas



Map 2 – Designated locations for street wall continuity and ground floor retail in Subarea A1

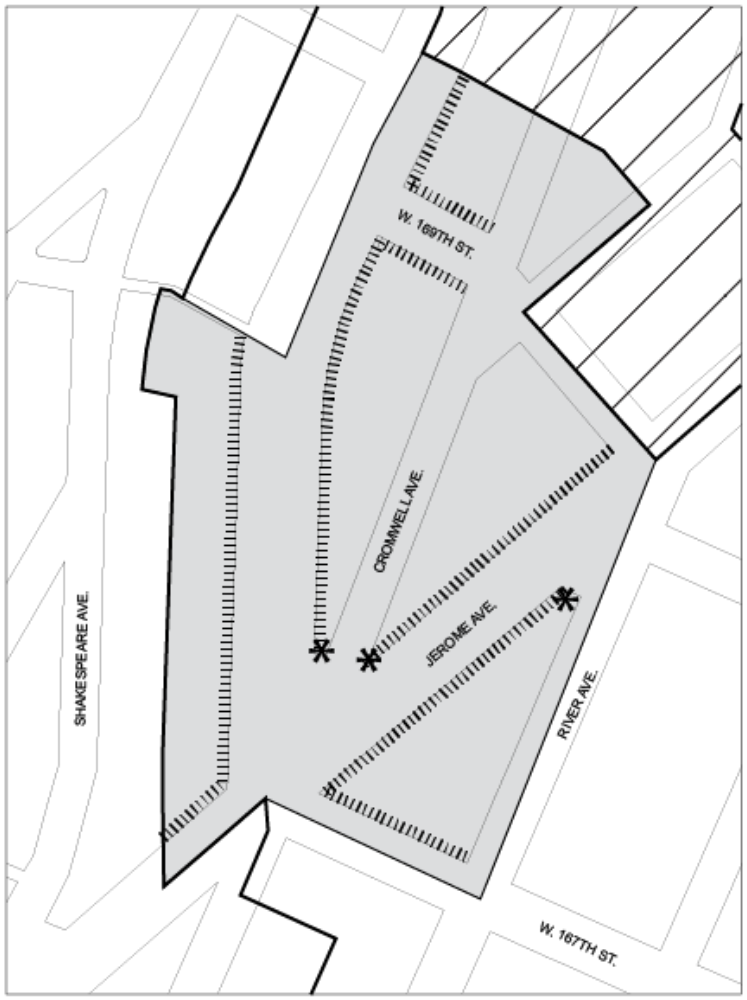

Jerome Special District


Subdistrict A

Excluded Area

Street wall modification

Locations where open space *(Section 141-33 (a))* and modified dormers *(Section 141-23 (c))* are permitted

Map 3 – Designated locations for street wall continuity and ground floor retail in Subareas A2 and A3

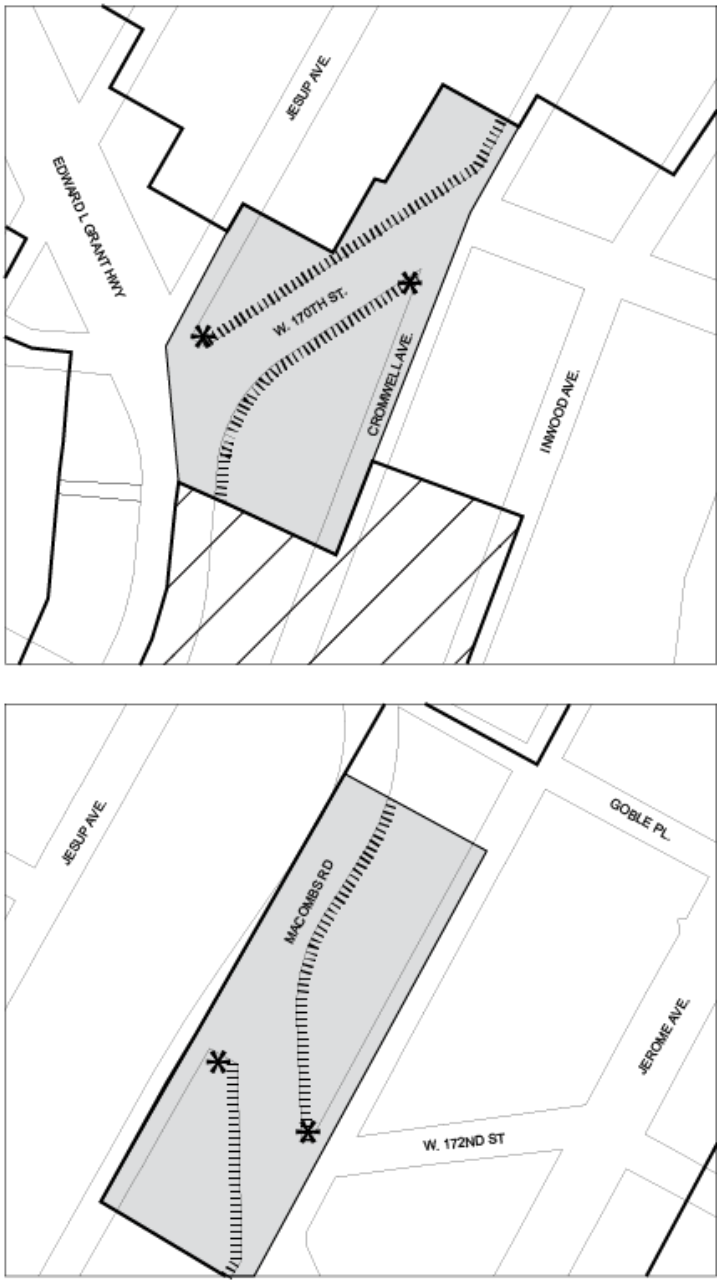

APPENDIX F
Inclusionary Housing Designated Areas and Mandatory Inclusionary Housing Areas

* * *

Zoning Map	**Community District**	**Maps of Inclusionary Housing Designated Areas**	**Maps of Mandatory Inclusionary Housing Areas**
1d	Bronx CD 7	Map 1	
3b	Bronx CD 4	Map 1	
3b, 3c, 3d	Bronx CD 4, 5 and 7		Map 1, Map 2

* * *


The Bronx Community District 4

In portions of the #Special Grand Concourse Preservation District# and in the R7A, R7D, R8, R8A and R9D Districts within the areas shown on the following Map 1:

* * *

The Bronx Community District 4, 5 and 7

Map 1
In portions of the #Special Jerome Corridor District# - see Section 141-04:

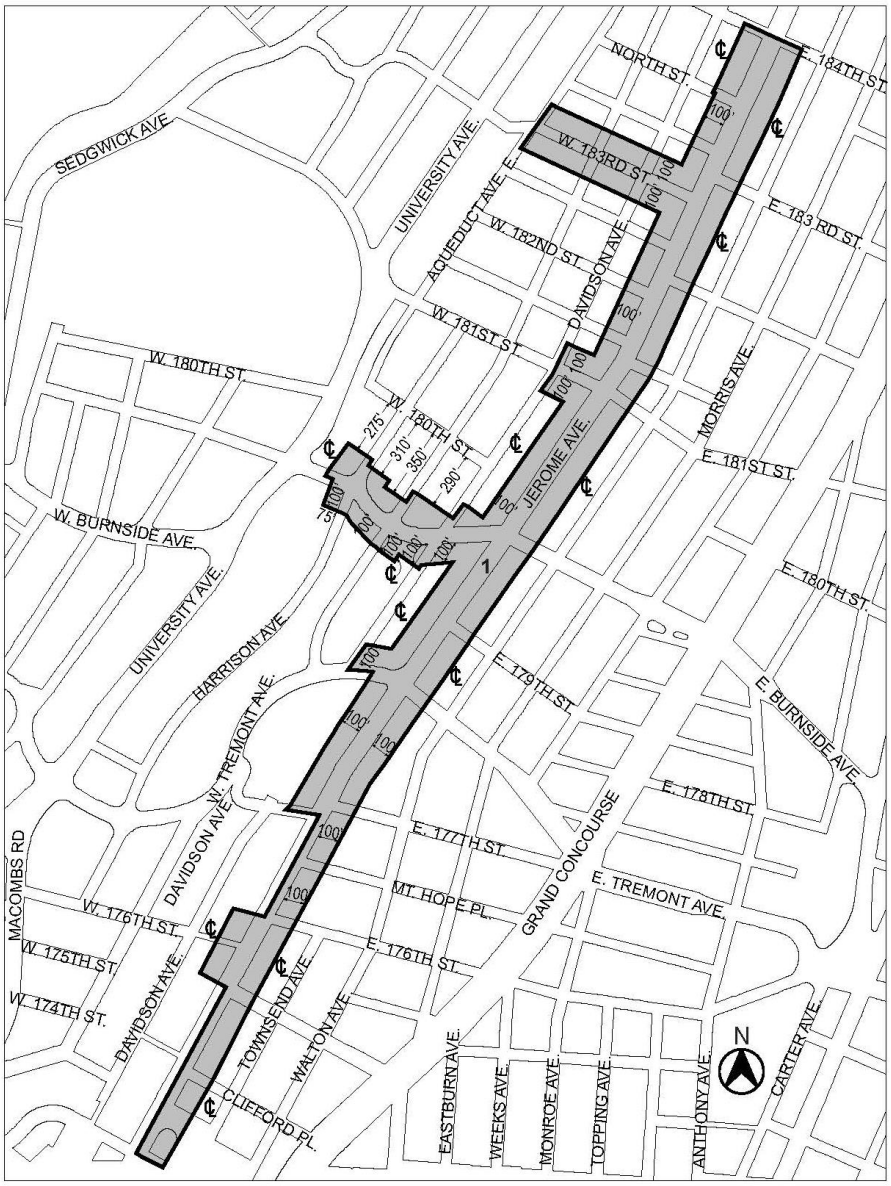


Mandatory Inclusionary Housing Program Area *(see section 23-154 (d) (3))*

Area **1**- [date of adoption]- MIH Program Option 1, Option 2, Deep Affordability Option

Portions of Community District 4, 5 and 7, the Bronx

Map 2

In portions of the #Special Jerome Corridor District# - see Section 141-04:

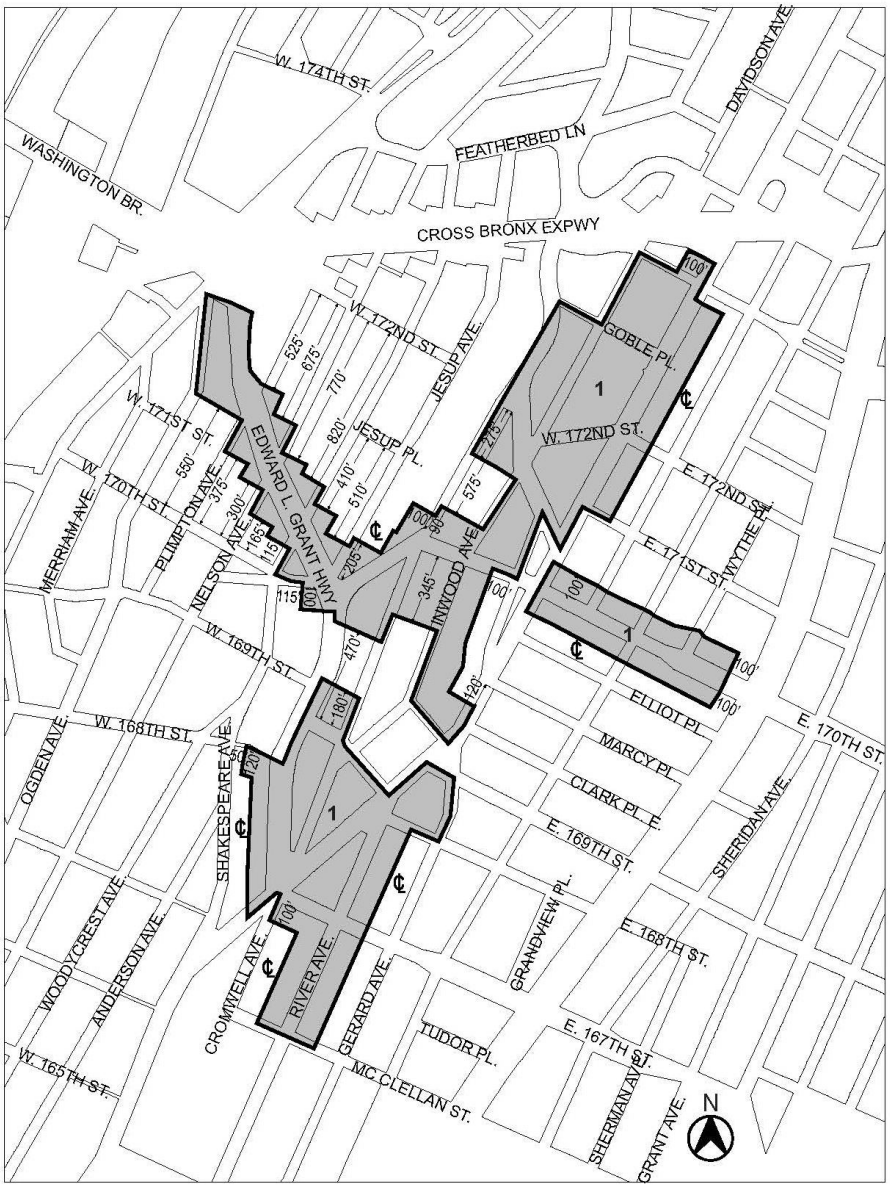

Mandatory Inclusionary Housing Program Area *(see section 23-154 (d) (3))*

Area **1**- [date of adoption]- MIH Program Option 1, Option2, Deep Affordability Option


Portions of Community District 4, 5 and 7, the Bronx


* * *

END


Appendix A2: Proposed City Map Changes

This page is intentionally left black

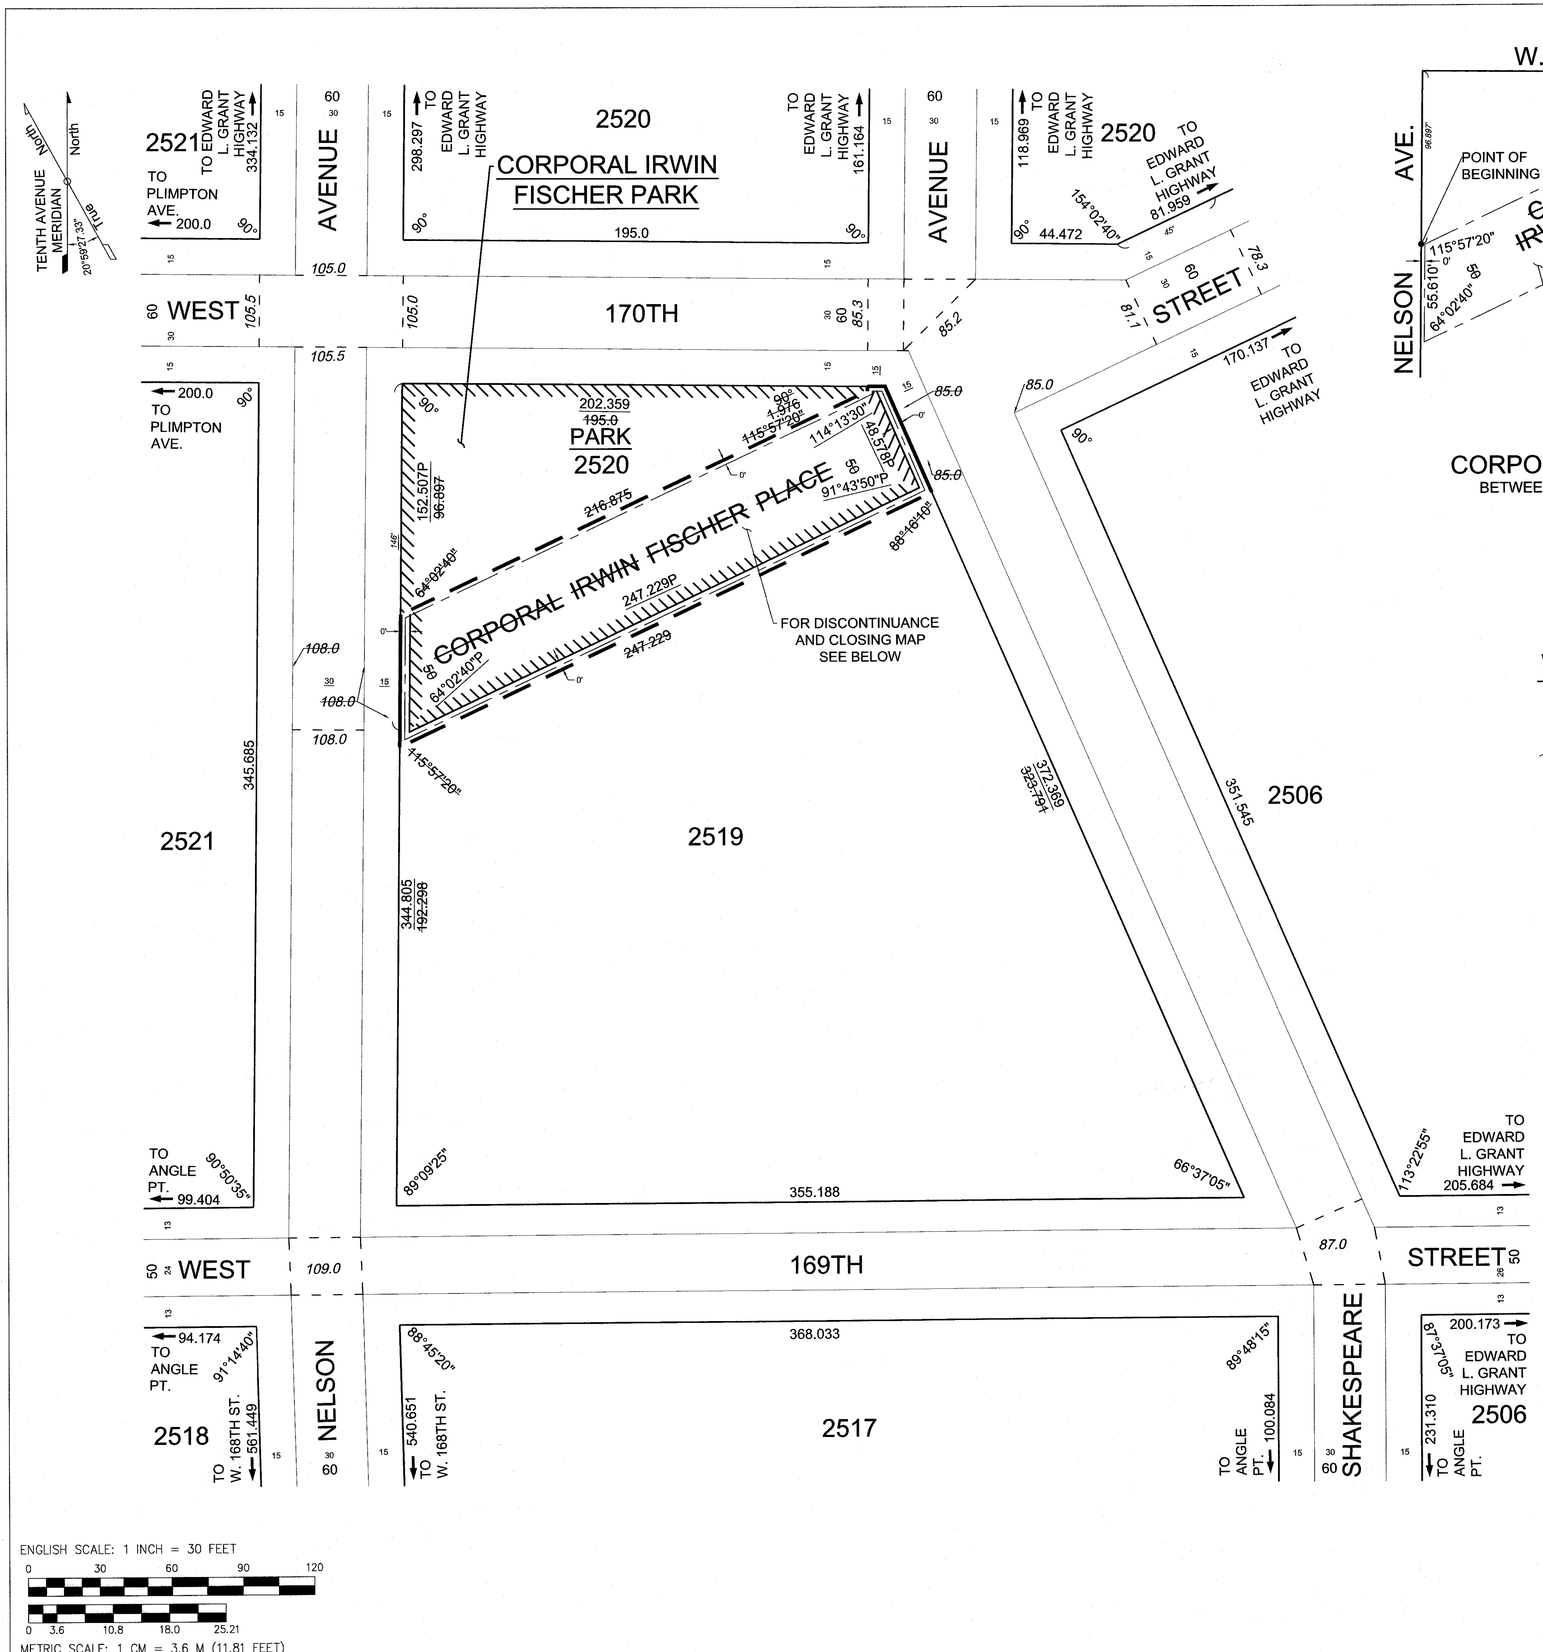

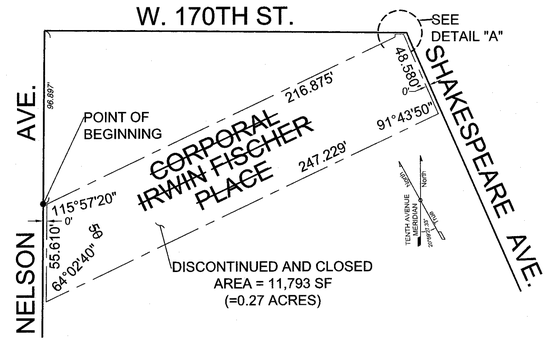

DISCONTINUANCE AND CLOSING MAP
CORPORAL IRWIN FISCHER PLACE
BETWEEN NELSON AVE. AND SHAKESPEARE AVE.
1"=40'

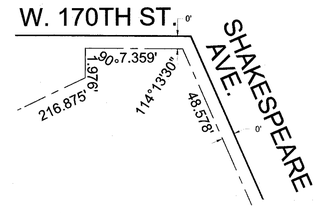

DETAIL "A"
1"=5'

ENGLISH SCALE: 1 INCH = 30 FEET
0 30 60 90 120
0 3.6 10.8 18.0 25.21
METRIC SCALE: 1 CM = 3.6 M (11.81 FEET)

CORPORAL IRWIN FISCHER PLACE MAP CHANGE

BRONX, NEW YORK

APPLICANT:
NYC DEPARTMENT OF PARKS AND RECREATION
THE ARSENAL
830 FIFTH AVE
NEW YORK, 10065
Tel: (212) 360-3461

ENGINEER:
PHILIP HABIB & ASSOCIATES
102 MADISON AVENUE
NEW YORK, NY 10016
Tel: (212) 929-5656

LEGEND:

———	Indicates street line heretofore established and hereby retained.
———	Indicates street line hereby established.
— — —	Indicates street line heretofore established and hereby eliminated.
———	Indicates treatment lines hereby established or heretofore established and hereby retained.
——— — ———	Indicates discontinuance and closing line.
368.033	Indicates dimension heretofore established and hereby retained.
~~192.298~~	Indicates dimension heretofore established and hereby eliminated.
344.805	Indicates dimension hereby established.
15	Indicates sidewalk dimension heretofore established and hereby retained.
15	Indicates sidewalk dimension hereby established.
45°	Indicates tie-in distance heretofore established and hereby retained.
146'	Indicates tie-in distance hereby established.
108.0	Indicates elevation heretofore established and hereby retained.
~~108.0~~	Indicates elevation heretofore established and hereby eliminated.
2520	Indicates Bronx tax block number.
PARK	Indicates park hereby established.

NOTE:

1. THE ELEVATIONS ON THIS MAP REFER TO THE DATUM OF THE BOROUGH OF THE BRONX, 2.608 FEET ABOVE THE U.S. COAST AND GEODETIC SURVEY DATUM AND RELATE TO TOP OF CURB.

2. SIDEWALK DIMENSIONS AND TREATMENT LINES SHOWN ARE THEORETICALLY ESTABLISHED FOR GRADE DETERMINATION PURPOSES ONLY.

3. EASEMENTS/CORRIDORS: AN AREA OF ANY STREET HEREBY ELIMINATED OR PREVIOUSLY ELIMINATED FROM THE CITY MAP MAY BE RESERVED FOR DEPARTMENT OF ENVIRONMENTAL PROTECTION (DEP) UTILITY INFRASTRUCTURE PURPOSES, PURSUANT TO AN EASEMENT RESERVED FOR THE CITY'S BENEFIT OR, IN THE CASE OF PROPERTY TO BE RETAINED UNDER CITY OWNERSHIP, PURSUANT TO A MEMORANDUM OF UNDERSTANDING BETWEEN DEP AND THE CITY AGENCY WITH JURISDICTION OR MANAGEMENT RESPONSIBILITIES OVER THE ELIMINATED STREET AREA. TO VERIFY THE EXISTENCE OF AN EASEMENT, REFER TO THE OFFICIAL PROPERTY RECORDS IN THE OFFICES WHERE INSTRUMENTS AFFECTING REAL PROPERTY ARE RECORDED.

CORPORAL IRWIN FISCHER PLACE MAP CHANGE

APPLICATION MAP

A CHANGE TO THE CITY MAP SHOWING THE ELIMINATION, DISCONTINUANCE AND CLOSING OF CORPORAL IRWIN FISCHER PLACE BETWEEN NELSON AVENUE AND SHAKESPEARE AVENUE AND THE ESTABLISHMENT OF PARKLAND IN THE AREA BOUNDED BY NELSON AVENUE, WEST 170TH STREET AND SHAKESPEARE AVENUE AND THE ADJUSTMENT OF GRADES NECESSITATED THEREBY

DATE *1/10/2017*	PROJECT NO. *1639M*
	DRAWN BY: *A.L.*
	CHECKED BY: *P.H.*

STATE OF NEW YORK — PHILIP A. HABIB — No. 51038 — LICENSED PROFESSIONAL ENGINEER

PHA

©2017 PRESIDENT BOROUGH OF THE BRONX