CITY OF NEW YORK, BOROUGH OF THE BRONX
OFFICE OF THE PRESIDENT
TOPOGRAPHICAL BUREAU

MAP NO. XXXX

SHOWING

THE ELIMINATION

OF

PARKLAND

WITHIN AN AREA GENERALLY BOUNDED BY:

HUTCHINSON RIVER PARKWAY

AND

THE ADJUSTMENT OF BLOCK DIMENSIONS NECESSITATED THEREBY

DATED: JUNE 21, 2024

REFERENCE MAPS

FINAL SECTION NO. 58 & 59

ALT. MAP NO. 5038 (C.P.C. NO. 240058 MMQ)

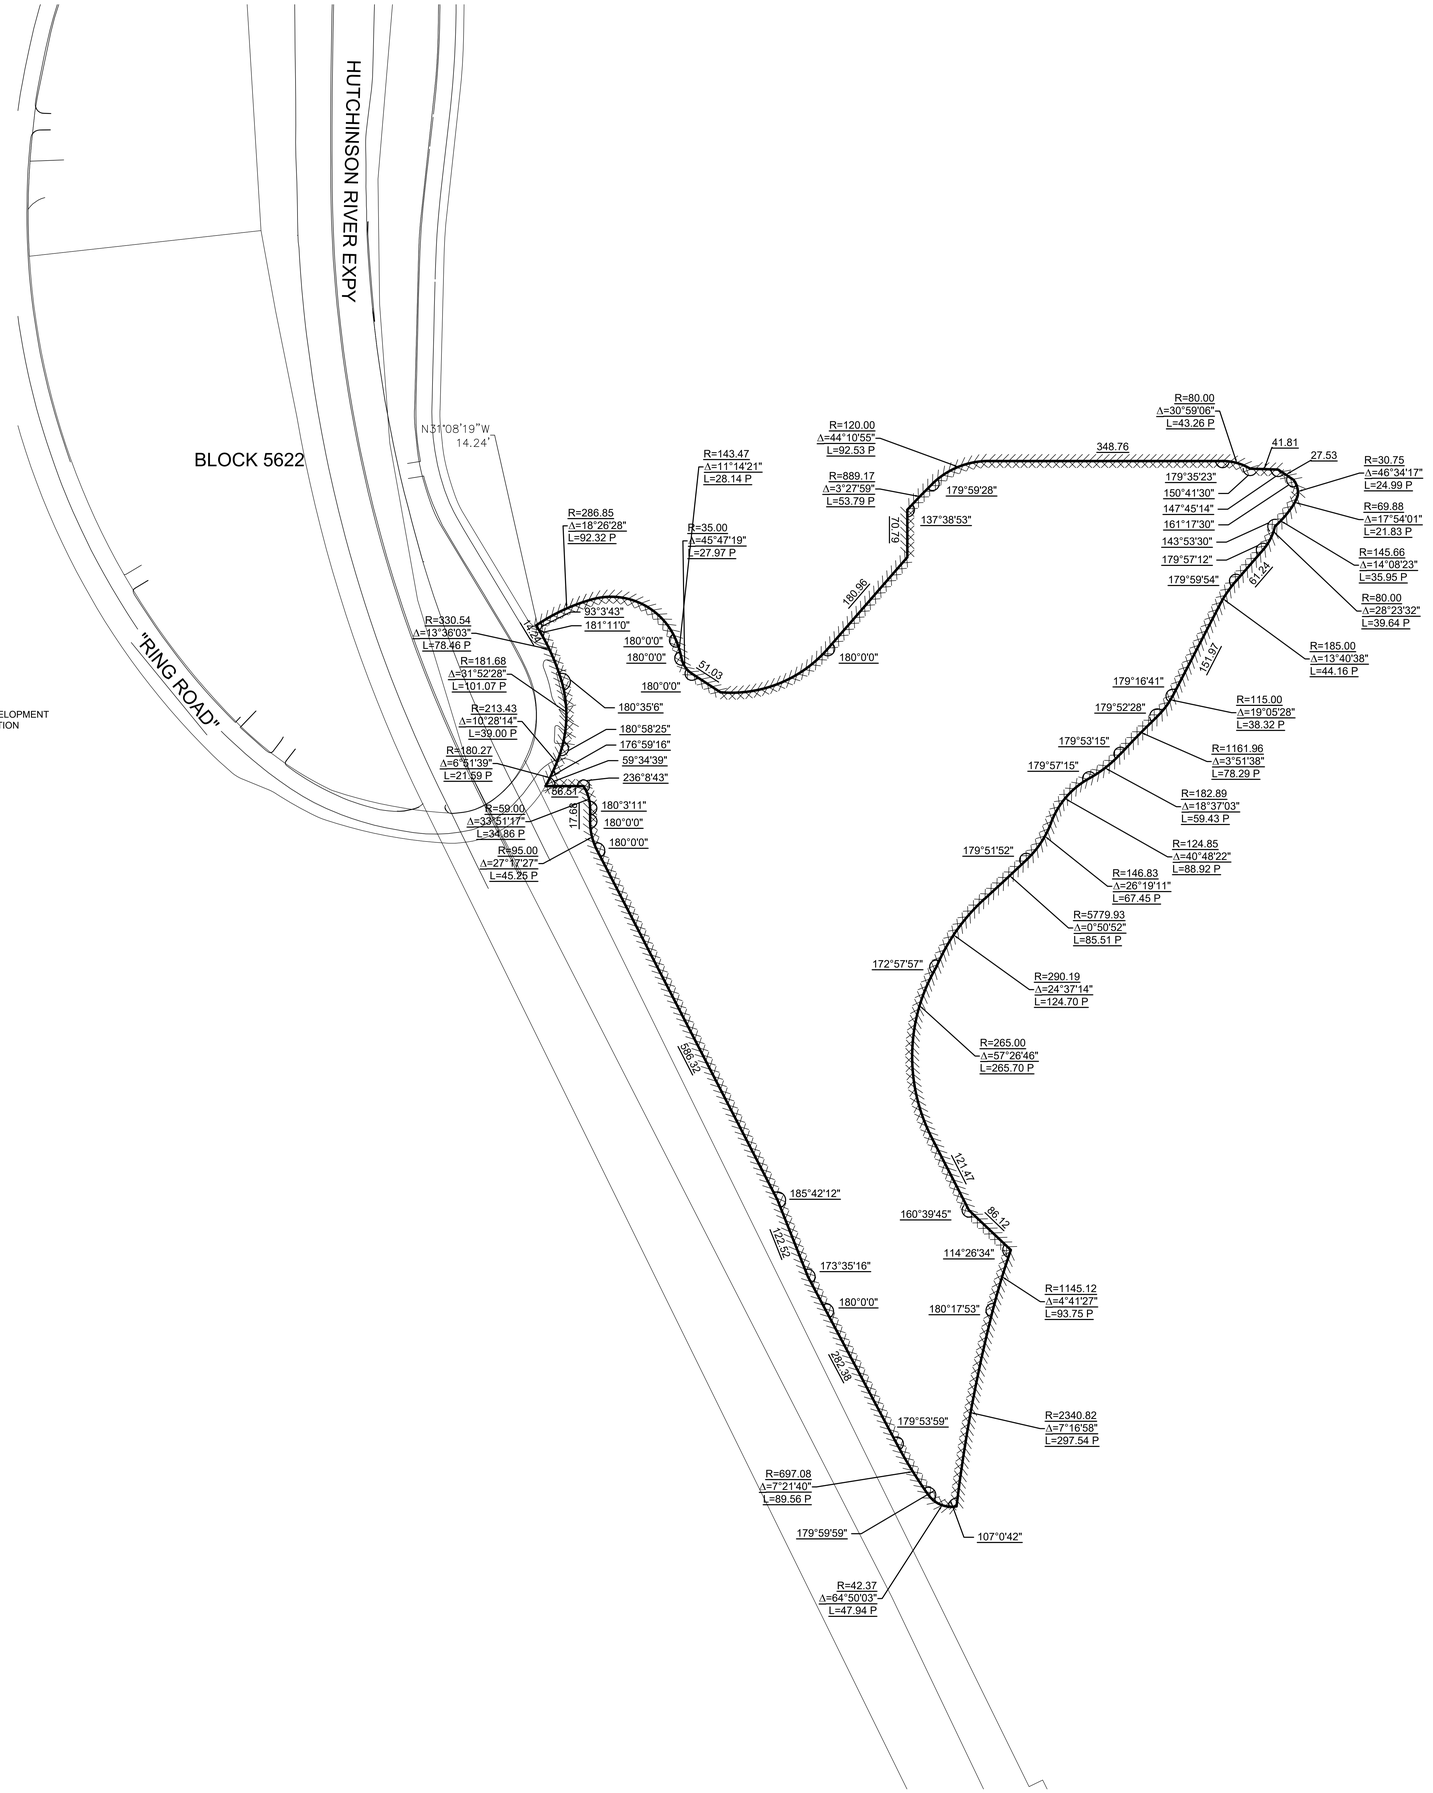

XXXX, P.E.
CHIEF ENGINEER
TOPOGRAPHICAL BUREAU
BOROUGH OF THE BRONX

XXXX, P.E.
CONSULTING ENGINEER
BOROUGH OF THE BRONX

VANESSA L. GIBSON
PRESIDENT
BOROUGH OF THE BRONX

XXXX
DEPUTY COMMISSIONER FOR PLANNING AND DEVELOPMENT
NYC DEPARTMENT OF PARKS AND RECREATION

NOTE

- INDICATES STREET LINE HEREBY ESTABLISHED.
- INDICATES STREET LINE HEREBY ESTABLISHED.
- INDICATES ROADWAY AND SIDEWALK TREATMENT HERETOFORE ESTABLISHED AND HEREBY RETAINED.
- 1130.00 INDICATES DIMENSION HEREBY ESTABLISHED.
- PARK — INDICATES PARK HERETOFORE ESTABLISHED AND HEREBY RETAINED.
- ~~PARK~~ — INDICATES PARK HERETOFORE ESTABLISHED AND HEREBY ELIMINATED.

ELEVATIONS APPLY TO CENTERLINE OF THE STREETS UNLESS OTHERWISE INDICATED.
ELEVATIONS REFER TO THE DATUM OF THE BOROUGH OF THE BRONX, WHICH IS 2.725 FEET ABOVE THE N.G.S. DATUM AT SANDY HOOK, NEW JERSEY.

I, _____, SECRETARY OF THE CITY PLANNING COMMISSION, DO HEREBY CERTIFY THAT THIS MAP IS ONE OF _____SIMILAR MAPS APPROVED BY THE CITY PLANNING COMMISSION ON THE ___ DAY OF _____, 20___ (CALENDAR NO. ____) AND SUBSEQUENTLY APPROVED BY THE CITY COUNCIL ON _____ (RES. NO. _____) AND THAT THESE MAPS WERE FILED ON THE DATE OF THIS CERTIFICATION AND WILL TAKE EFFECT ON THE FOLLOWING DAY.

DATE: NEW YORK: _____

_____
SECRETARY, CITY PLANNING COMMISSION

ENGLISH SCALE: 1 INCH = 80 FEET

0 80 160 240 360

0 9.6 28.8 48.0 67.2

METRIC SCALE: 1 CM = 9.60 METERS (31.496 FEET)

COPYRIGHT © 2023
BOROUGH PRESIDENT OF THE BRONX

PREPARED BY:

LANGAN
Langan Engineering and Environmental Services, Inc.
21 Penn Plaza, 360 West 31st Street, 8th Floor
New York, NY 10001
T: 212.479.5400 F: 212.479.5444 www.langan.com

© 2023 Langan

ALT. MAP NO. XXXX (C.P.C. NO. XXXXXX XXX)