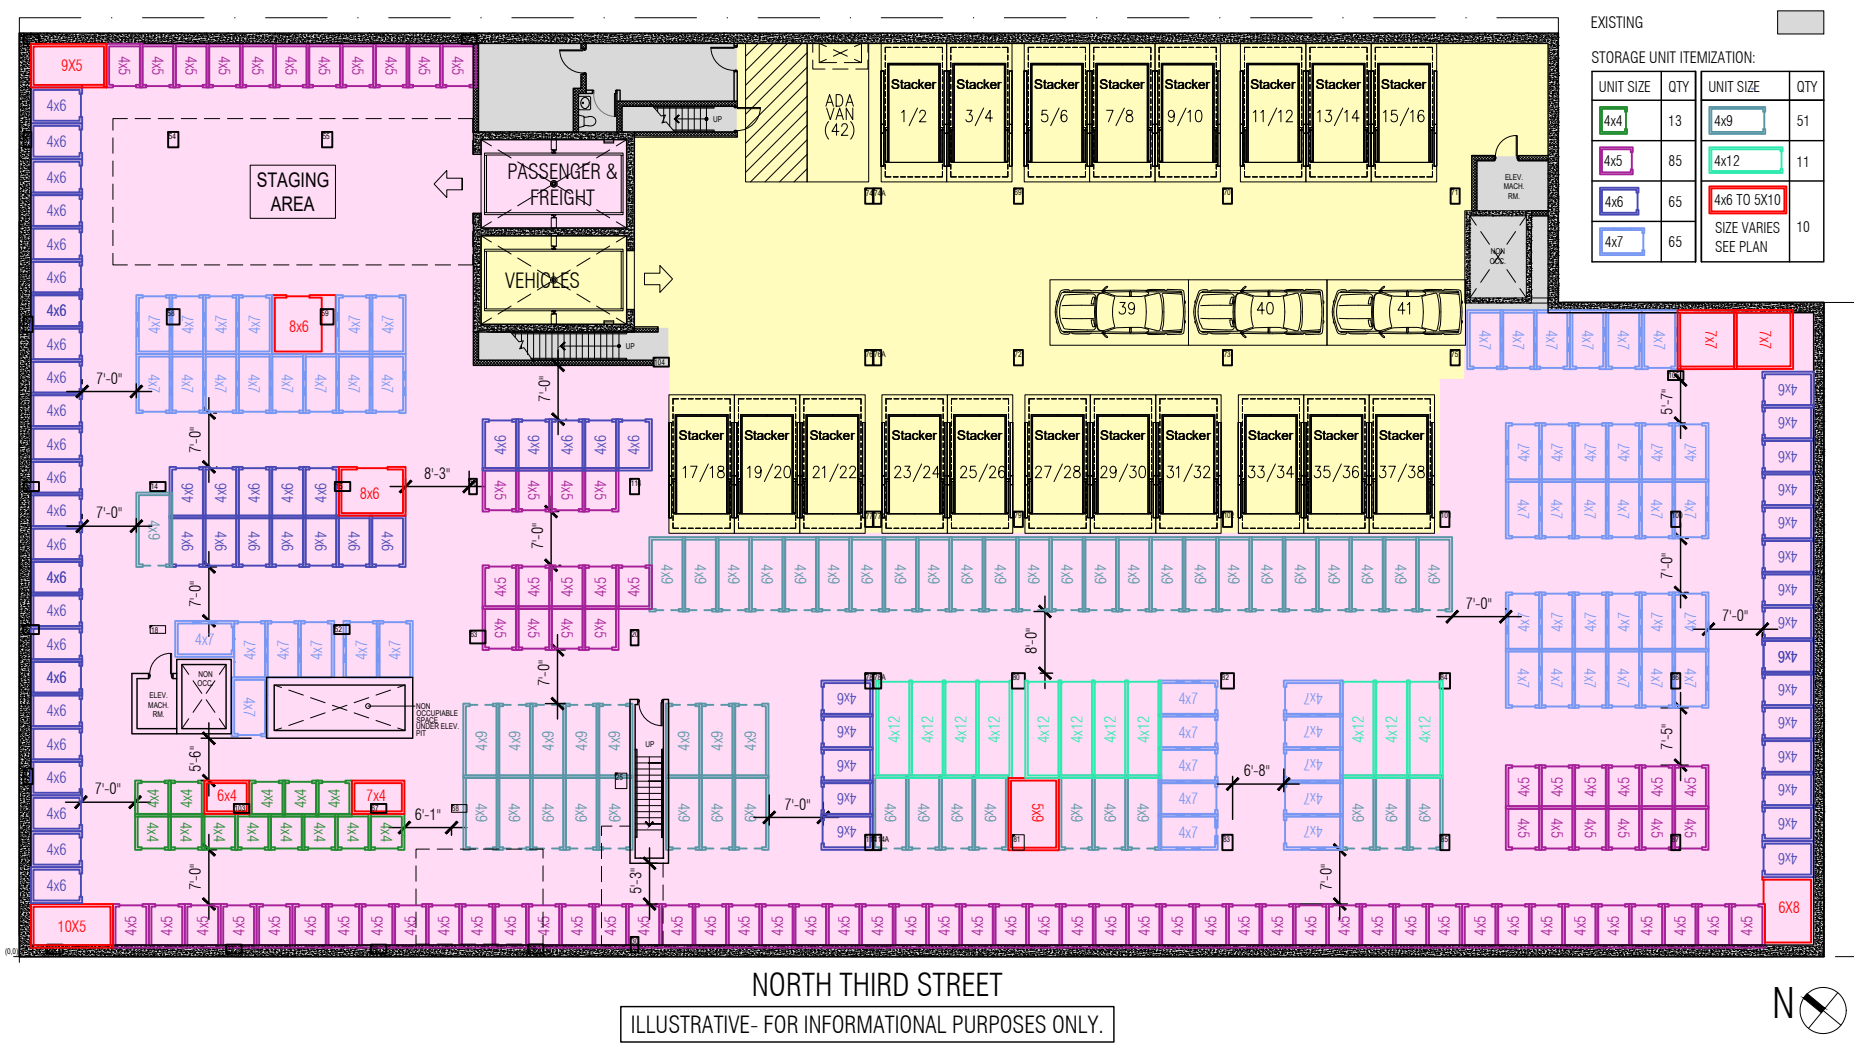



ILLUSTRATIVE- FOR INFORMATIONAL PURPOSES ONLY.

197 BERRY STREET

LOWER LEVEL 3 PROPOSED LAYOUT

ADAPT Collaborative Architecture Studio PC

SCALE: 1" =16 FT DECEMBER 06, 2022

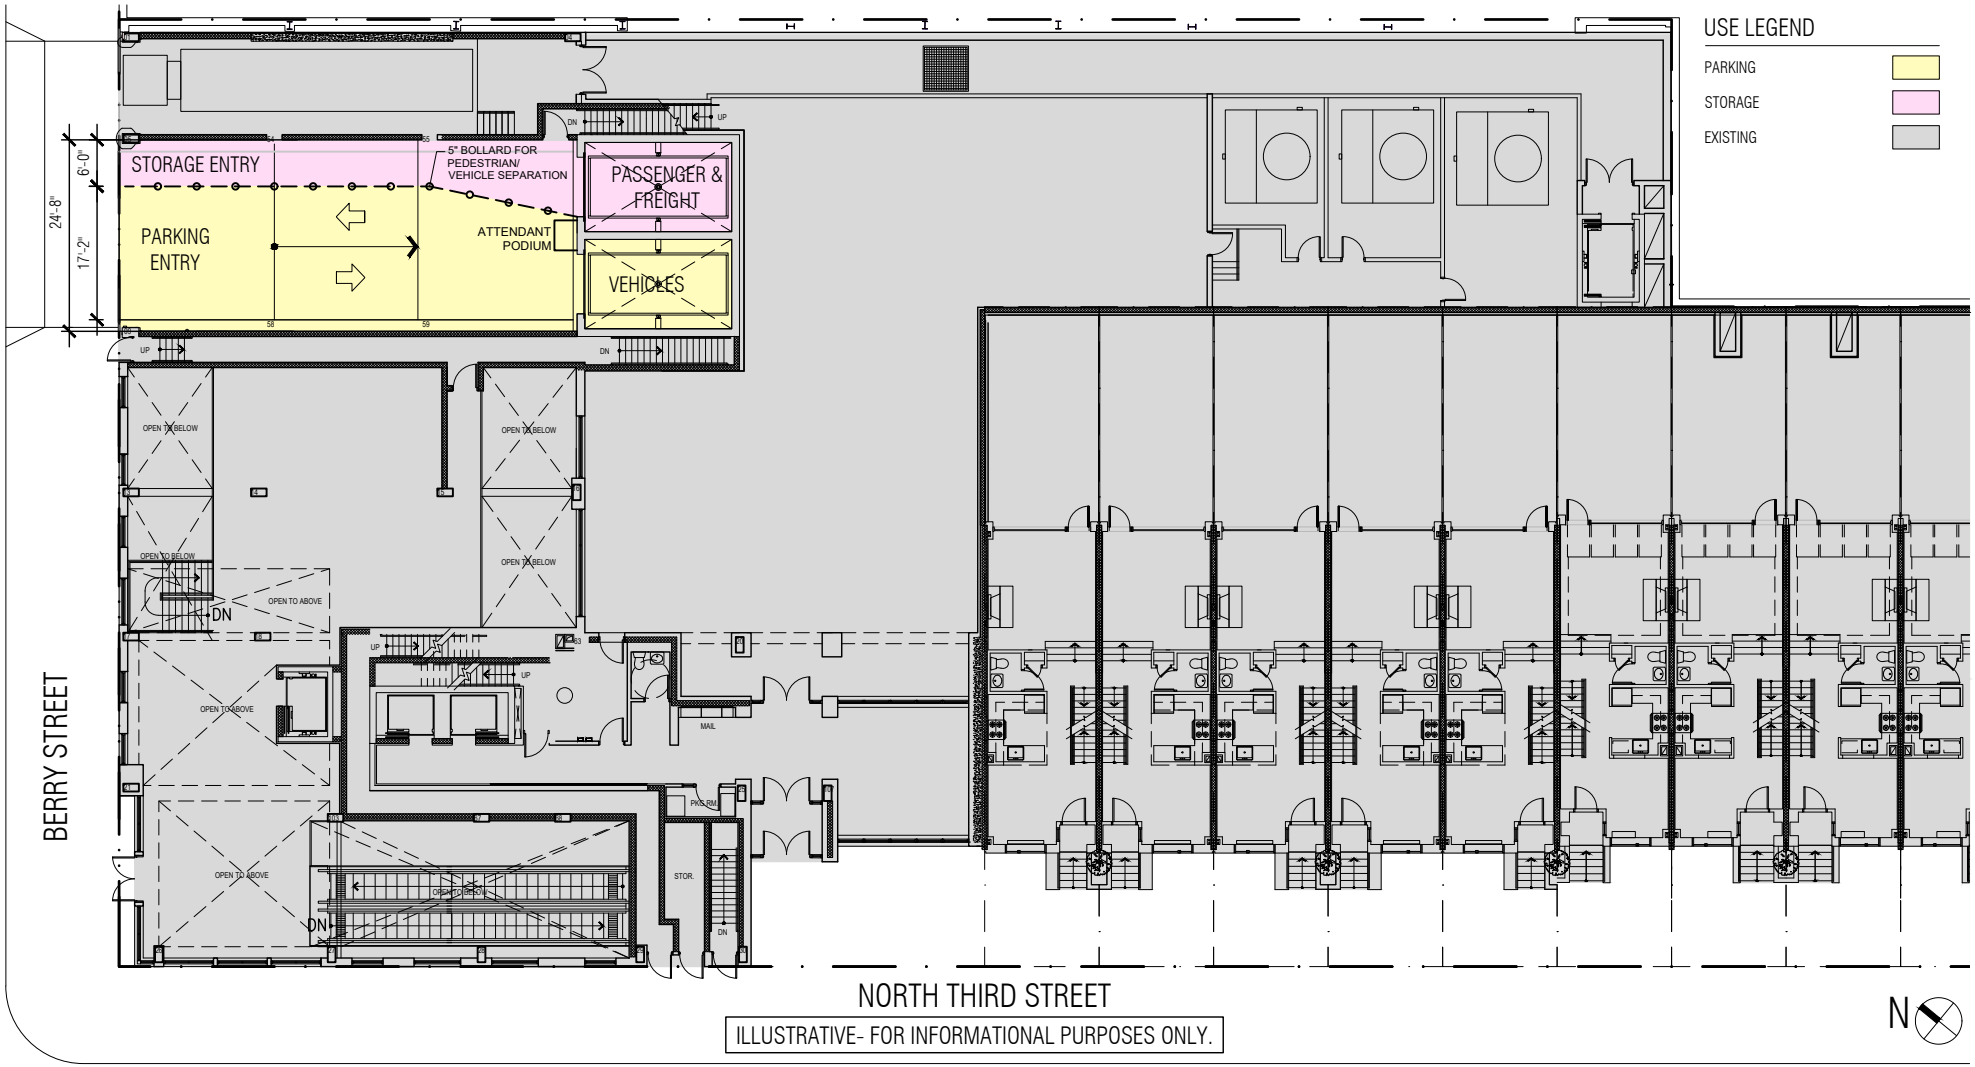

ILLUSTRATIVE- FOR INFORMATIONAL PURPOSES ONLY.

197 BERRY STREET

GROUND FLOOR PROPOSED LAYOUT

ADAPT Collaborative Architecture Studio PC

SCALE: 1" =16 FT DECEMBER 06, 2022