FINANCE NEW • YORK
MARTHA E. STARK
COMMISSIONER

N
W E
S

NYC Digital Tax Map


Effective Date : 11-06-2008 13:28:42
End Date : Current

Manhattan Block:1461

Legend

- Streets
- Miscellaneous Text
- Possession Hooks
- Boundary Lines
- Lot Face Possession Hooks
- Regular
- Underwater
- Tax Lot Polygon
- Condo Number
- Tax Block Polygon

- Zoning District Line
- **R9** Proposed Zoning District
- R8 Existing Zoning District
- Area of Rezoning
- Development Site
- LSCFD Boundary

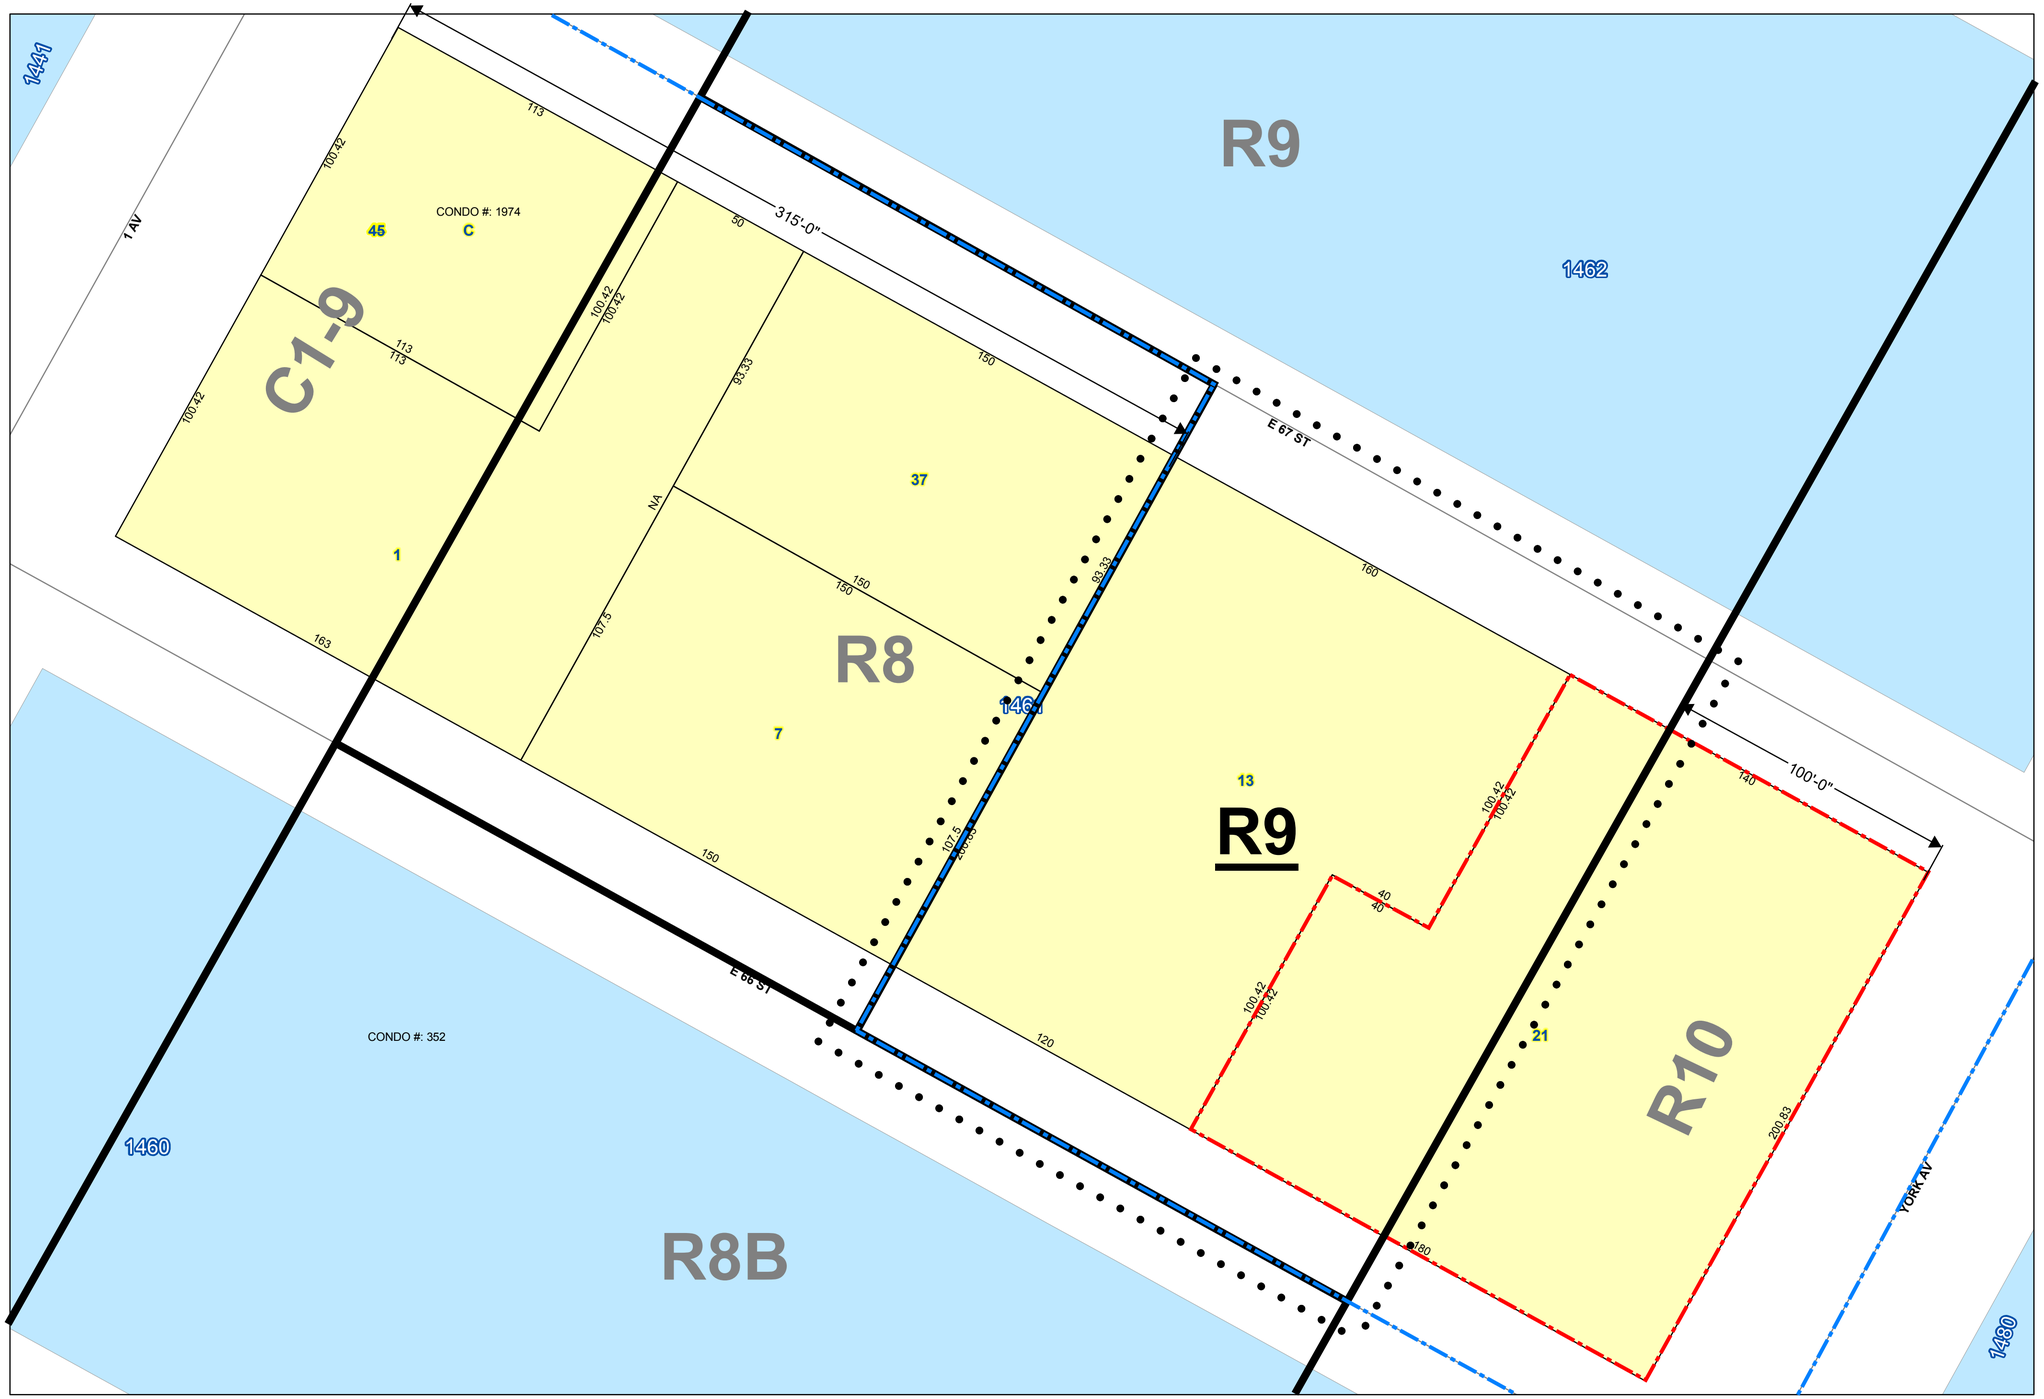

Feet
0 5 10 20 30 40


FINANCE NEW • YORK
MARTHA E. STARK
COMMISSIONER

N
W E
S

NYC Digital Tax Map

Effective Date : 12-09-2008 12:03:18
End Date : Current

Manhattan Block: 1462

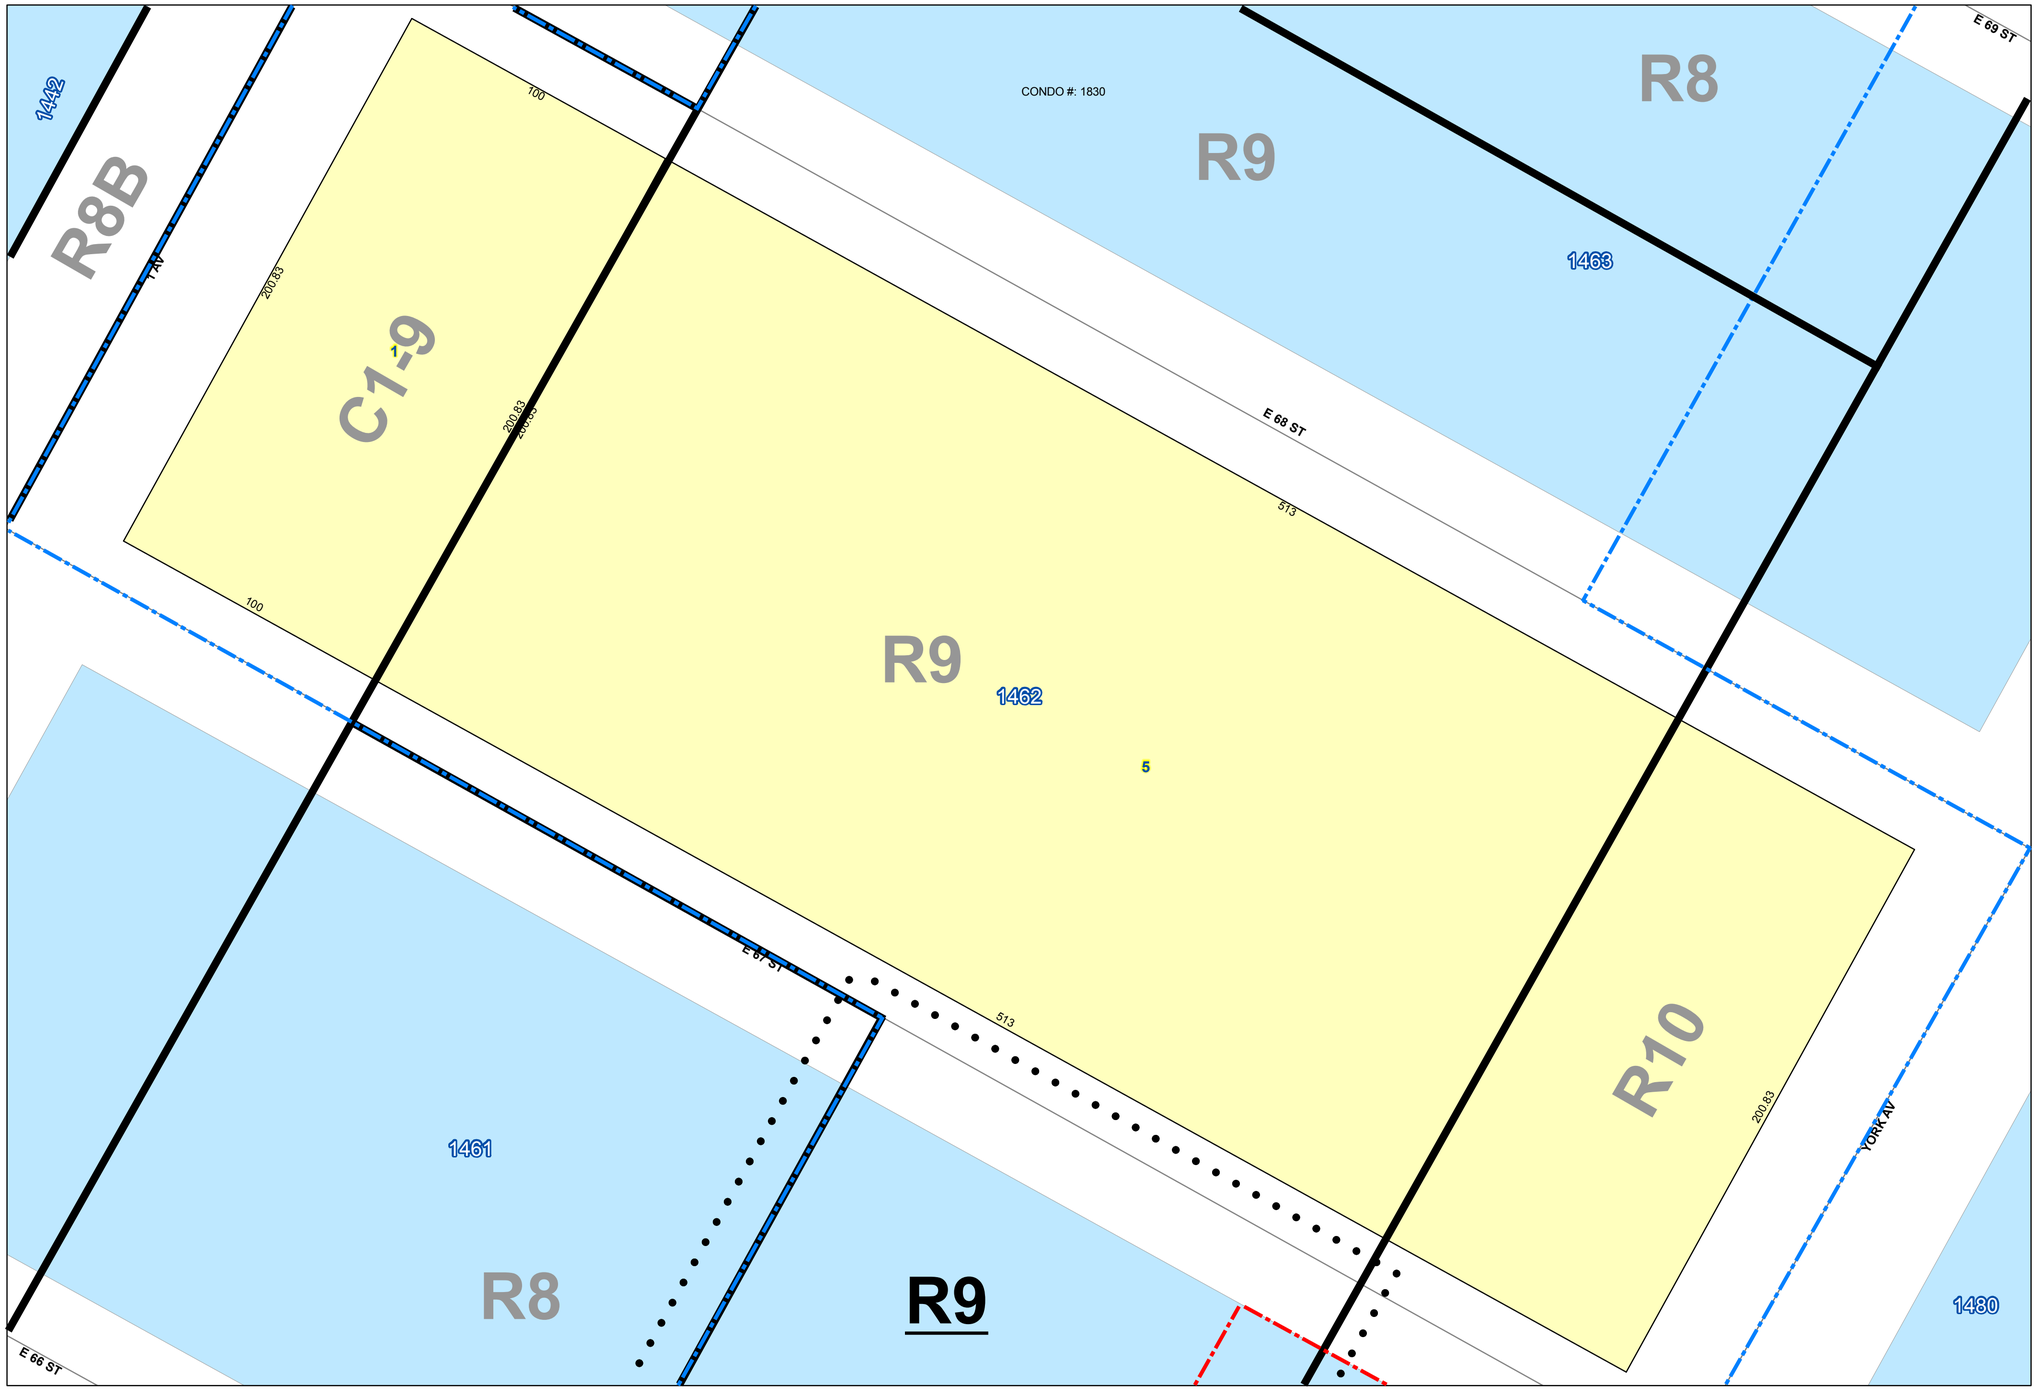

Legend

- Streets
- Miscellaneous Text
- Possession Hooks
- Boundary Lines
- Lot Face Possession Hooks
- Regular
- Underwater
- Tax Lot Polygon
- Condo Number
- Tax Block Polygon

- Zoning District Line
- **R9** Proposed Zoning District
- R8 Existing Zoning District
- Area of Rezoning
- Development Site
- LSCFD Boundary


0 20 40 80 120 160 Feet

NYC Finance

NYC Digital Tax Map

Effective Date : 01-29-2019 15:46:53
End Date : Current

Manhattan Block: 1463

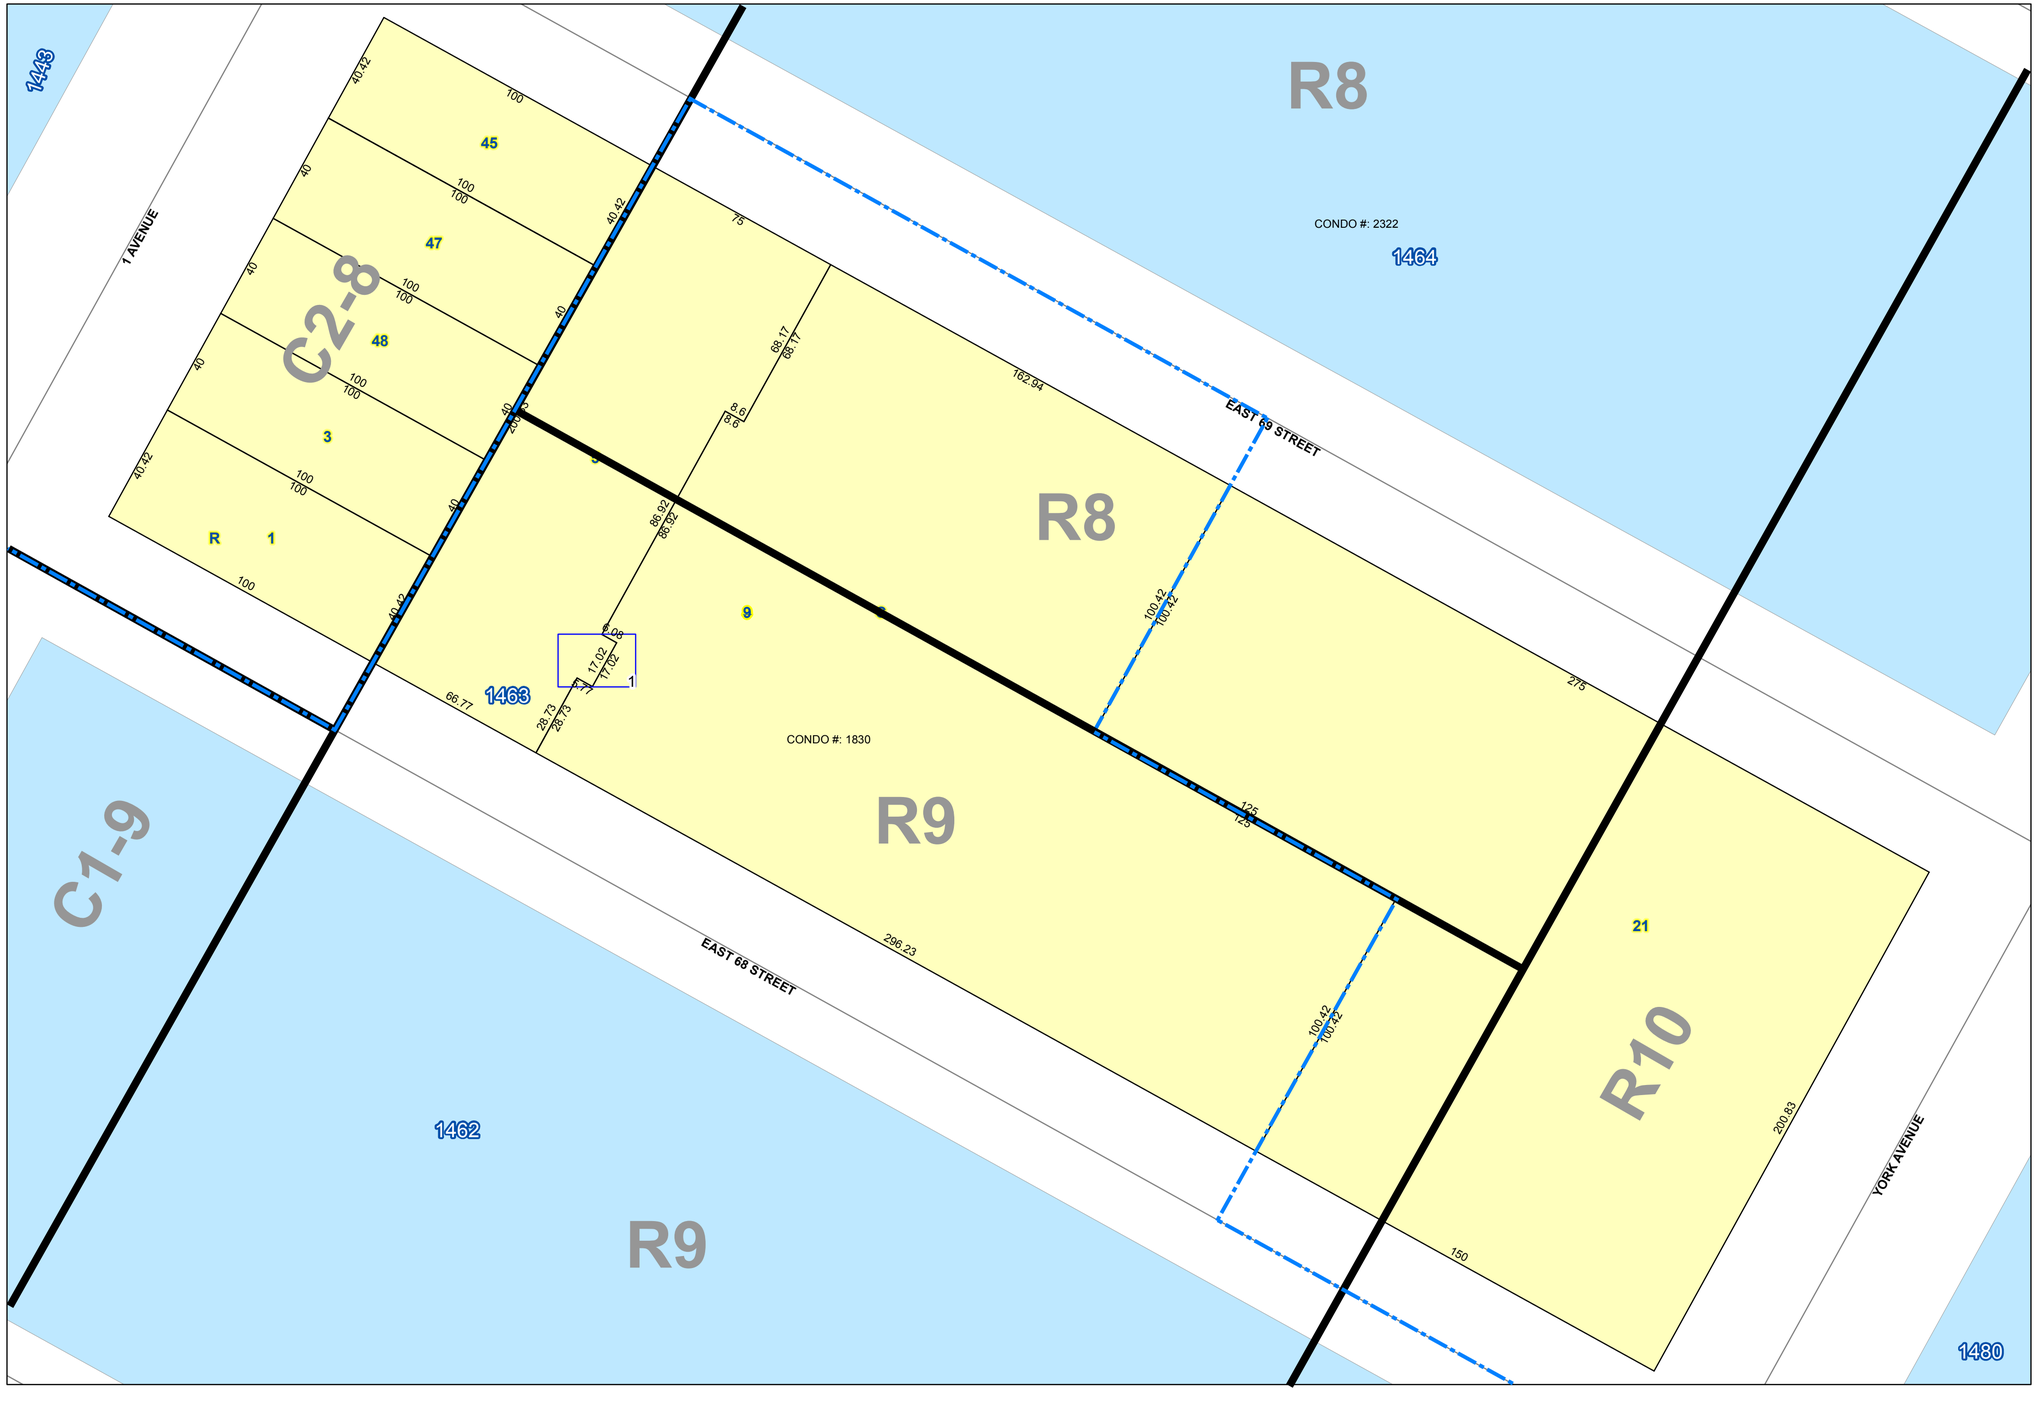

Legend

- Streets
- Miscellaneous Text
- Possession Hooks
- Boundary Lines
- Lot Face Possession Hooks
- Regular
- Underwater
- Tax Lot Polygon
- Condo Number
- Tax Block Polygon

- Zoning District Line
- **R9** Proposed Zoning District
- R8 Existing Zoning District
- LSCFD Boundary

0 5 10 20 30 40 Feet