CITY OF NEW YORK
OFFICE OF THE BOROUGH PRESIDENT OF THE BRONX
TOPOGRAPHICAL BUREAU

# MAP NO. 13141

A CHANGE IN THE CITY MAP
SHOWING
THE ELIMINATION, DISCONTINUANCE AND CLOSING
OF
**FINK AVENUE**
BETWEEN
BLONDELL AVENUE AND WATERS AVENUE
AND
THE ADJUSTMENT OF GRADES NECESSITATED THEREBY

AMENDMENT TO SECTION 46, 51
BLOCK NUMBER 4134, 4133
(SECTION 15 OF LAND MAPS)
DATED: NEW YORK DECEMBER 17, 2017

*President of the Borough of the Bronx*

*Deputy President of the Borough of the Bronx*

*Consulting Engineer*

*I, Sara Avila, Secretary of the City Planning Commission, do hereby certify that this map is one of eight similar maps approved by the City Planning Commission on February 27, 2019 (Calendar No. 12), and subsequently approved by the City Council on April 18, 2019 (Res. No. 0955-2019) which action comprised final approval and that this map was filed on the date of this certification and will take effect on the following day.*

*Dated: New York:* 9/29/2025

*Secretary of the City Planning Commission*

## LEGEND:

- Indicates street line heretofore established and hereby retained.
- Indicates street line hereby established.
- Indicates street line heretofore established and hereby eliminated.
- Indicates roadway and sidewalk treatment hereby established or heretofore established and hereby retained.
- Indicates roadway and sidewalk treatment heretofore established and hereby eliminated.
- 190.0 Indicates dimension heretofore established and hereby retained.
- 190.0 Indicates dimension hereby established.
- ~~190.0~~ Indicates dimension heretofore established and hereby eliminated.
- *190.0* Indicates elevation heretofore established and hereby retained.
- ~~*190.0*~~ Indicates elevation heretofore established and hereby eliminated.
- *100'* Indicates tie-in distances to elevations heretofore established and hereby retained.
- ~~*100'*~~ Indicates a superseded tie-in distance or a tie-in distance to an elevation heretofore established and hereby eliminatged.
- *15'* Indicates sidewalk and roadway treatment dimension hereby established.
- ~~*15'*~~ Indicates sidewalk and roadway treatment dimension heretofore established and hereby eliminated.
- 4134 Indicates block number.
- Indicates tax block line.
- PARK Indicates Park line heretofore established and hereby retained.

*ALL DIMENSIONS ARE IN FEET.*

*COORDINATES SHOWN ON THIS DRAWING REFER TO THE COORDINATE SYSTEM SHOWN ON THE BOROUGH SURVEY MAPS, ON FILE IN THE TOPOGRAPHICAL BUREAU IN THE OFFICE OF THE BOROUGH PRESIDENT OF THE BRONX.*

*THE ELEVATIONS ON THIS MAP REFER TO THE DATUM OF THE BOROUGH OF THE BRONX, 2.608 FEET ABOVE THE U.S. COAST & GEODETIC SURVEY DATUM AND REFER TO THE TOP OF CURB.*

*SIDEWALK DIMENSIONS SHOWN ARE THEORETICALLY ESTABLISHED FOR GRADE DETERMINATION PURPOSES ONLY.*


© COPYRIGHT 2018, BOROUGH PRESIDENT OF THE BRONX


STATE OF NEW YORK — JOSEPH A. [illegible] — LICENSED PROFESSIONAL ENGINEER — 08/22

## DISCONTINUANCE AND CLOSING MAP

True North / Borough North — 29°-58'-27.33"

ENGLISH SCALE: 1 INCH = 40 FEET
0 40 80 120 160 200
0 4.8 14.4 24.0 38.4 48.0
METRIC SCALE: 1 CM - 4.8M (15.748 FEET)

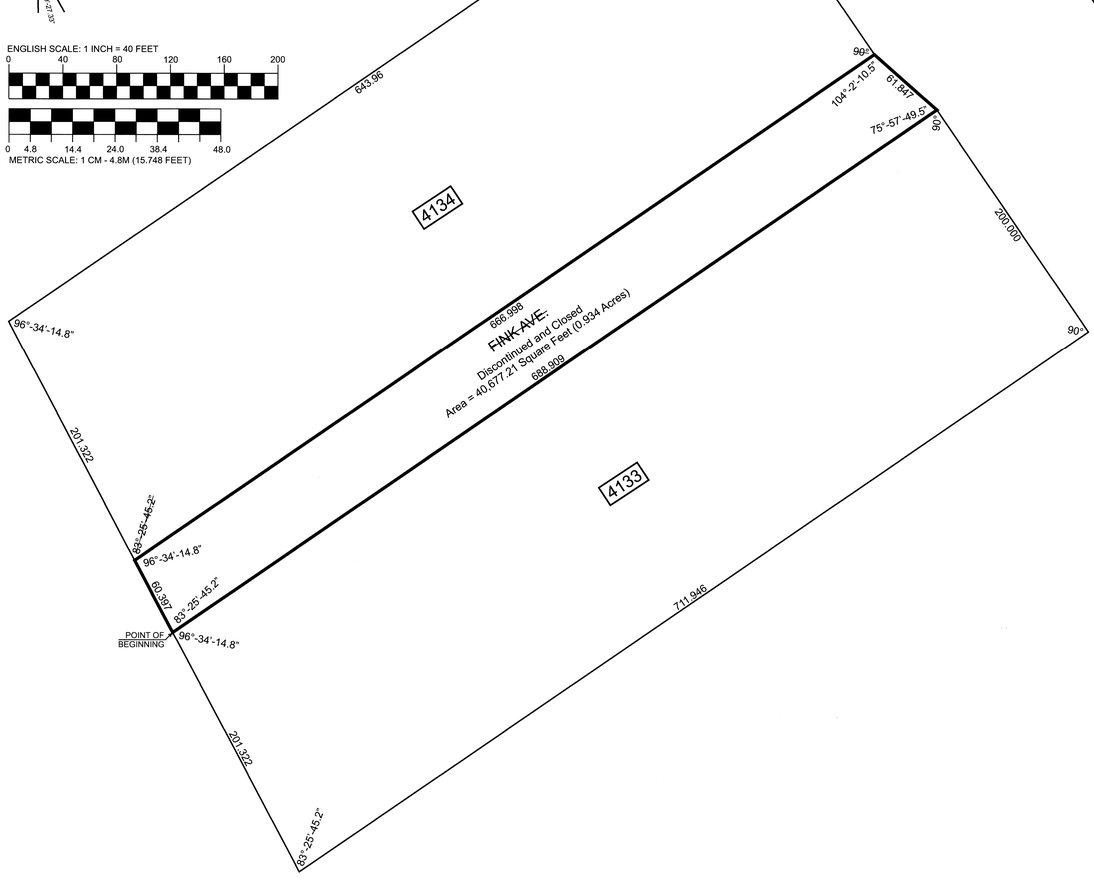

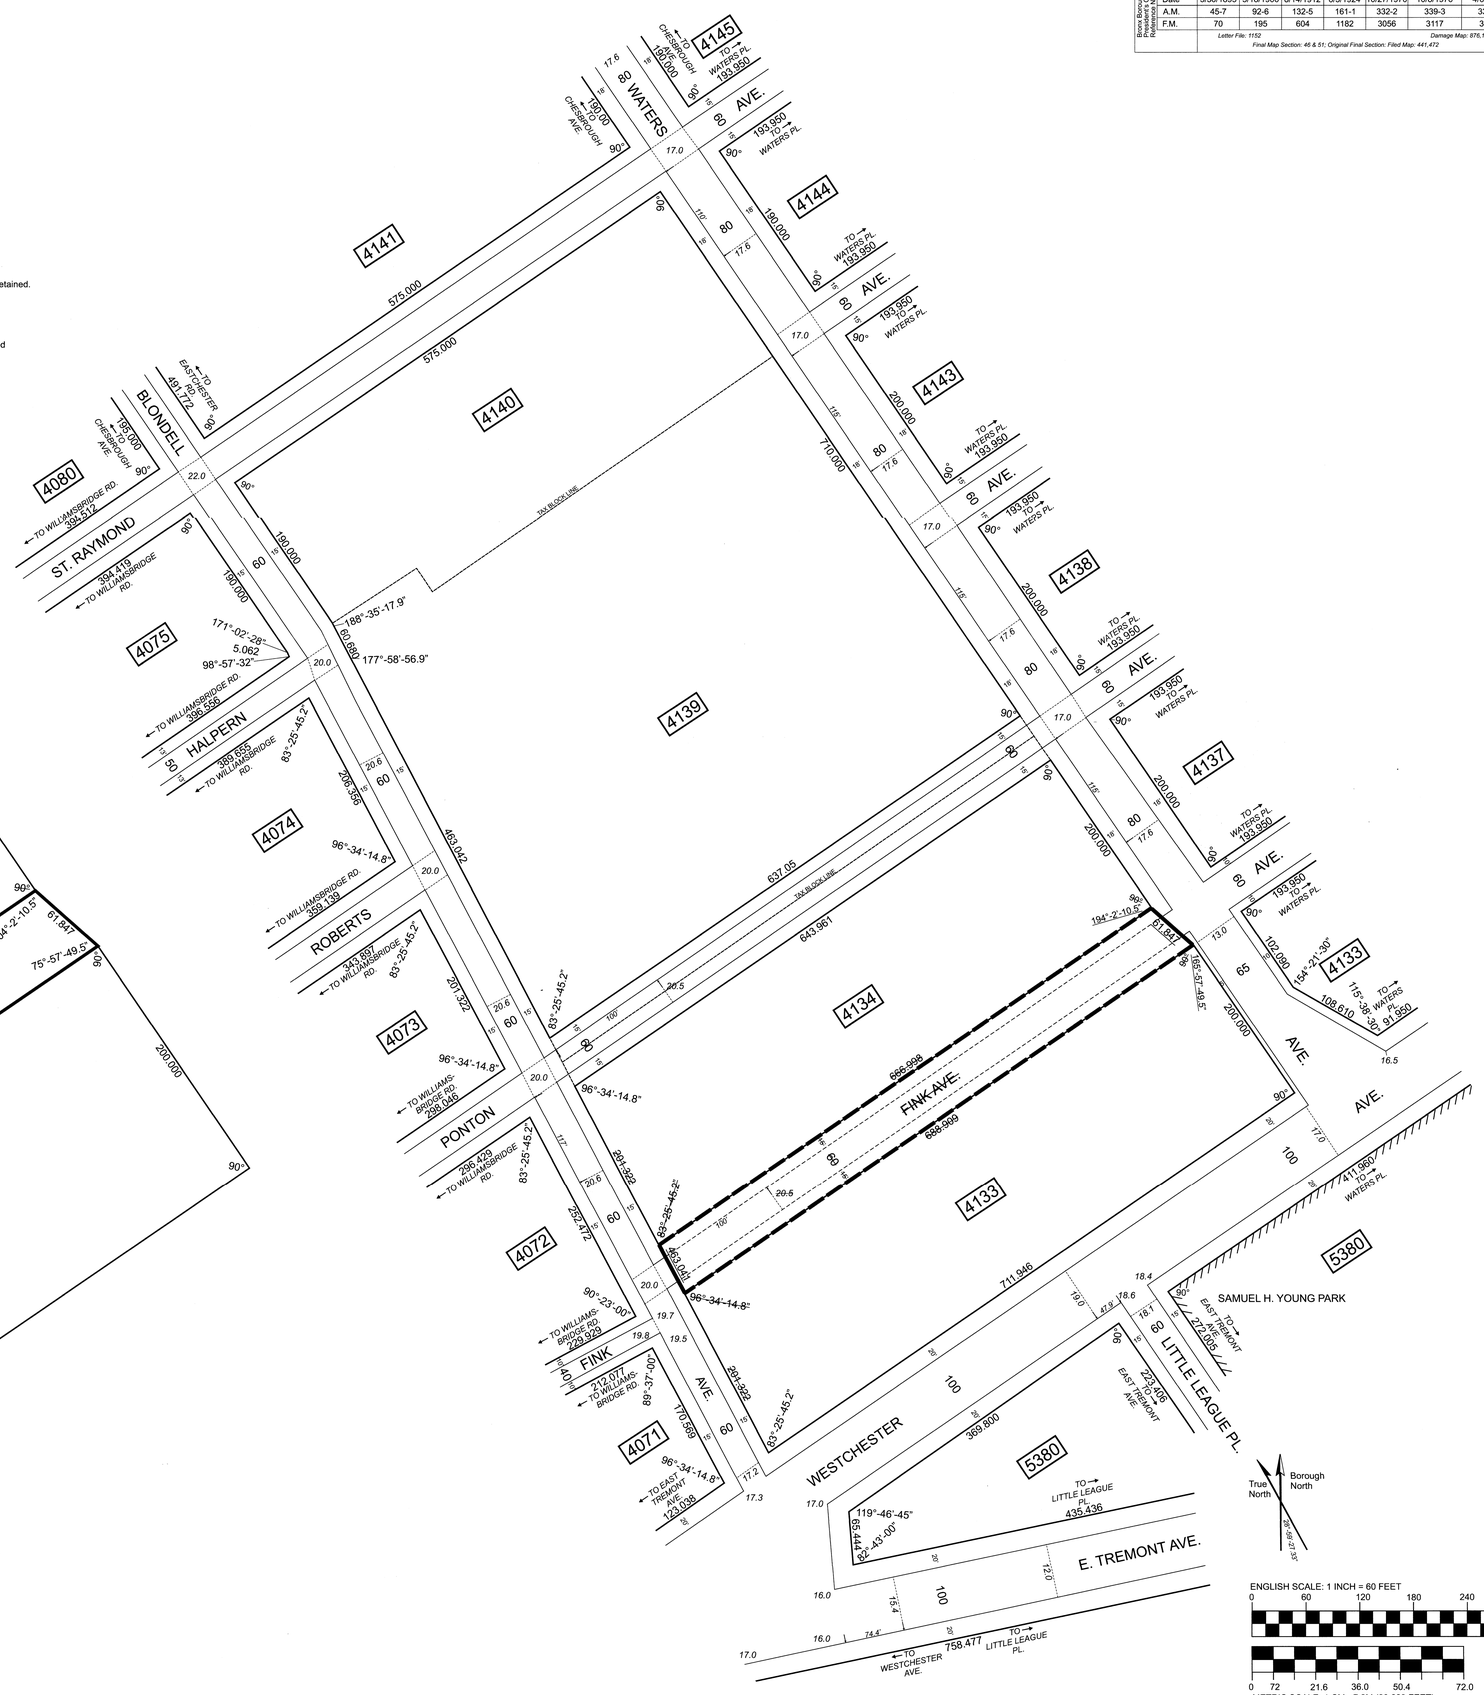
True North / Borough North — 29°-58'-27.33"

ENGLISH SCALE: 1 INCH = 60 FEET
0 60 120 180 240 300
0 72 21.6 36.0 50.4 72.0
METRIC SCALE: 1 CM - 7.2M (23.623 FEET)

| REFERENCE MAPS: | | | | | | | | |
|---|---|---|---|---|---|---|---|---|
| City Planning Reference No.s: | | – | – | – | – | 21424 | 760148 MMX | 780130 MMX |
| Bronx Borough Office Reference No.s: | Plan No. | – | – | – | 10405 | 11862 | 11943 | 11947 |
| | Date | 3/30/1895 | 5/18/1906 | 8/14/1912 | 6/3/1924 | 10/27/1970 | 10/8/1976 | 4/6/1978 |
| | A.M. | 45-7 | 92-6 | 132-5 | 161-1 | 332-2 | 339-3 | 339-9 |
| | F.M. | 70 | 195 | 604 | 1182 | 3056 | 3117 | 3122 |
| | Letter File: 1152 | | | | | | Damage Map: 876,1475 | |
| | Final Map Section: 46 & 51; Original Final Section: Filed Map: 441,472 | | | | | | | |

MAP NO. 13141 (C.P.C. NO. 170353 MMX)

MAP NO. 13141 (C.P.C. NO. 170353 MMX)